

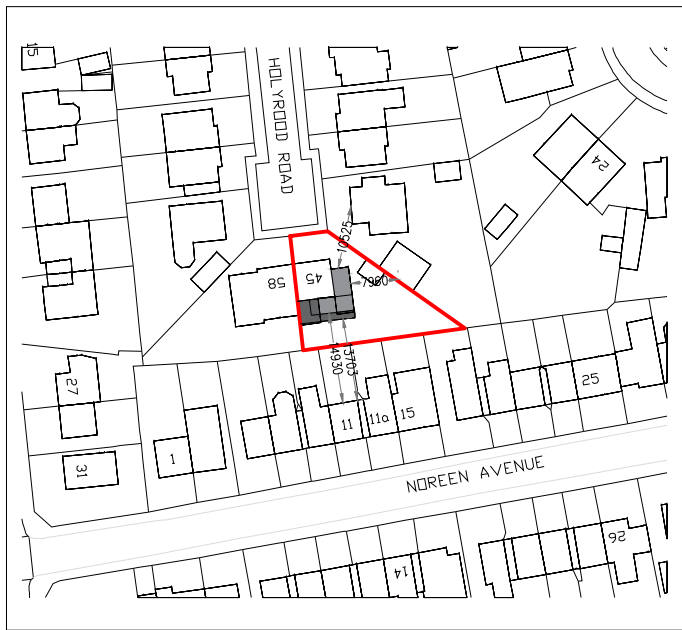
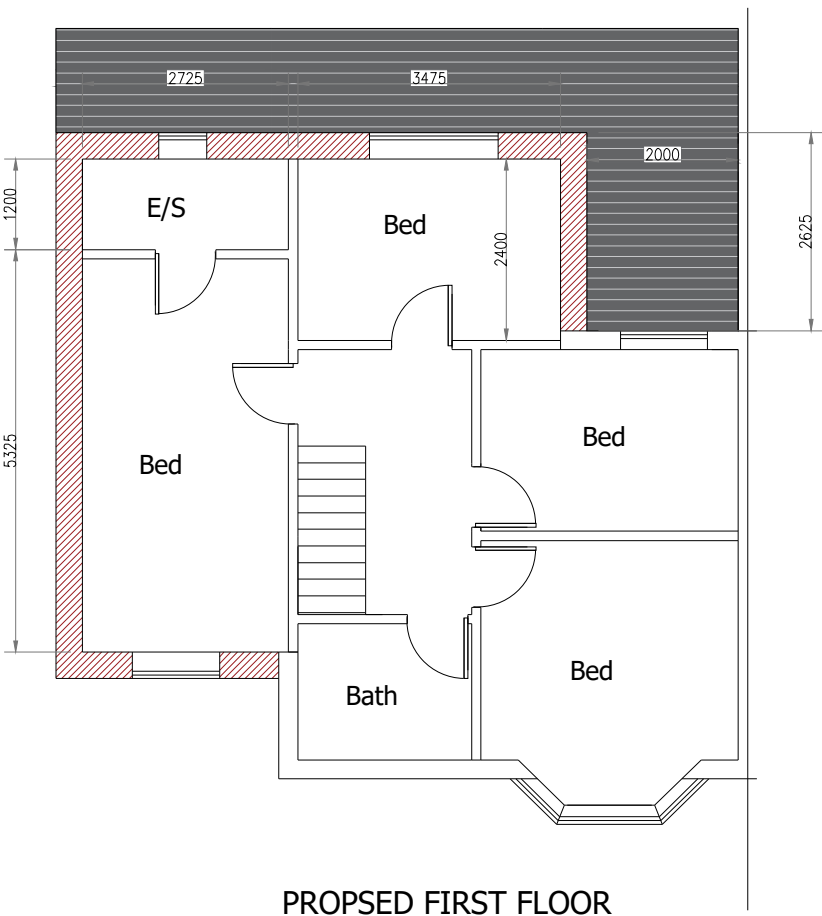
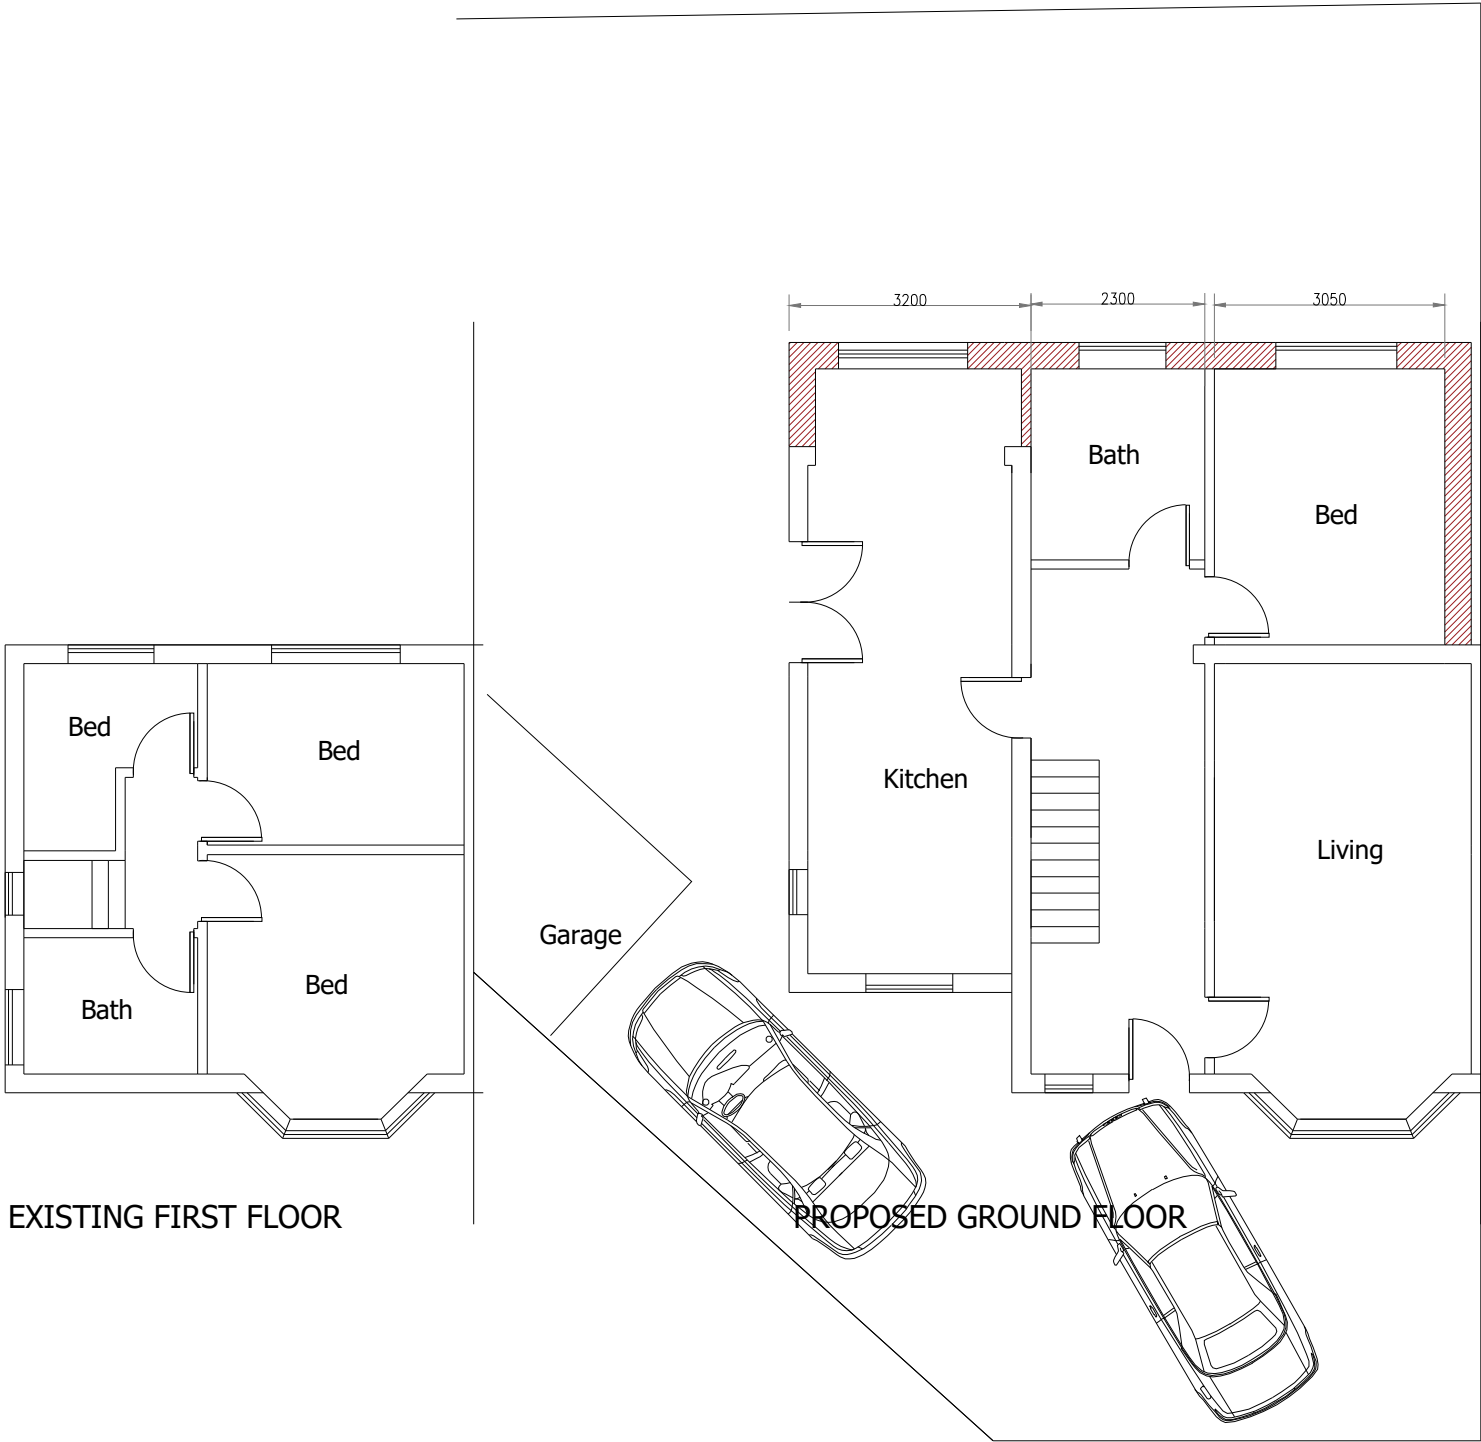
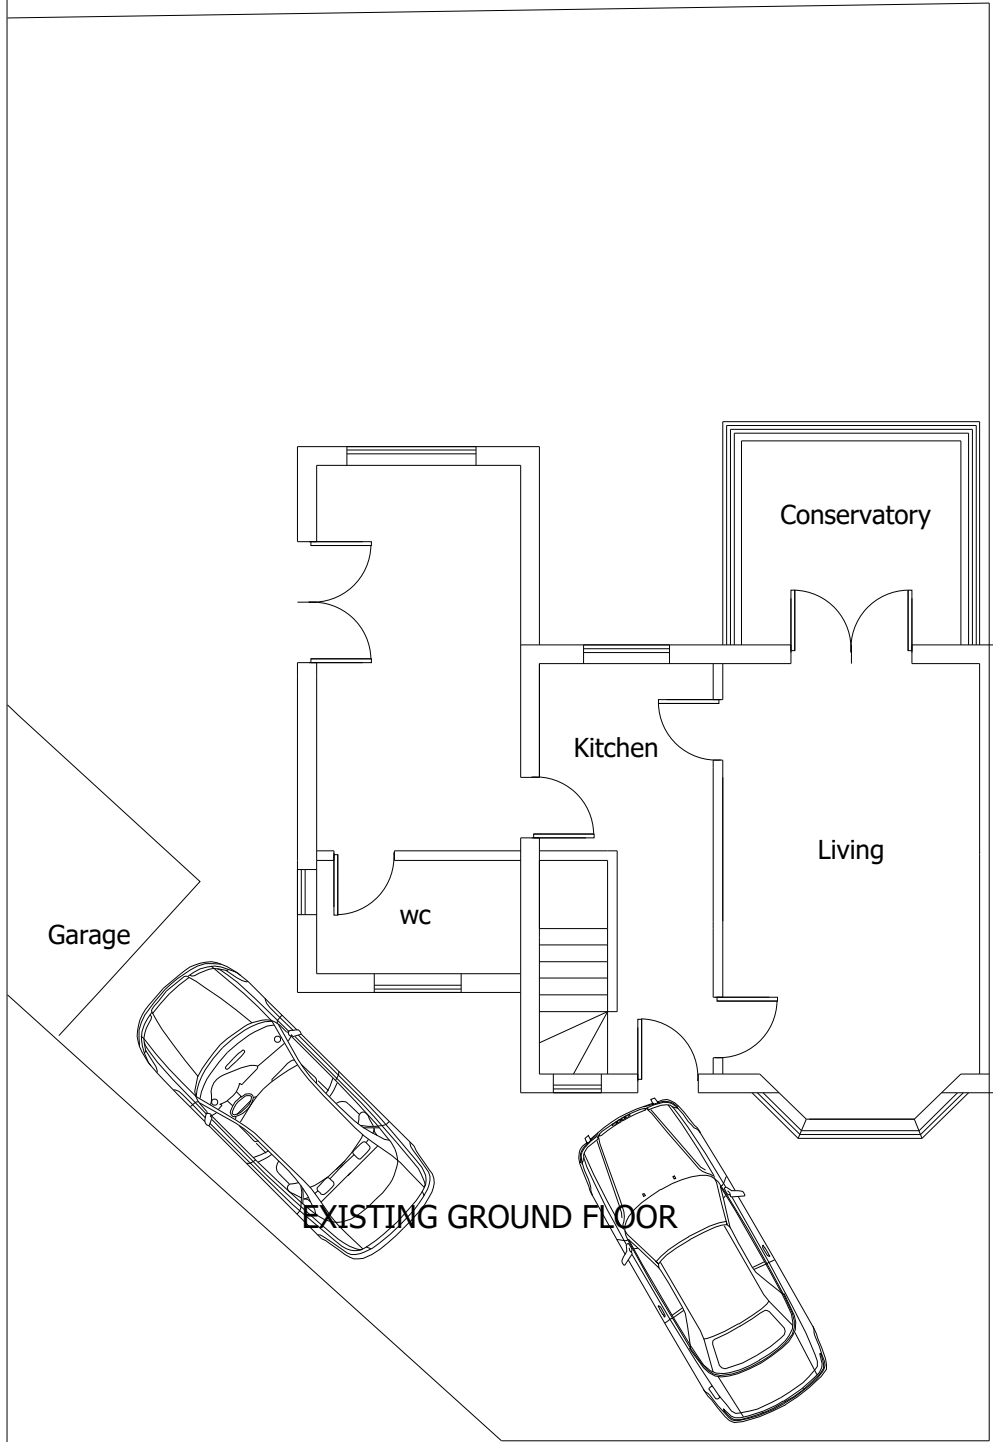
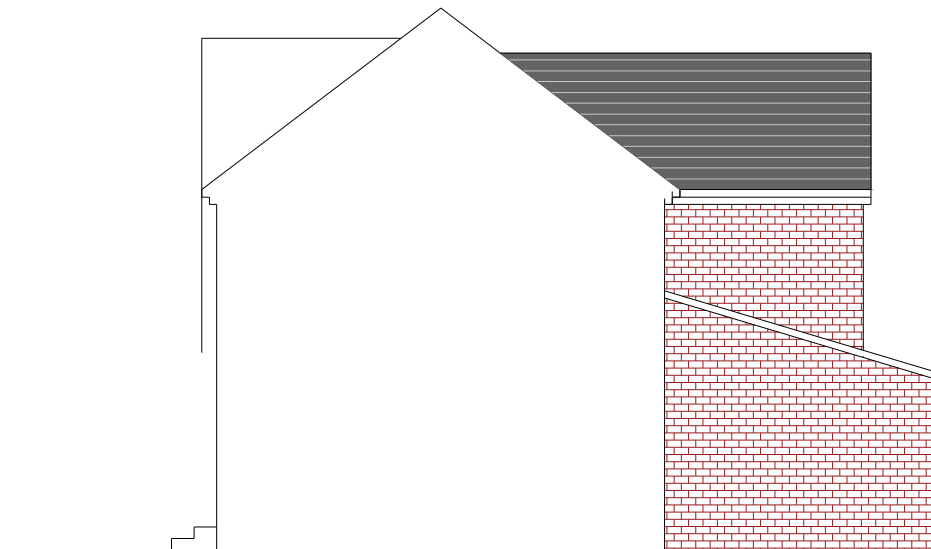
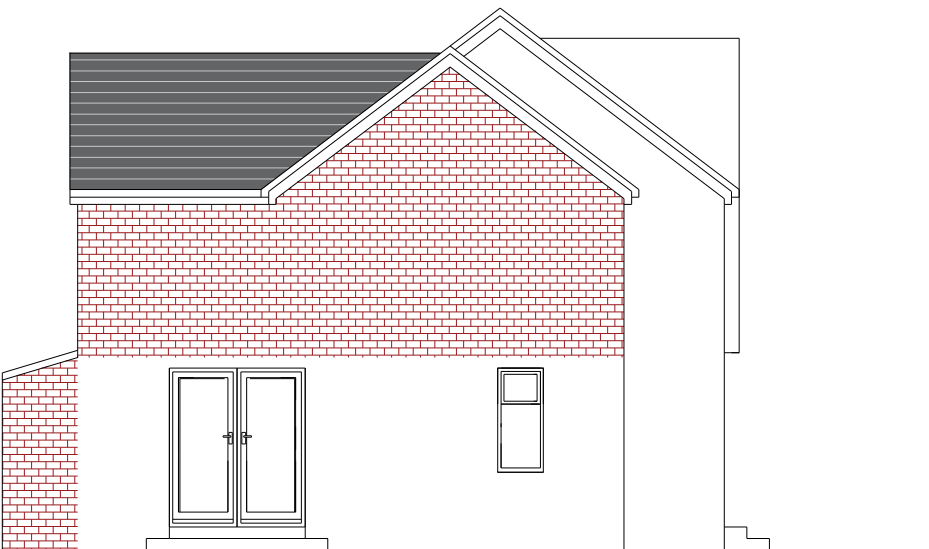
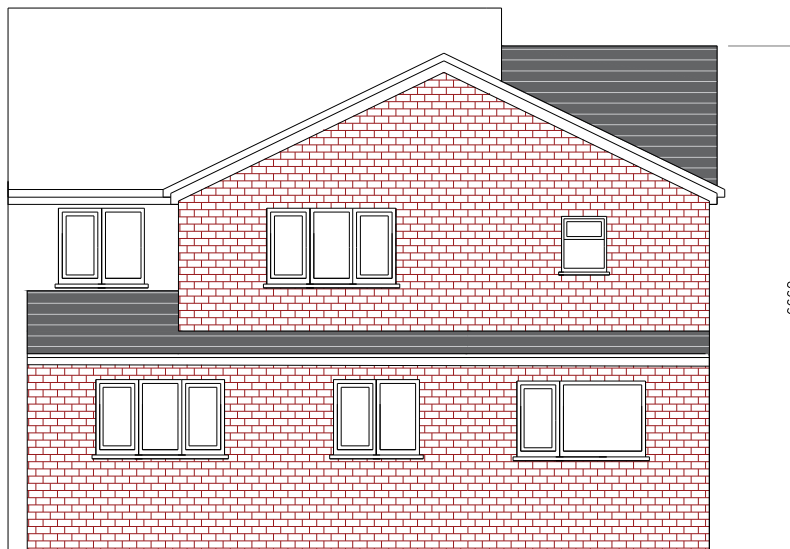
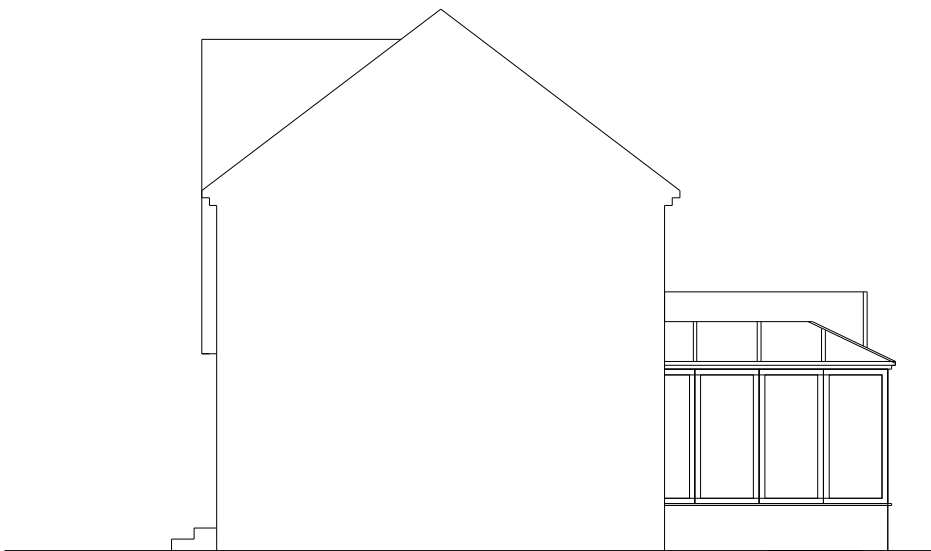


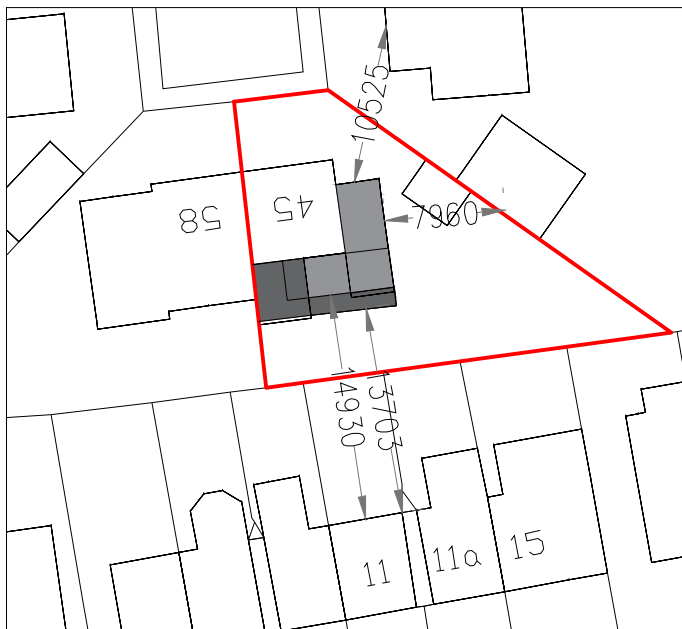

LOCATION PLAN (1:1250)
© Crown copyright and database rights 2026
Ordnance Survey 0100031673

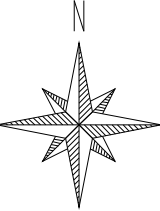

Date	Rev.	Initials

This drawing is subject to copyright and is not to be reproduced in part or whole without approval.
The whole of the works to comply with Planning Approval & Conditions and current Building Regulations. No work to commence without Planning & Building Regulations approval.
The client must ensure the project complies with the Construction Design and Management Regulations 2015
The Client should ensure consent from any landowner or interested party is obtained, as well as compliance with Party Wall Act 1996

Notes

RAD

The White House,
42-44 Chorley New Road,
Bolton
BL1 4AP
Tel : 01204 322196
Fax : 01204 214110
Mob: 07790 361104
Email: info@radesignprojects.co.uk

Project
45 HOLYROOD RD
PRESTWICH
M25 1PE
Title
EXISTING & PROPOSED PLANS

Client
Drawn RA
Date MAY 2026
Scale 1:100 @ A1 / 1:200 @ A3
Drawing Number RAD/3515/26/1/RevA