

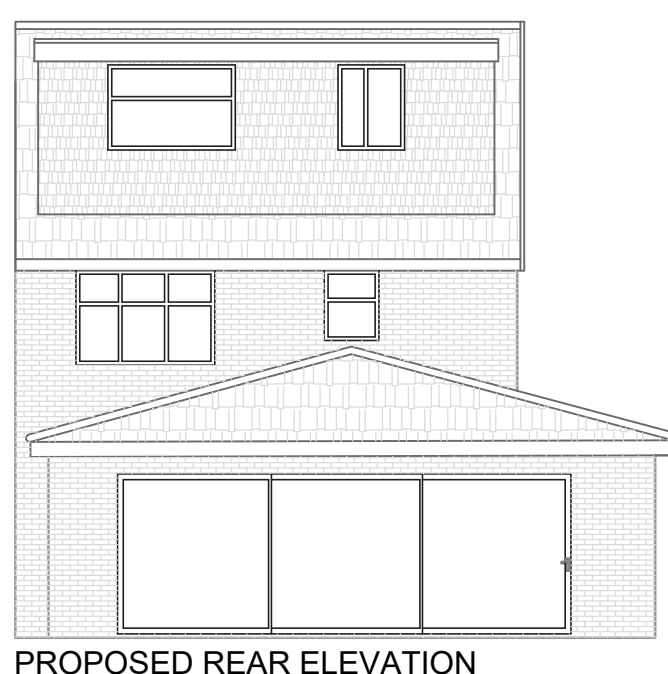
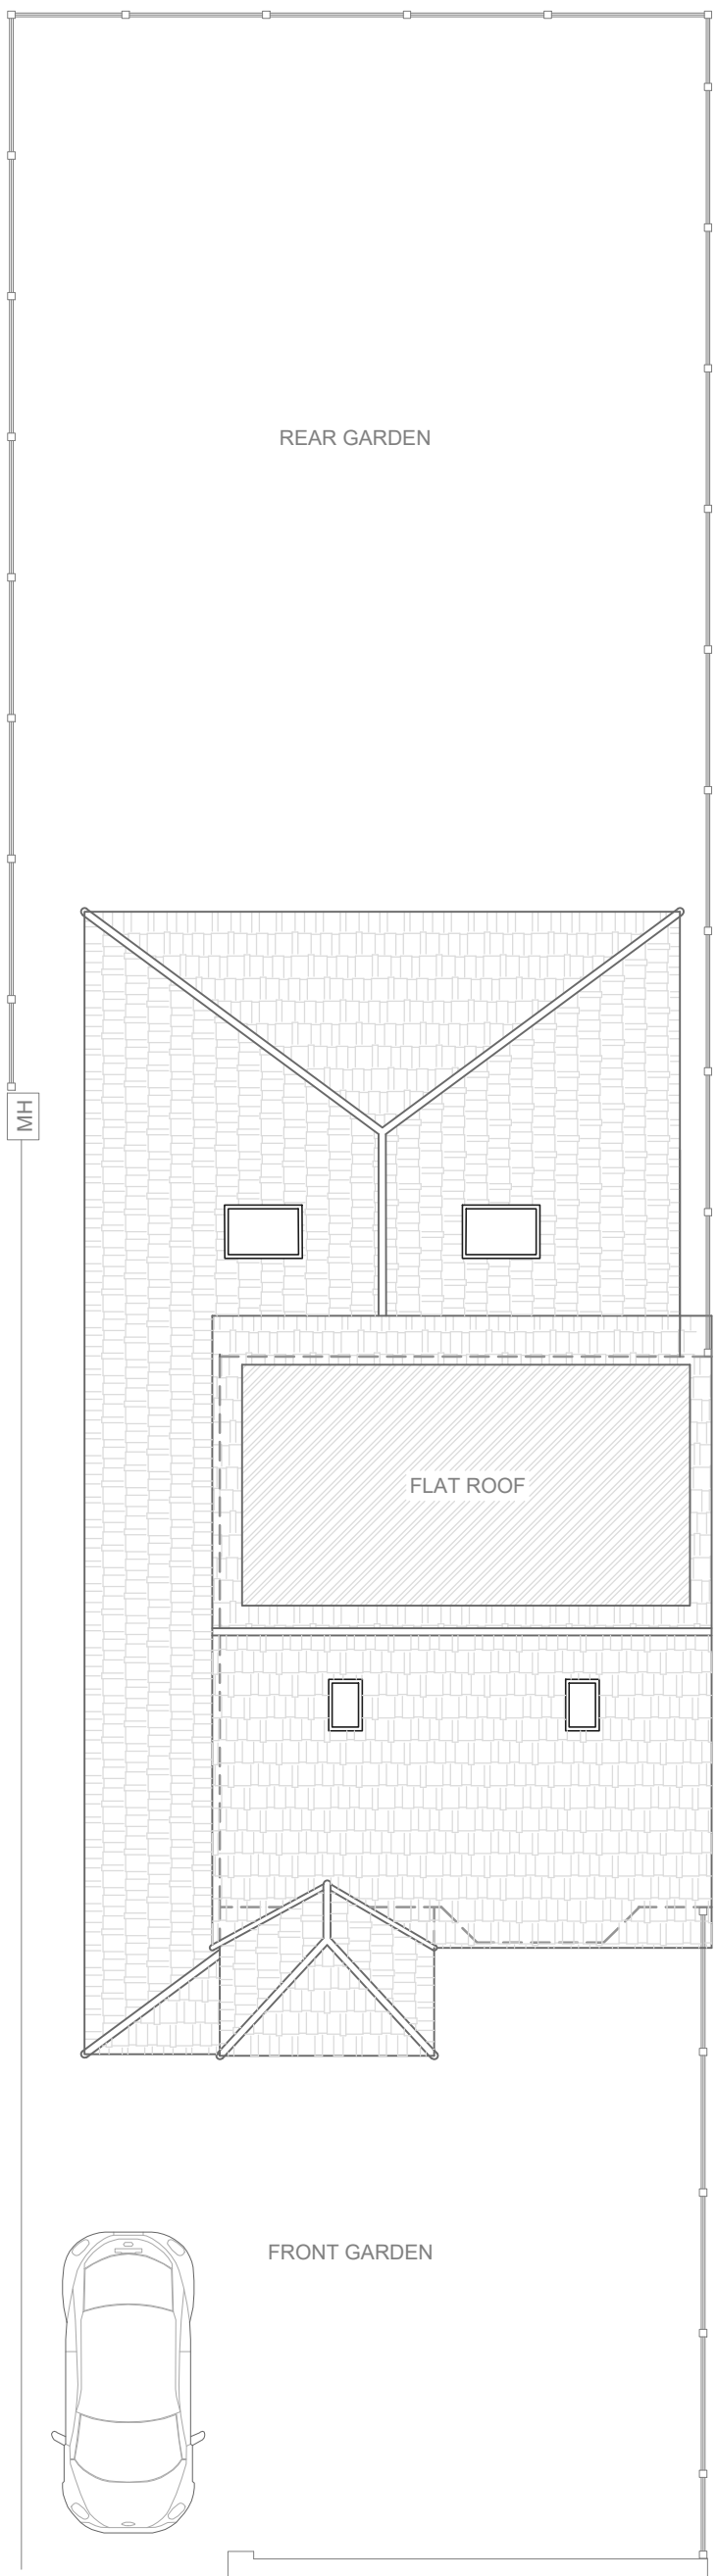
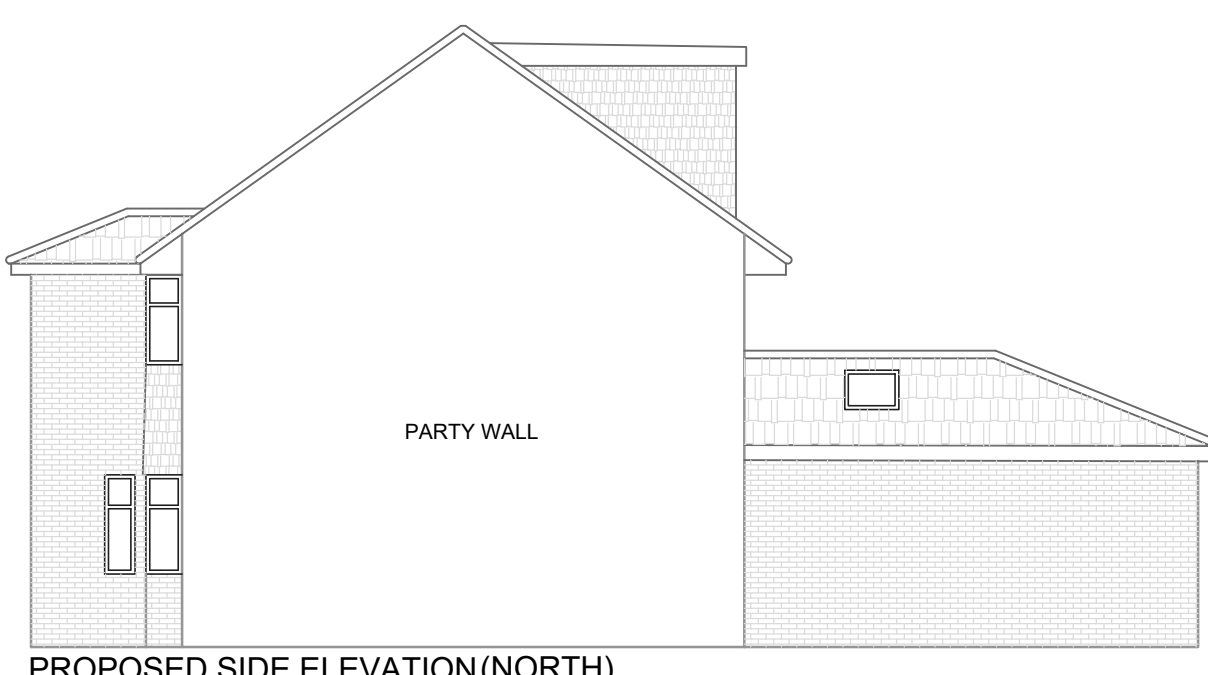


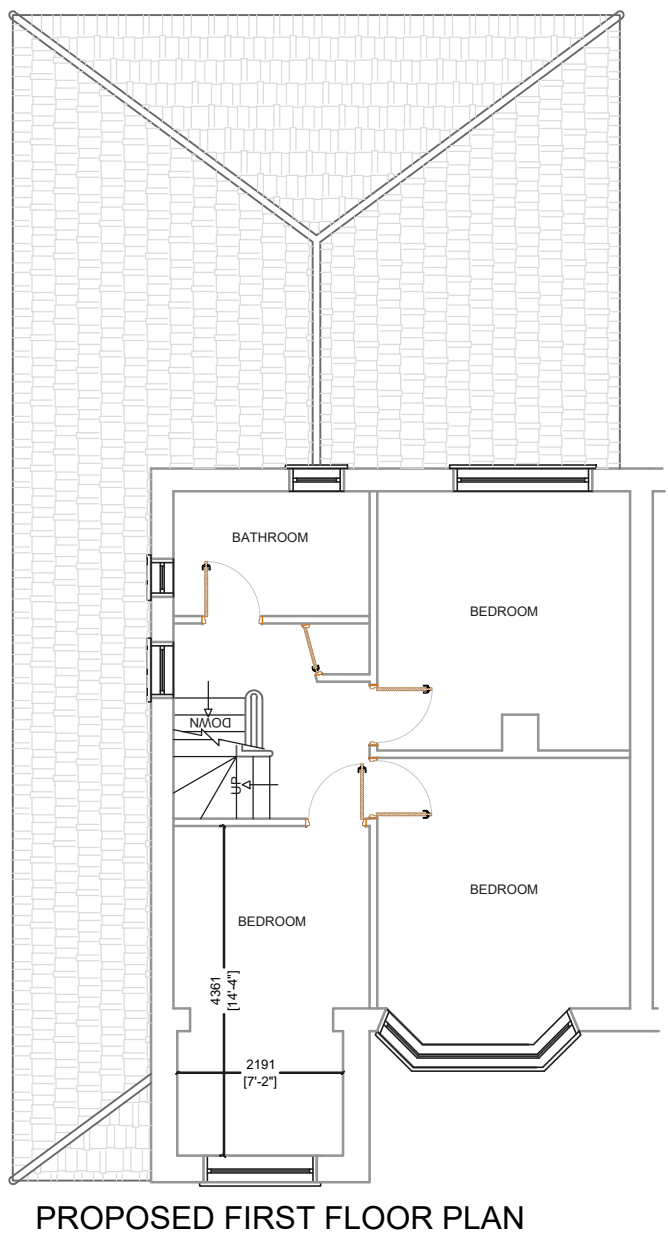

This application seeks planning consent for Single story side & rear & double story front extension, to create additional space for growing family.

Materials to be:

- External walls finish with Brick to match existing
- Roof tiles to match existing,
- uPVC Windows to match existing
- Sliding doors at rear to match windows

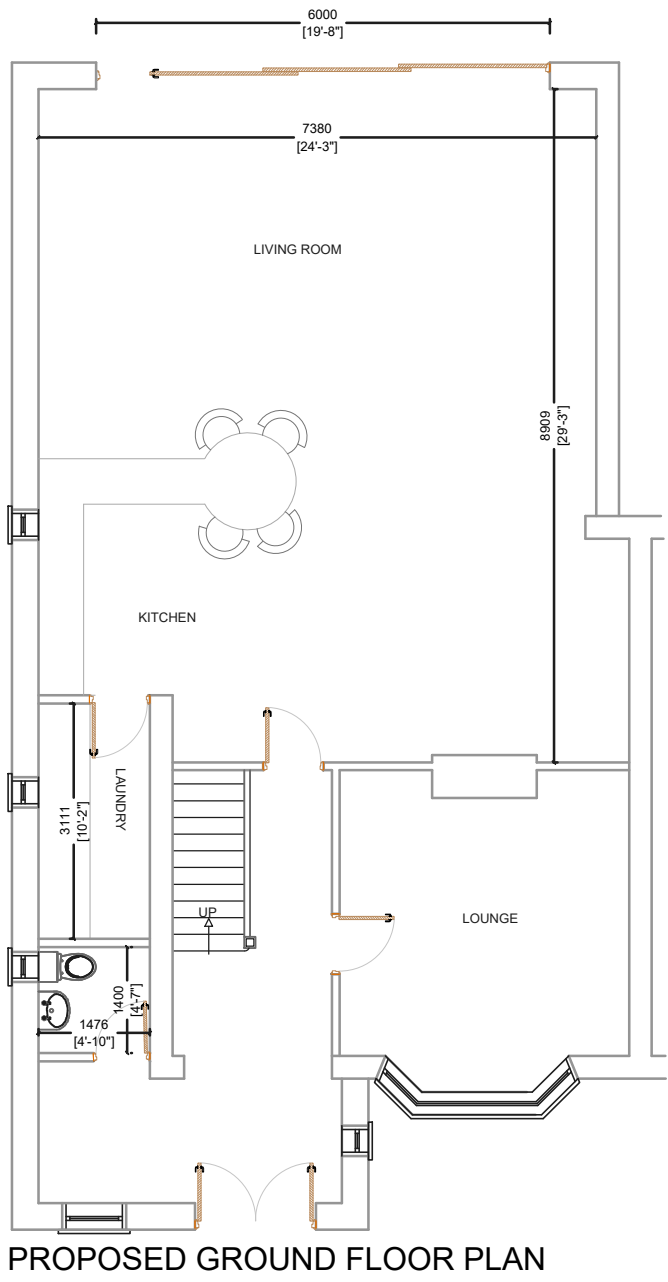