





1. Front - Proposed
1 : 100

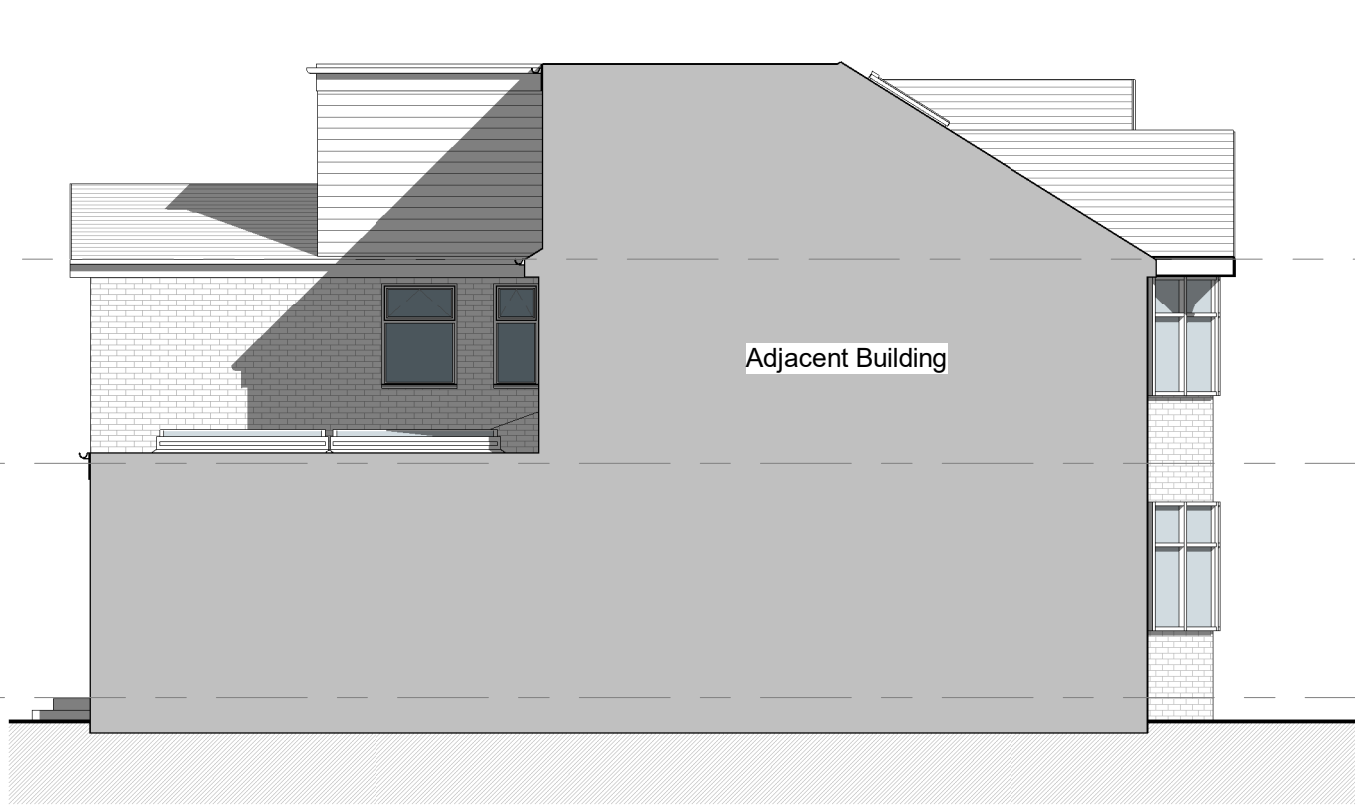


2. Left Side - Proposed
1 : 100




3. Rear - Proposed
1 : 100

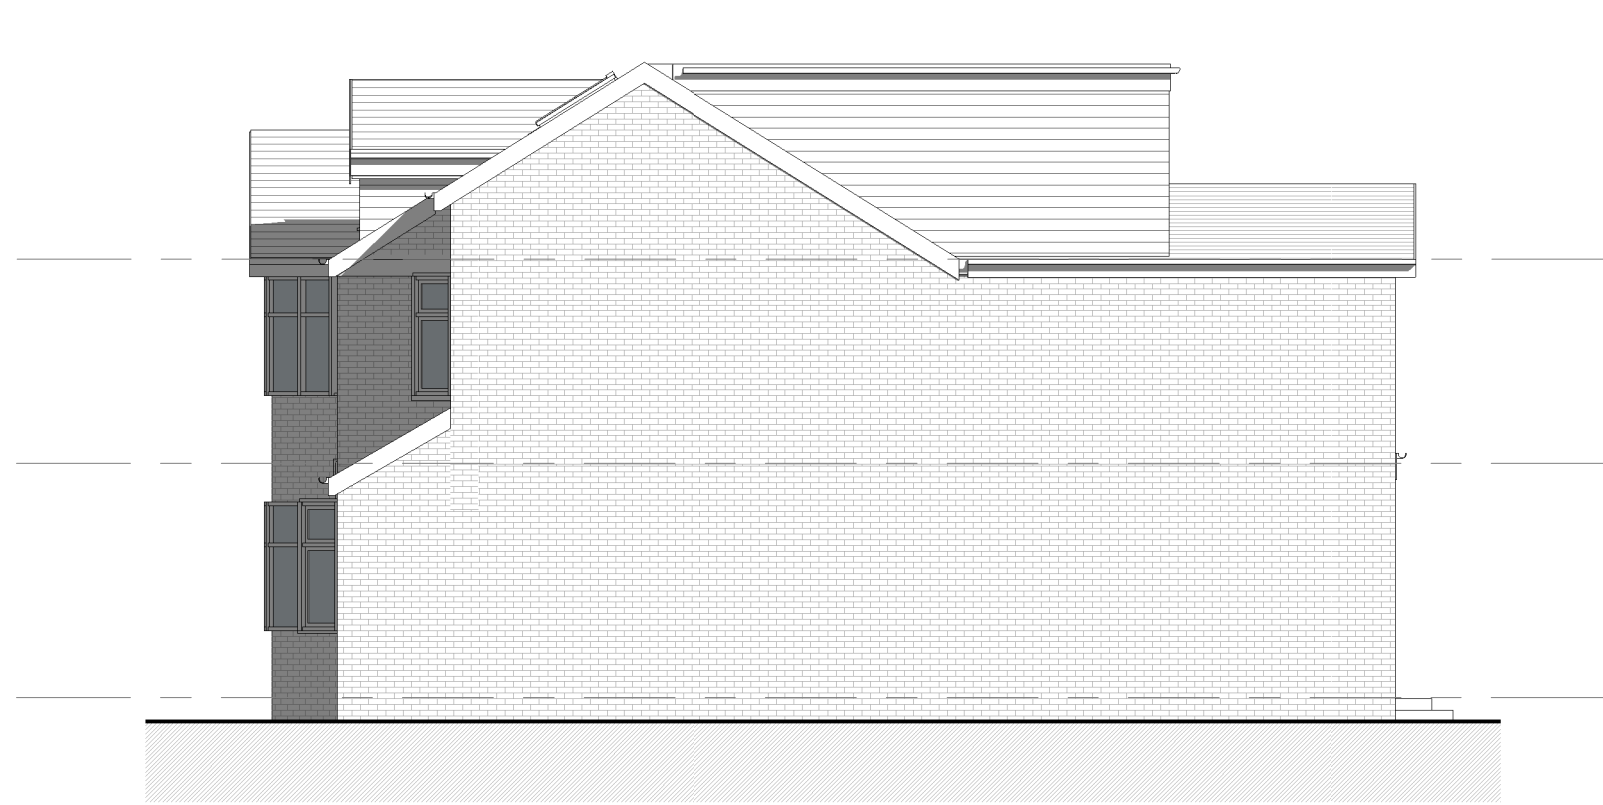


4. Right Side - Proposed
1 : 100

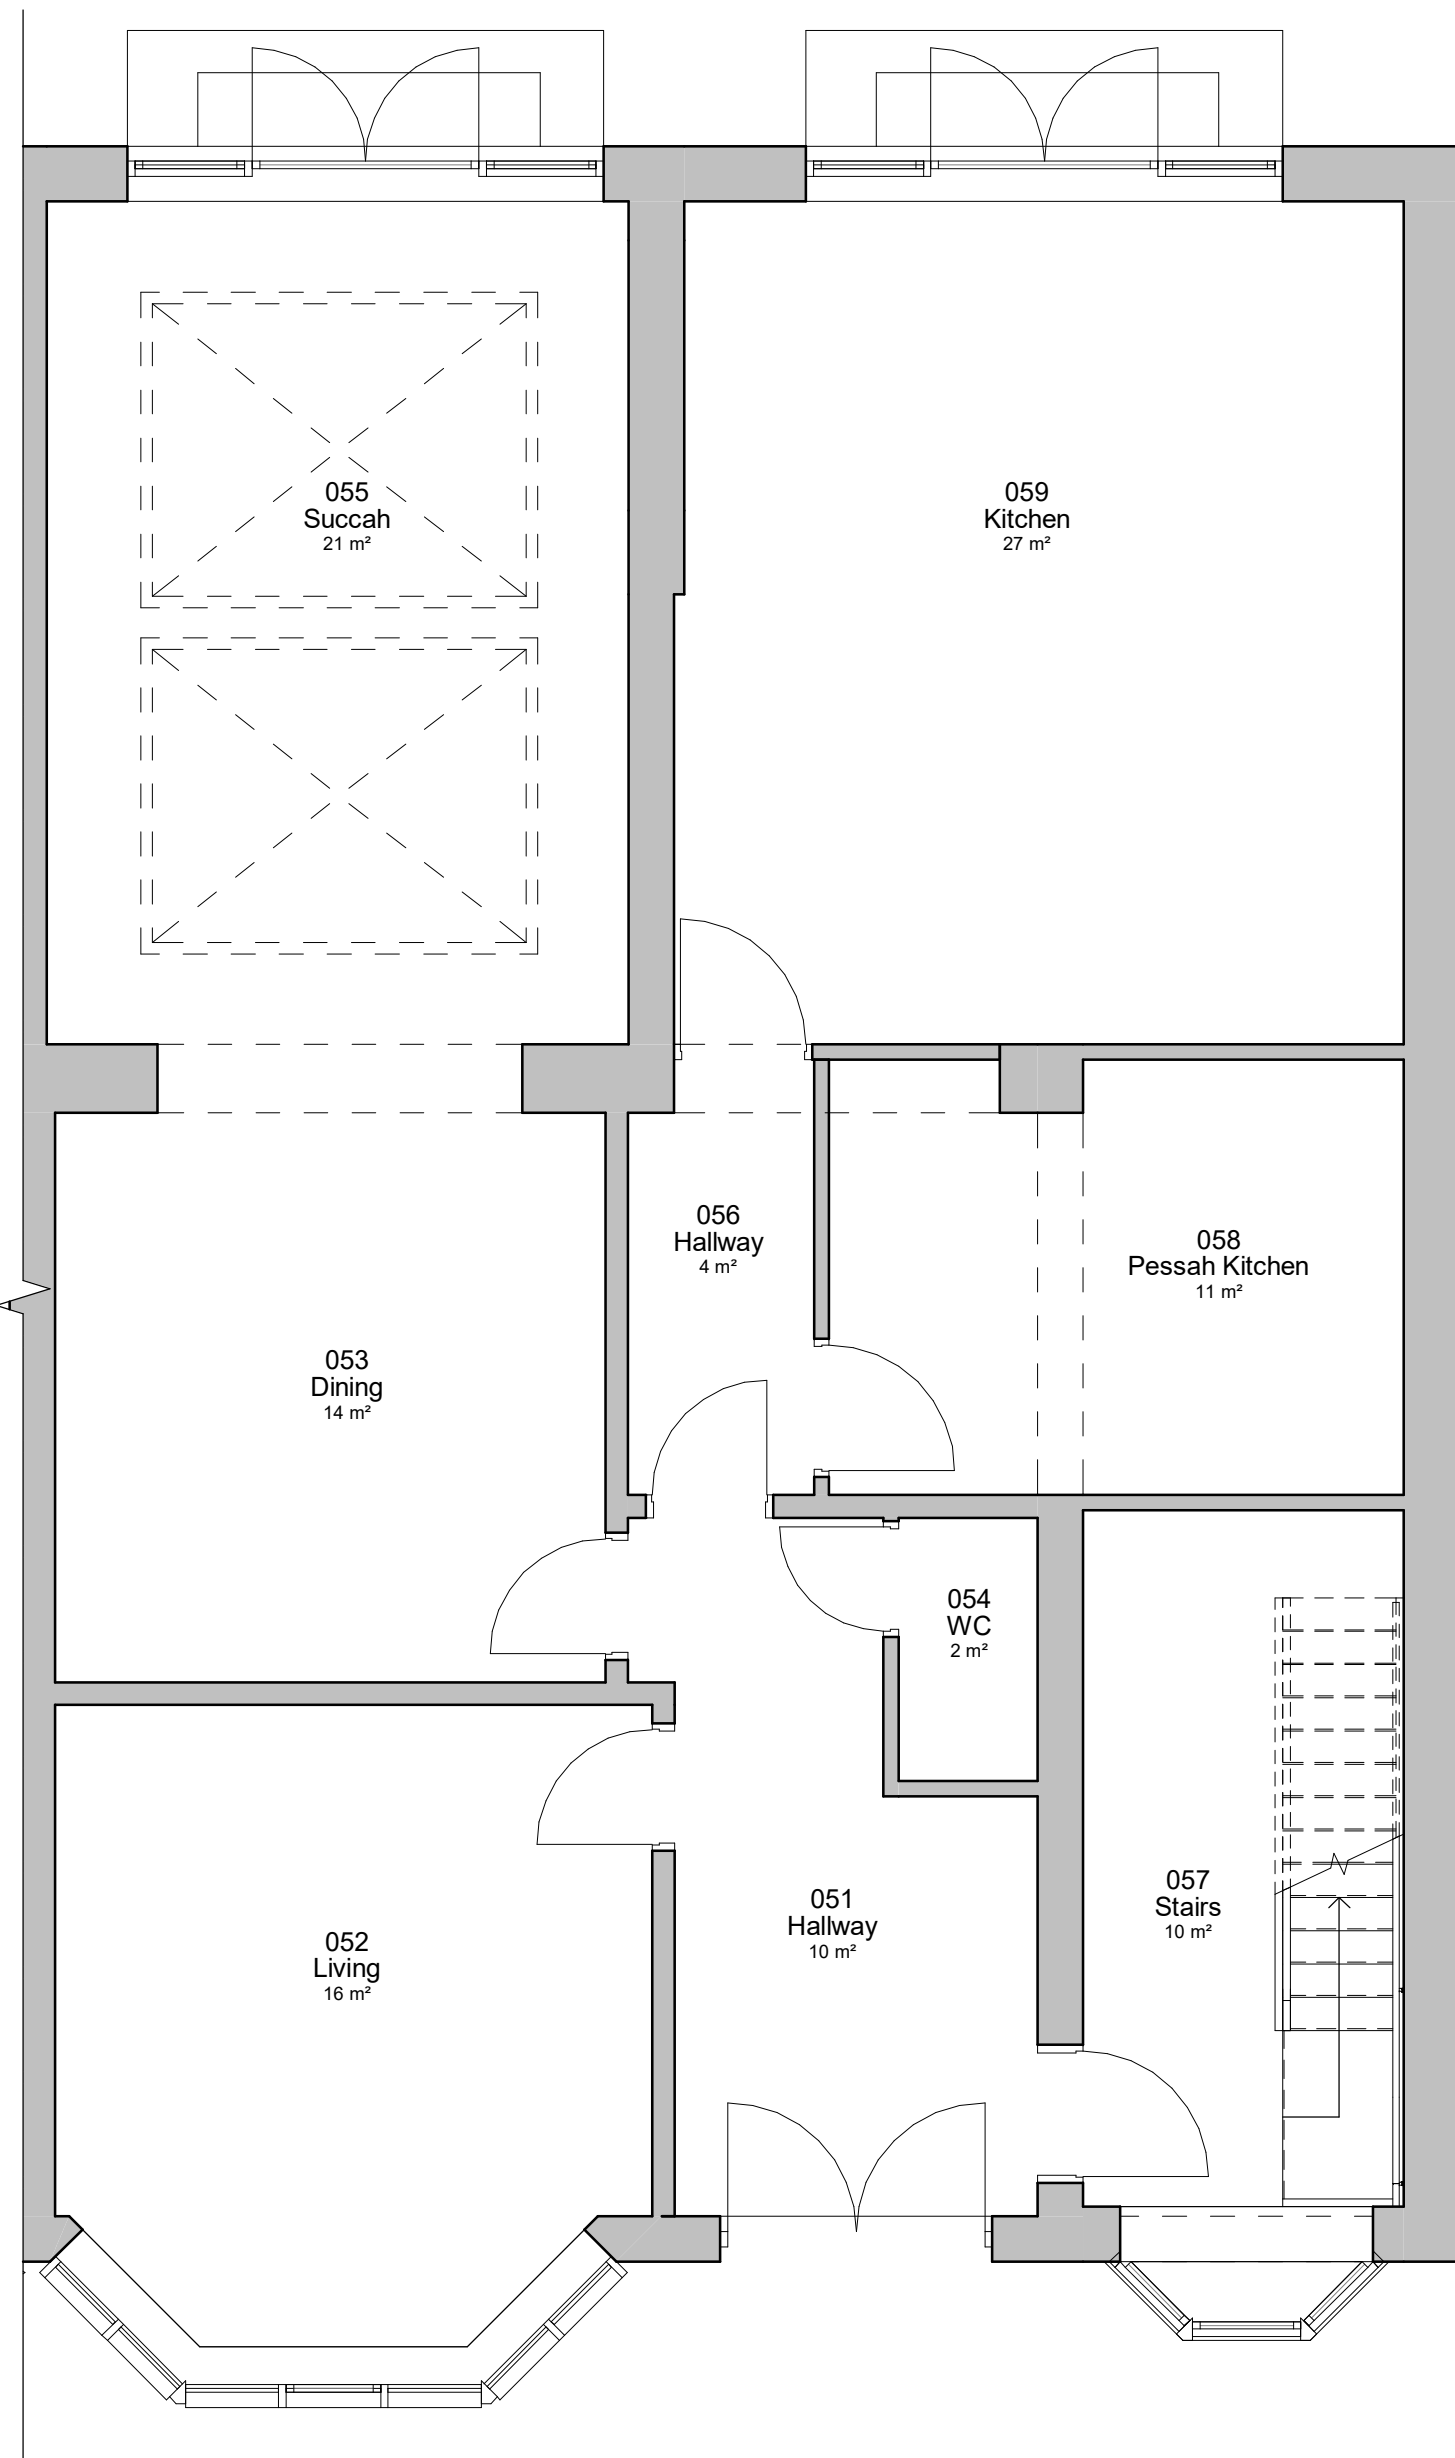


5. Level 0 - GA Proposed
1 : 50

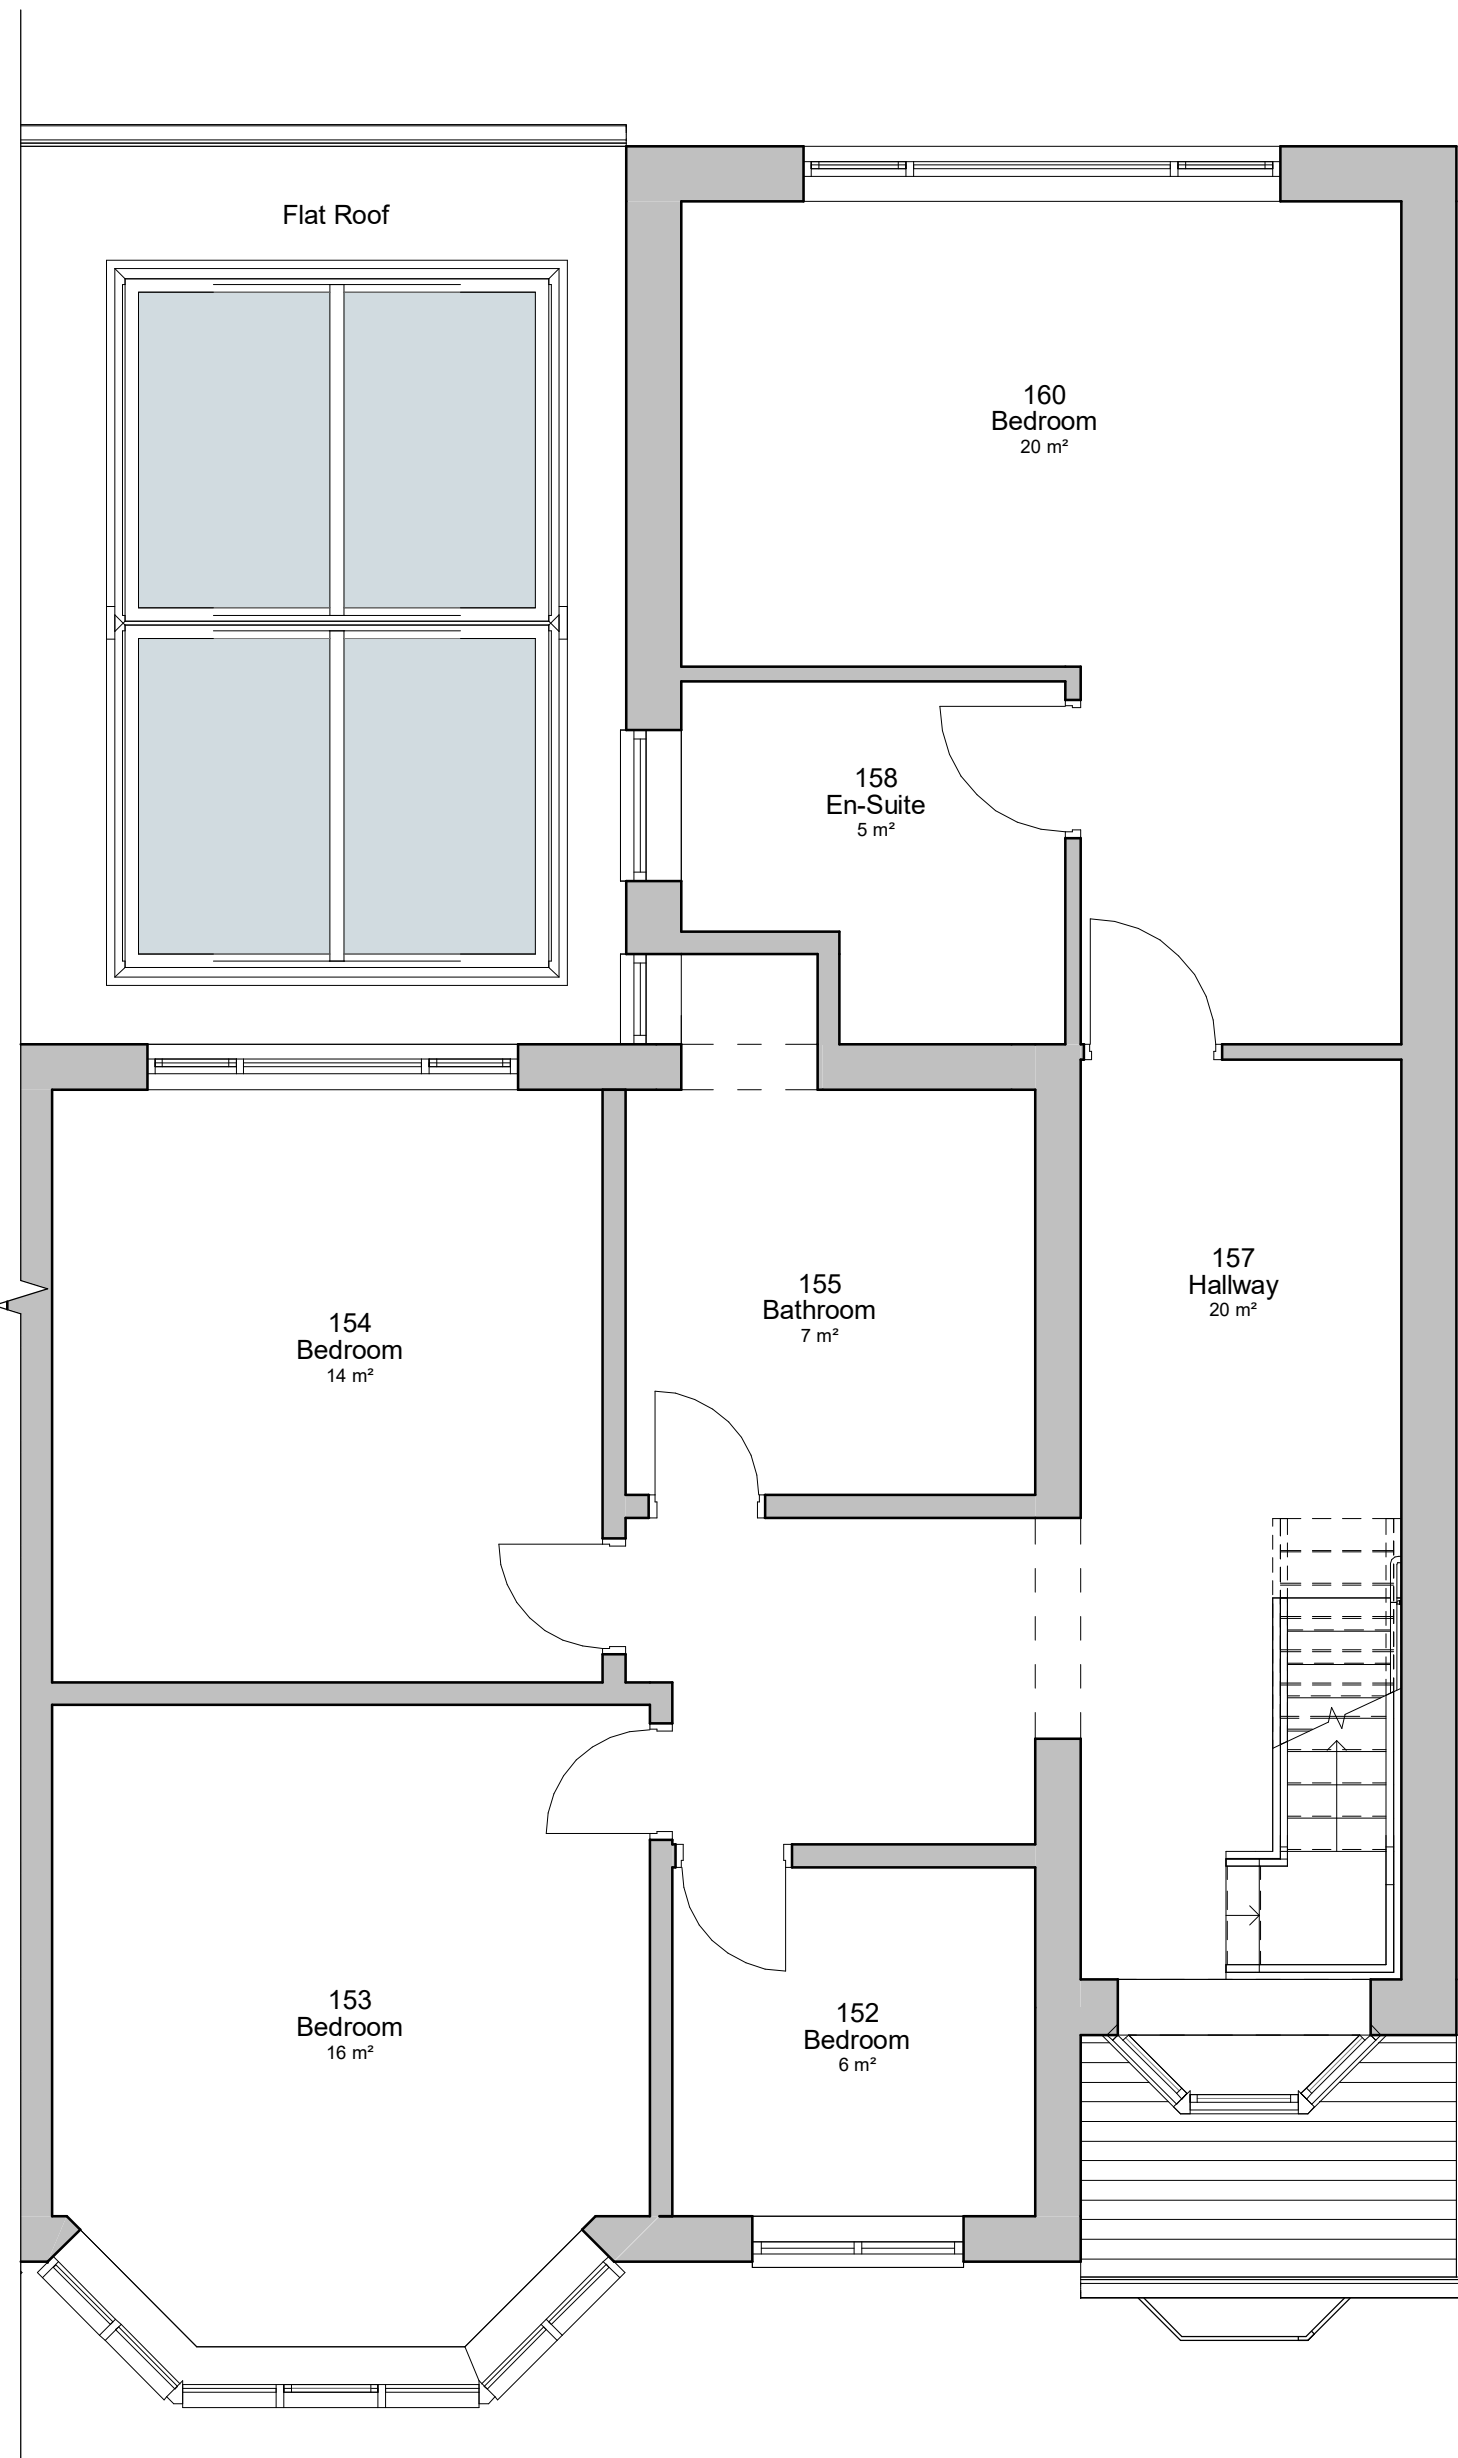

6. Level 1 - GA Proposed
1 : 50

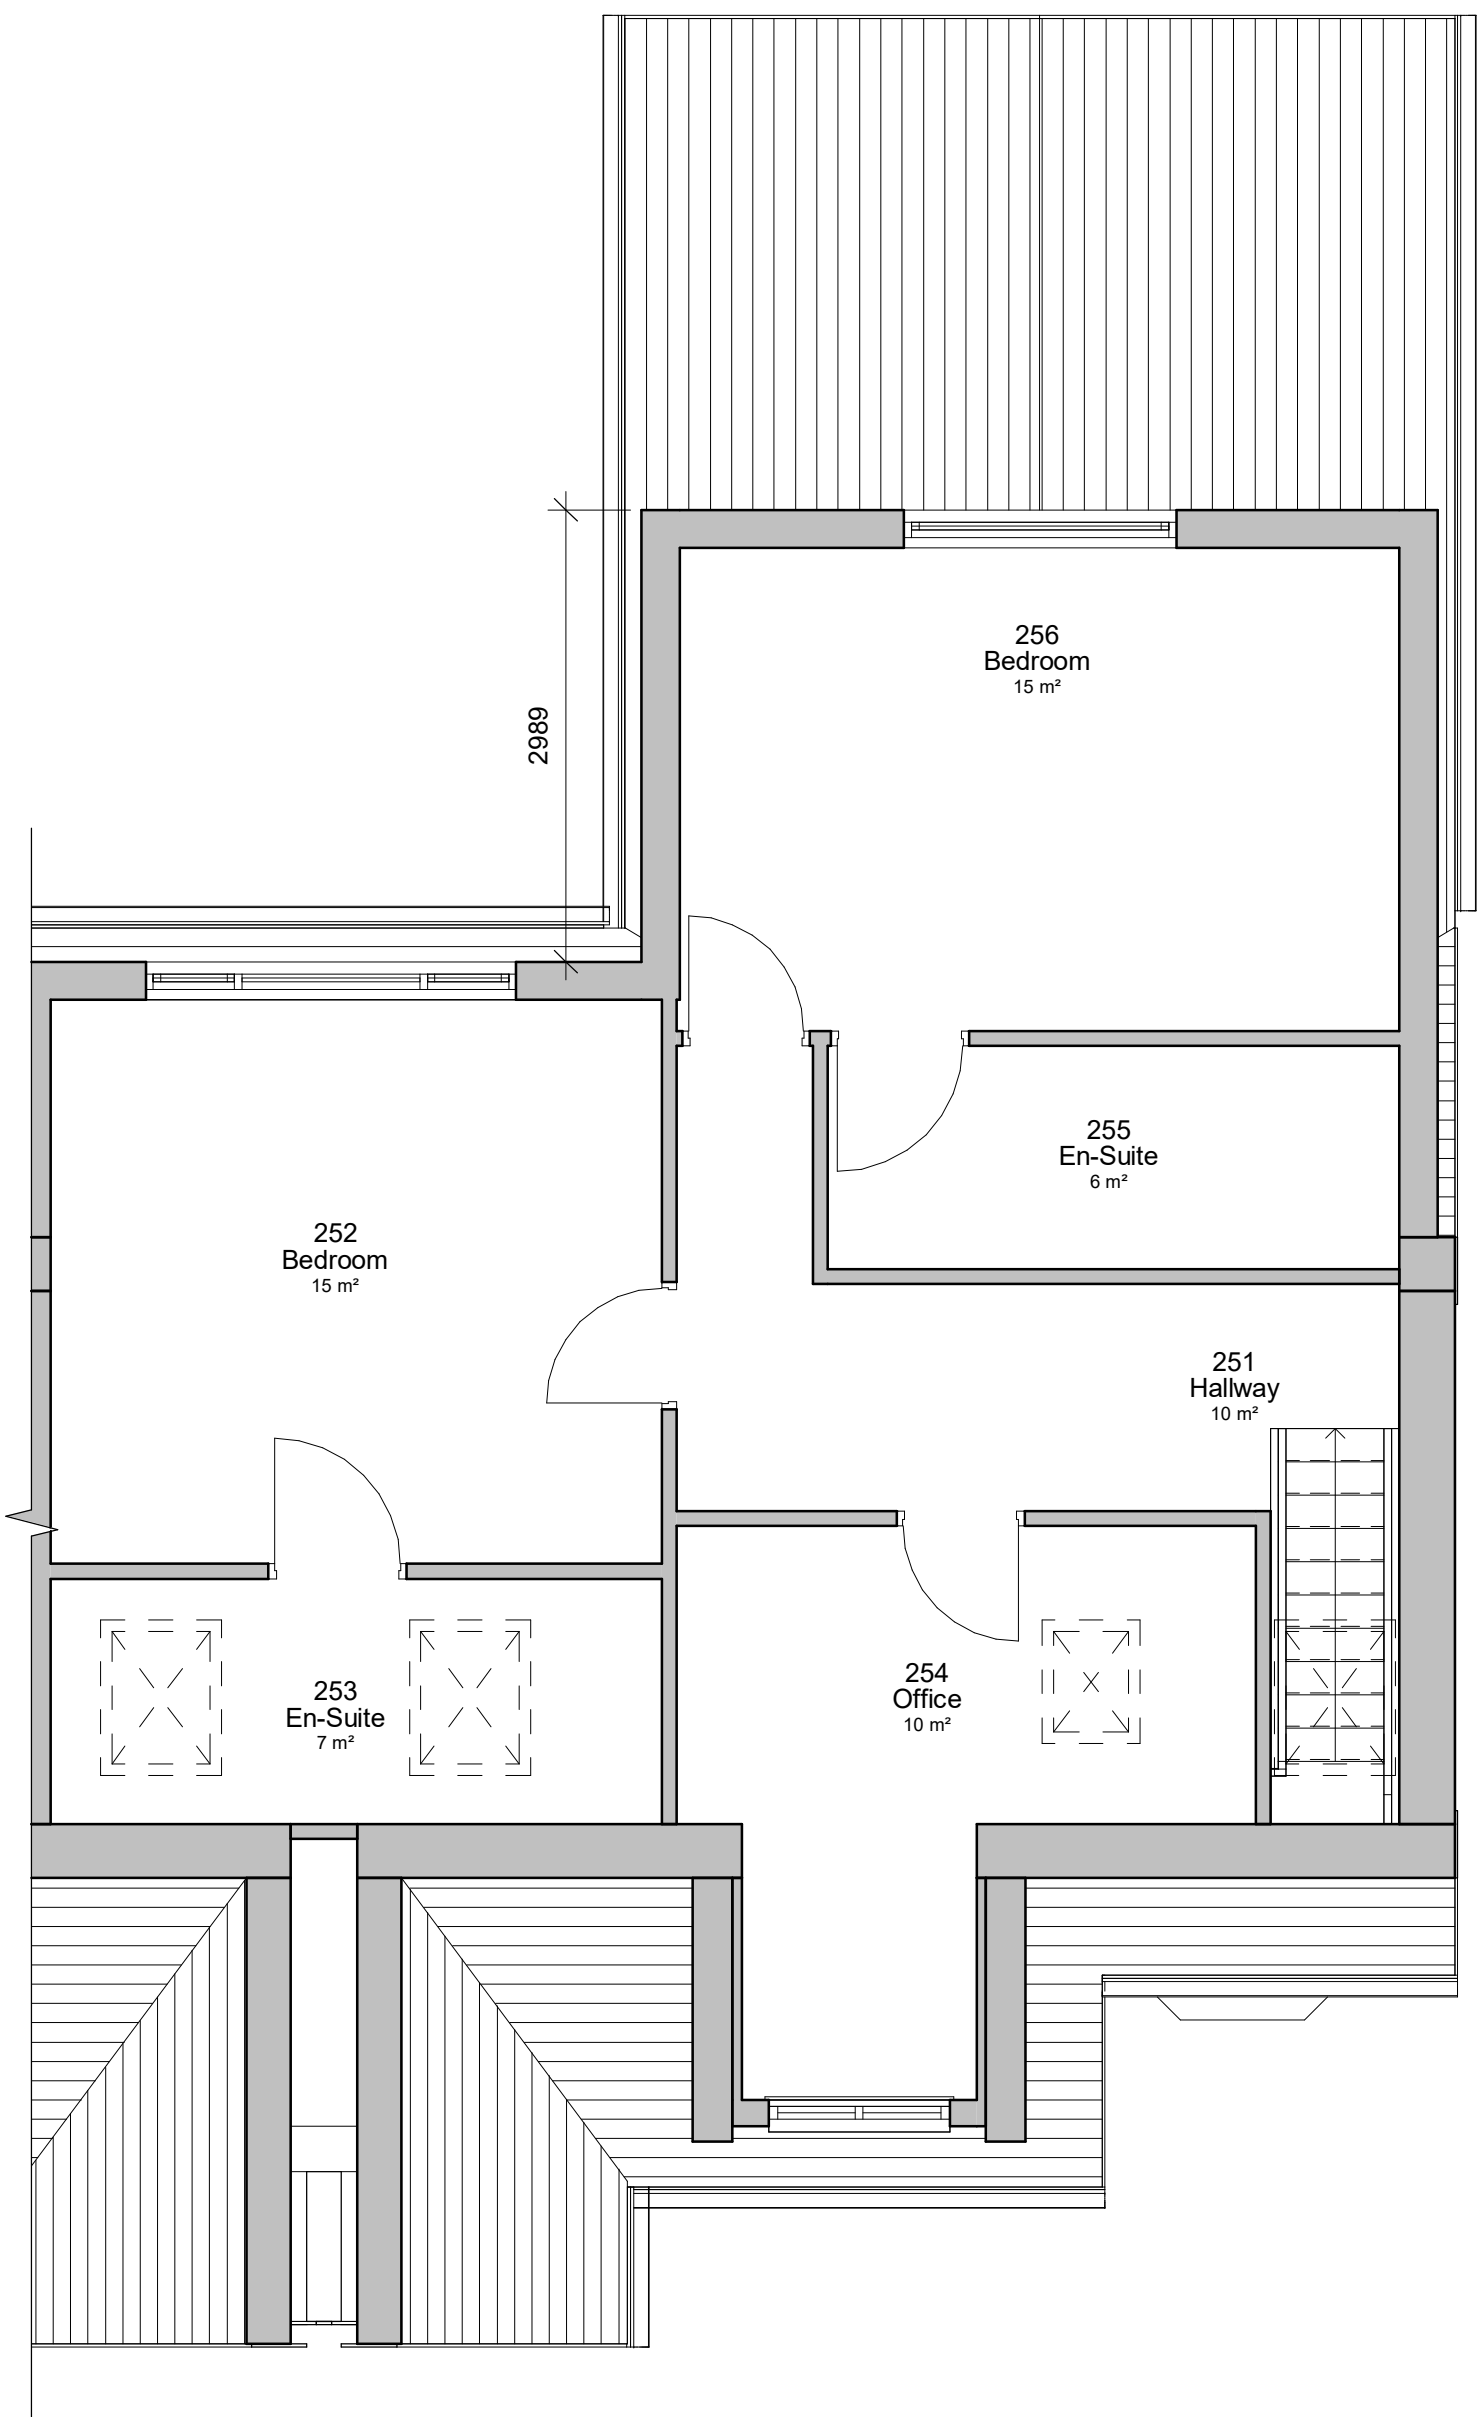

7. Level 2 - GA Proposed
1 : 50

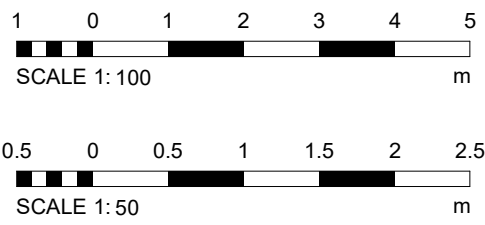

PROJECT	12 Meadfoot Ave	SCALE & A1	DATE	08/07/24	DRAWN BY	CW
CLIENT	David Benamor	STATUS	PLANNING			
TITLE	Proposed GA Plans and Elevations	PROJECT NO.	DA24009.	DRAWING NO.	003.	REV.
		NOTES	7 Left door window changed 6 Set back the left corner wall 5 FP - SF size changed 4 Left entrance reduced 3 Left Extension 2 Rear Extension 1 Left revision DW 15/11/25 DW 11/11/25 DW 08/11/25 DW 05/11/25 DW 08/09/24 DW 08/07/24			
		REVISIONS	7 Left door window changed 6 Set back the left corner wall 5 FP - SF size changed 4 Left entrance reduced 3 Left Extension 2 Rear Extension 1 Left revision DW 15/11/25 DW 11/11/25 DW 08/11/25 DW 05/11/25 DW 08/09/24 DW 08/07/24			