
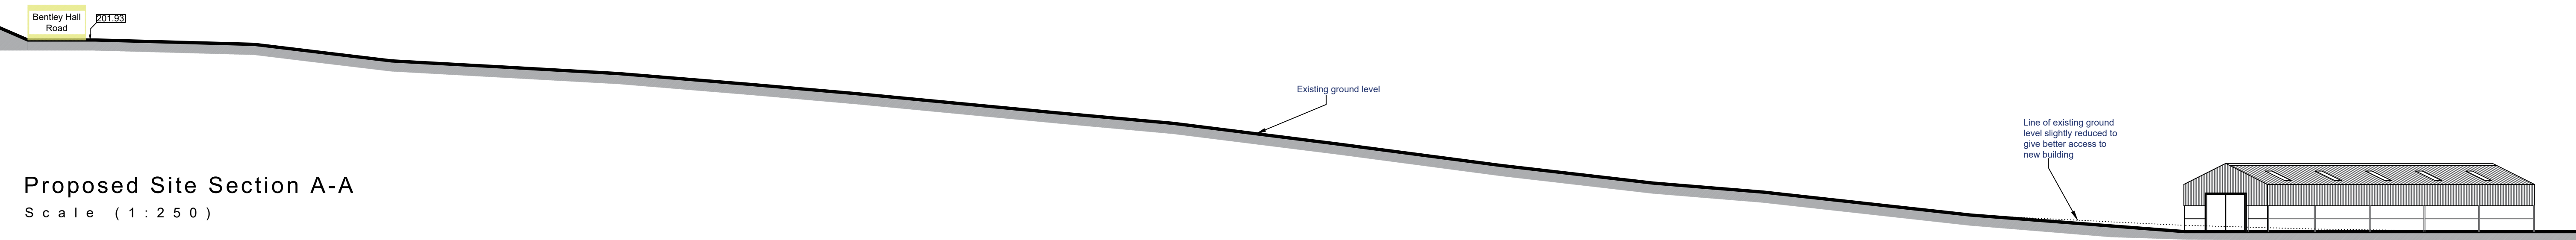


IMPORTANT NOTES

DO NOT SCALE FROM THIS PLAN

THESE ELEVATIONS ARE DRAFTED TO ALLOW THE PLANNING AUTHORITY TO MAKE A DECISION ON THE PROPOSED DEVELOPMENT AND FOR NO OTHER PURPOSE. THESE ELEVATIONS ARE NOT BUILDING REGULATION COMPLIANT AND SHOULD NOT BE RELIED UPON AS SUCH. THE DECISION NOTICE (WHEN AVAILABLE) SHALL PROVIDE THE EXACT DIMENSIONS OF THE PROPOSED BUILDING AND SHOULD BE RELIED UPON. THESE PLANS SHOULD NOT BE USED AS DEFINITIVE AND ANY MEASUREMENTS SHOULD BE TAKEN AND CHECKED FROM THE PROPOSED SITE.

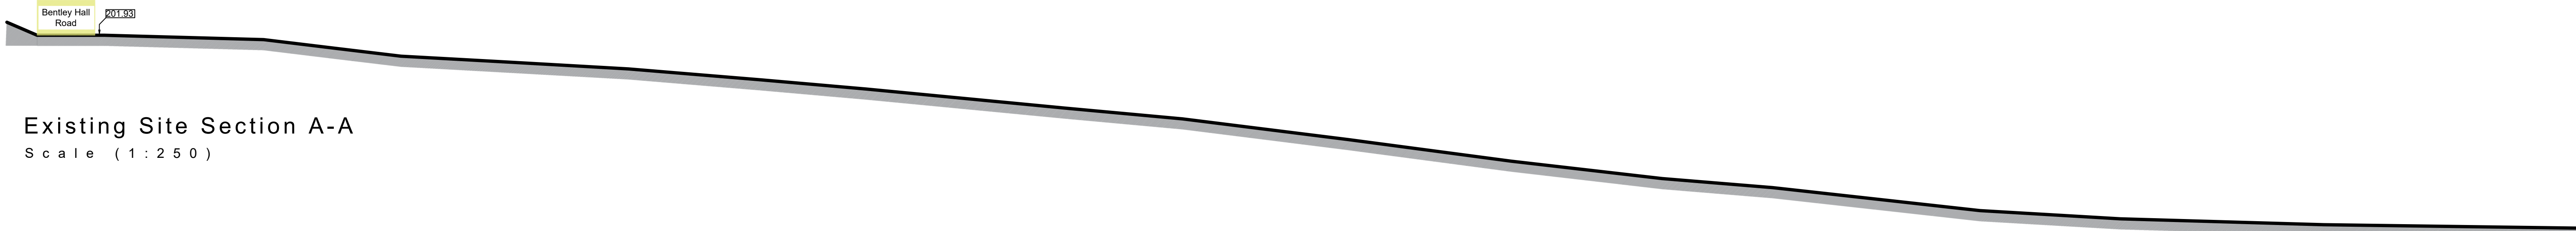

B.	Position of building amended at the request of the L.A.	20/08/23
A.	Position of building amended at the request of the L.A.	19/08/23
Revision		Date
 MacMarshalls Ltd, Harrill House, 112-116 Chorley New Road, Bolton, BL1 4DH info@macmarshalls.co.uk Tel: 01204 565660 www.macmarshalls.co.uk		
Drawing Title: Proposed Agricultural Building		
Site Location: Land At Bentley Hall Road, BL8 3PH		
Drawing Status: Site Section Plan		
Date: 25/07/2023	Drawn by: JHolden	
Scale: 1:250 @ A1	Rev: C 154 - 7	Revision: B.
Client: Mr & Mrs Speakman		