


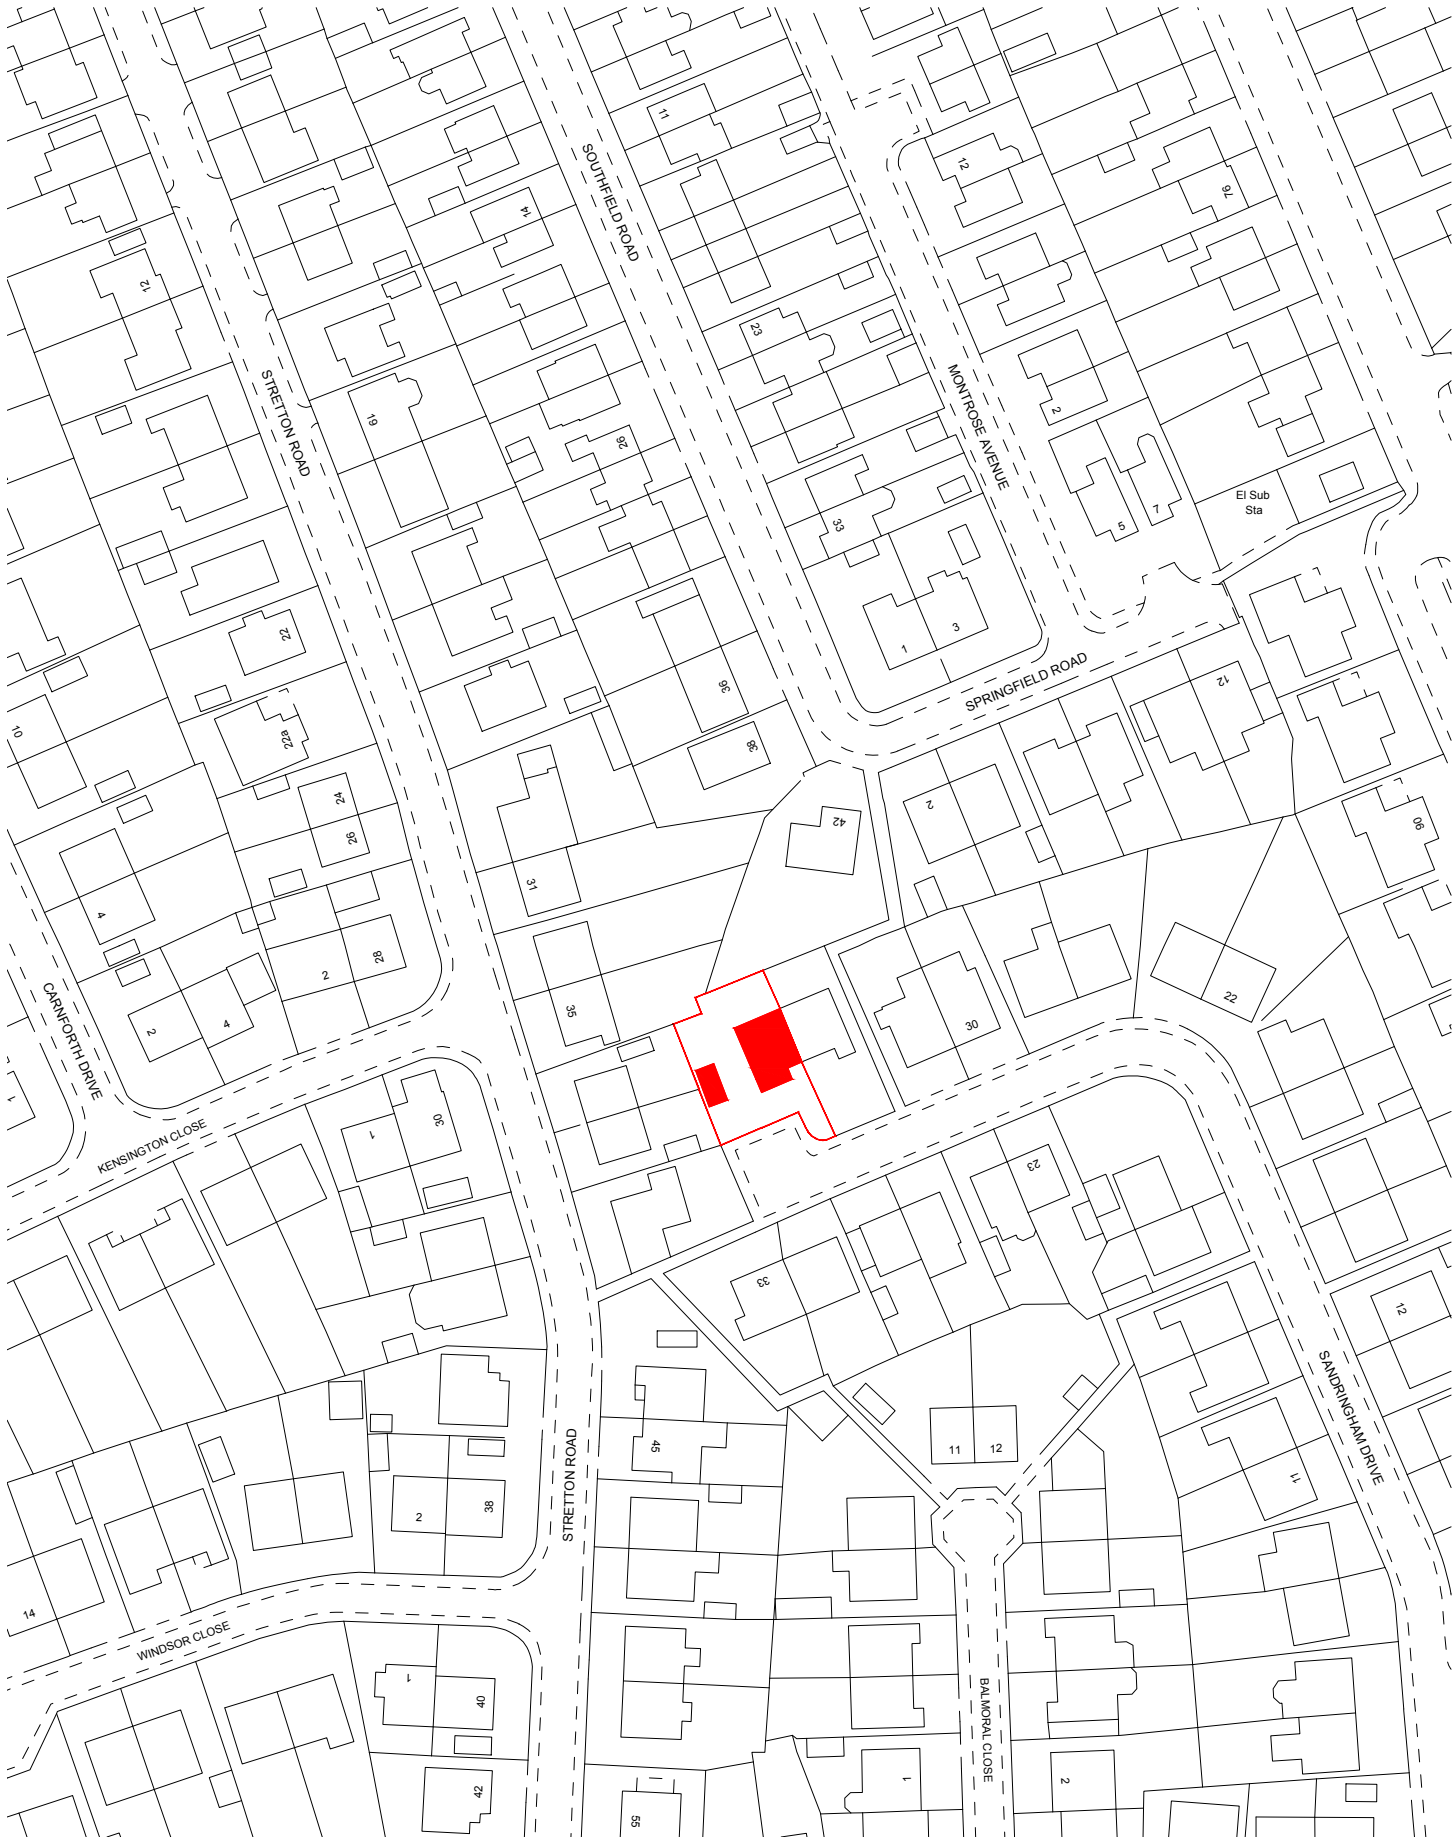

LOCATION PLAN
1:1250

No drawing is copyright and may not be reproduced in whole or part without written authority. Do not scale off this drawing.																							
--		-/-/---		----		---		---		Project Title		36 SANDRINGHAM DRIVE GREENMOUNT BURY BL8 4DJ		Scale		1:1250		Drawing Size		A4		ABODE MANCHESTER 0161 711 0858 No.1 Spinningfields, WeWork (Abode) Quay Street, Manchester, M3 3JE LONDON 020 3053 8255 1 Knightsbridge Green, 7th Floor, Office 7.02 London, SW1X 7NE info@abode-architecture.co.uk www.abode-architecture.co.uk	
Drawn By		SFW		Checked By		PDP		Date		04/22		Drawing Title		LOCATION PLAN									
Job/Dwg No		475BUR-100																					
Client		MR JOYCE																					
Rev		Date		Description		Rev By		Chk'd By		Status		PLANNING											