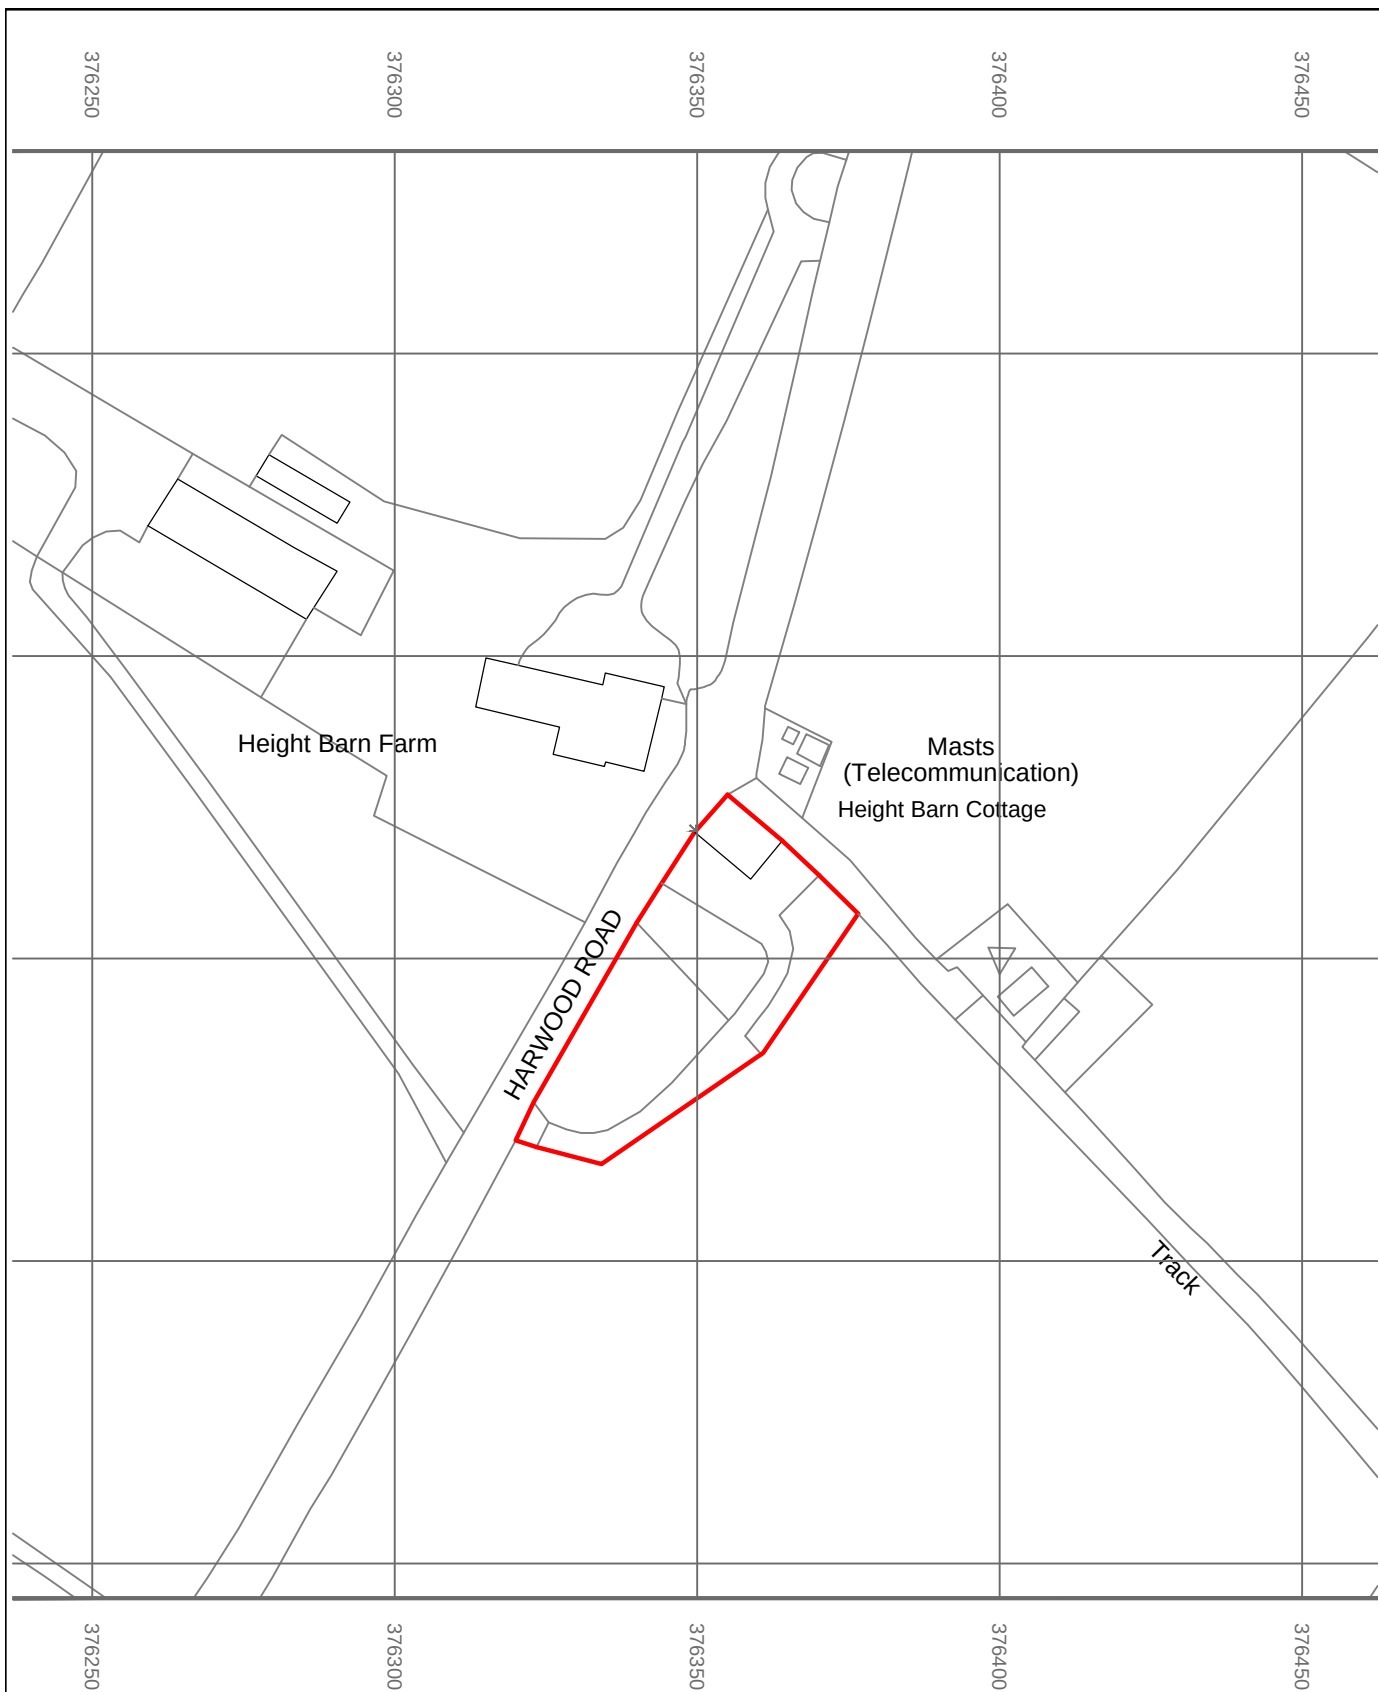


© Crown copyright 2024 Ordnance Survey 10005314

LOCATION PLAN
Height Barn Cottage, Harwood Road
Walshaw Bury BL8 3PR

1:1250