



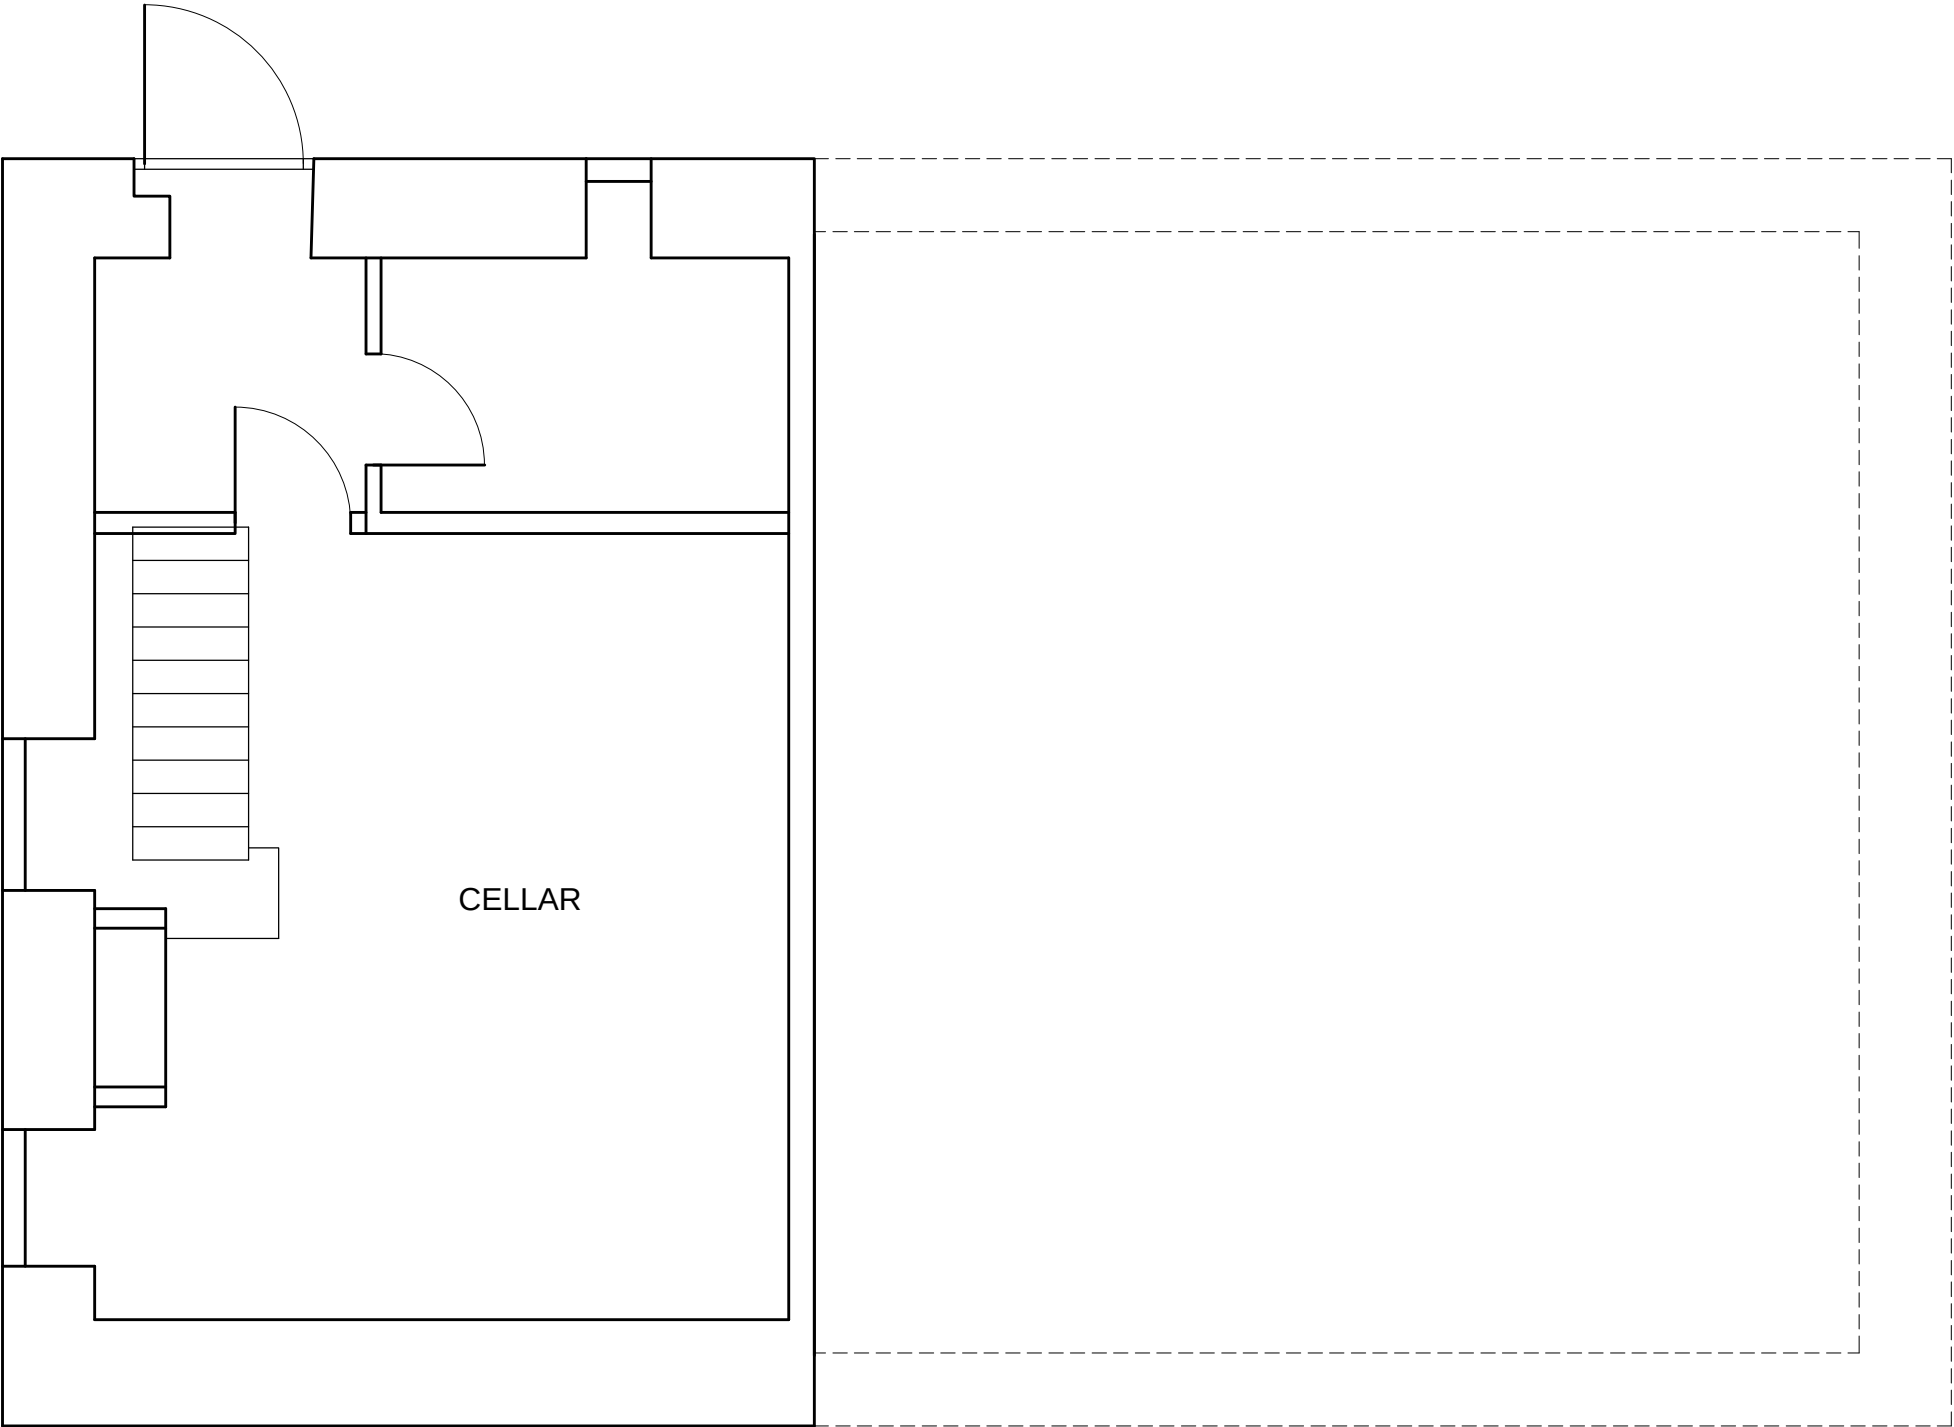

EXISTING BASEMENT PLAN

FRONT OF HOUSE

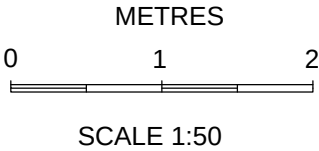

PLANNING

|   |                                                             |            |          |
|---|-------------------------------------------------------------|------------|----------|
|   |                                                             |            |          |
| REV   | DATE                                                        | AMENDMENTS | INT      |
| Harry Jackson Surveyors Limited<br>Unit 4A Farnworth Park Industrial Estate<br>Wellington Street, Farnworth, Bolton BL4 7BY<br>Tel: 01204 701740 Mobile: 07931 321879 |                                                             |            |          |
| CLIENT   | Mr Joe Mannion                                              |            |          |
| ADDRESS   | Height Barn Cottage, Harwood Road<br>Walshaw, Bury, BL8 3PR |            |          |
| PROJECT   | Extension                                                   |            |          |
| TITLE   | Existing Basement Plan                                      |            |          |
| DRAWING No.   | 2                                                           | REV        |          |
| SCALES   | 1:50                                                        | DATE       | May 2024 |
| DRAWN BY   | BE                                                          | SHEET SIZE | A3       |
| CHECKED BY   | HJ                                                          | COPYRIGHT  | ©        |