




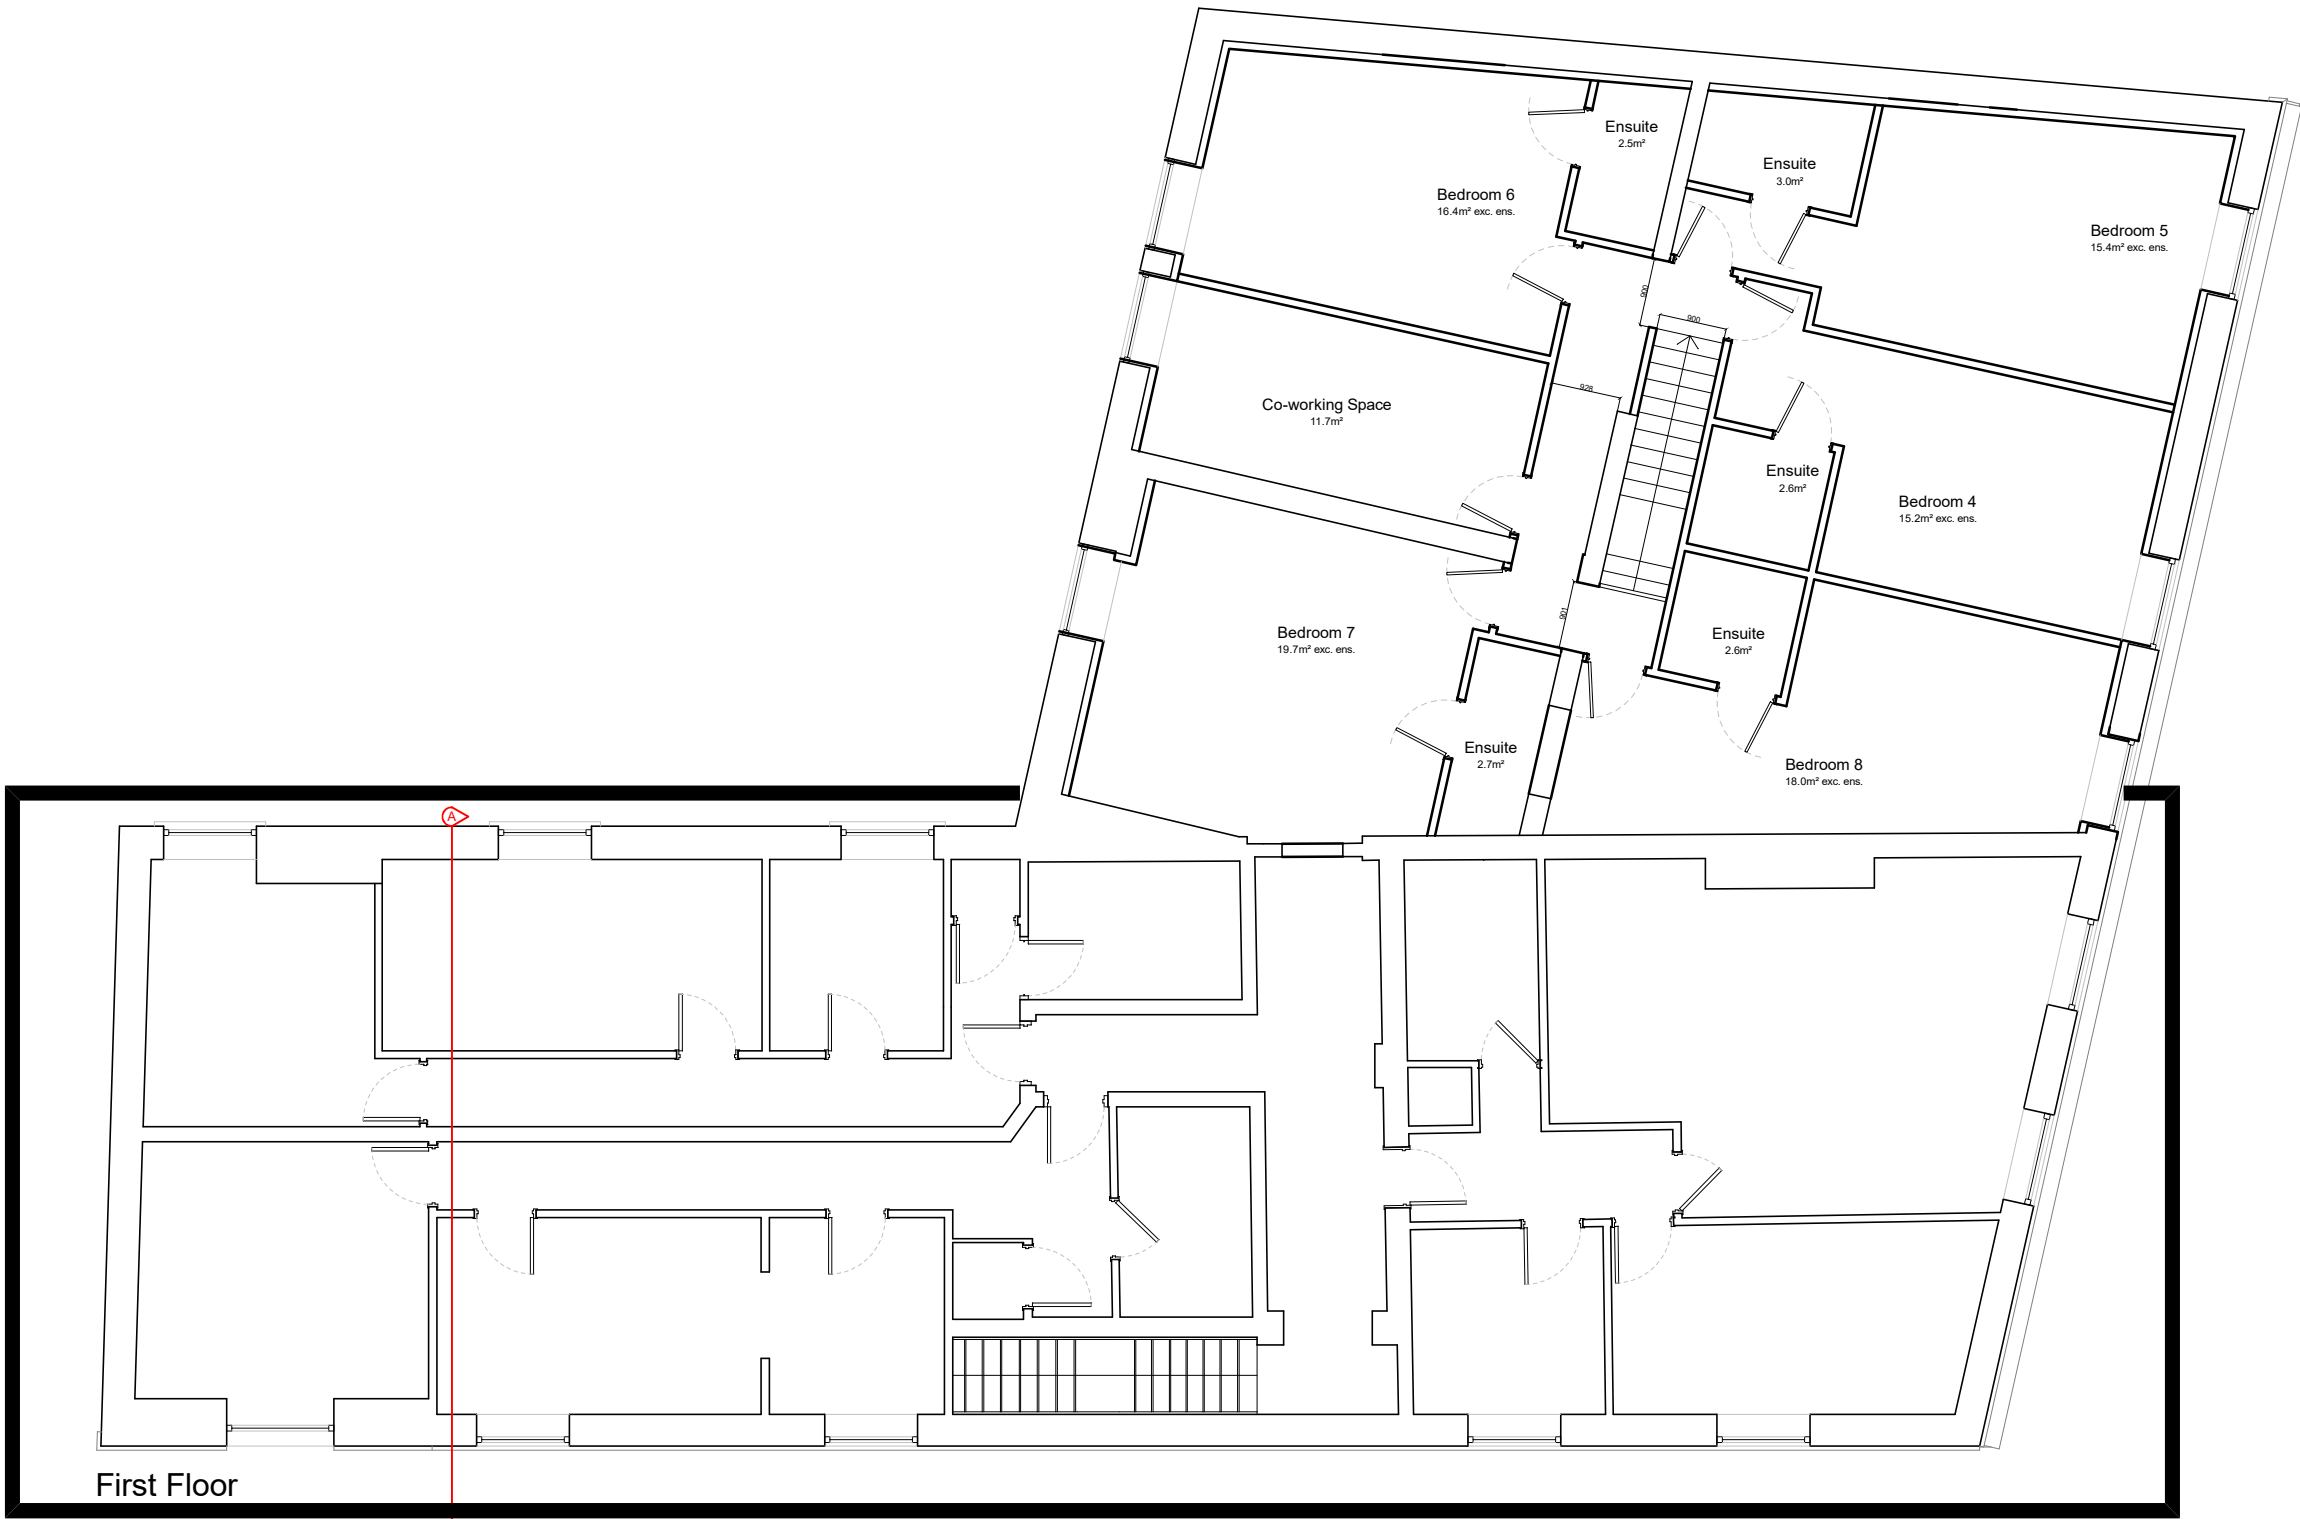

EXISTING FLATS UNCHANGED

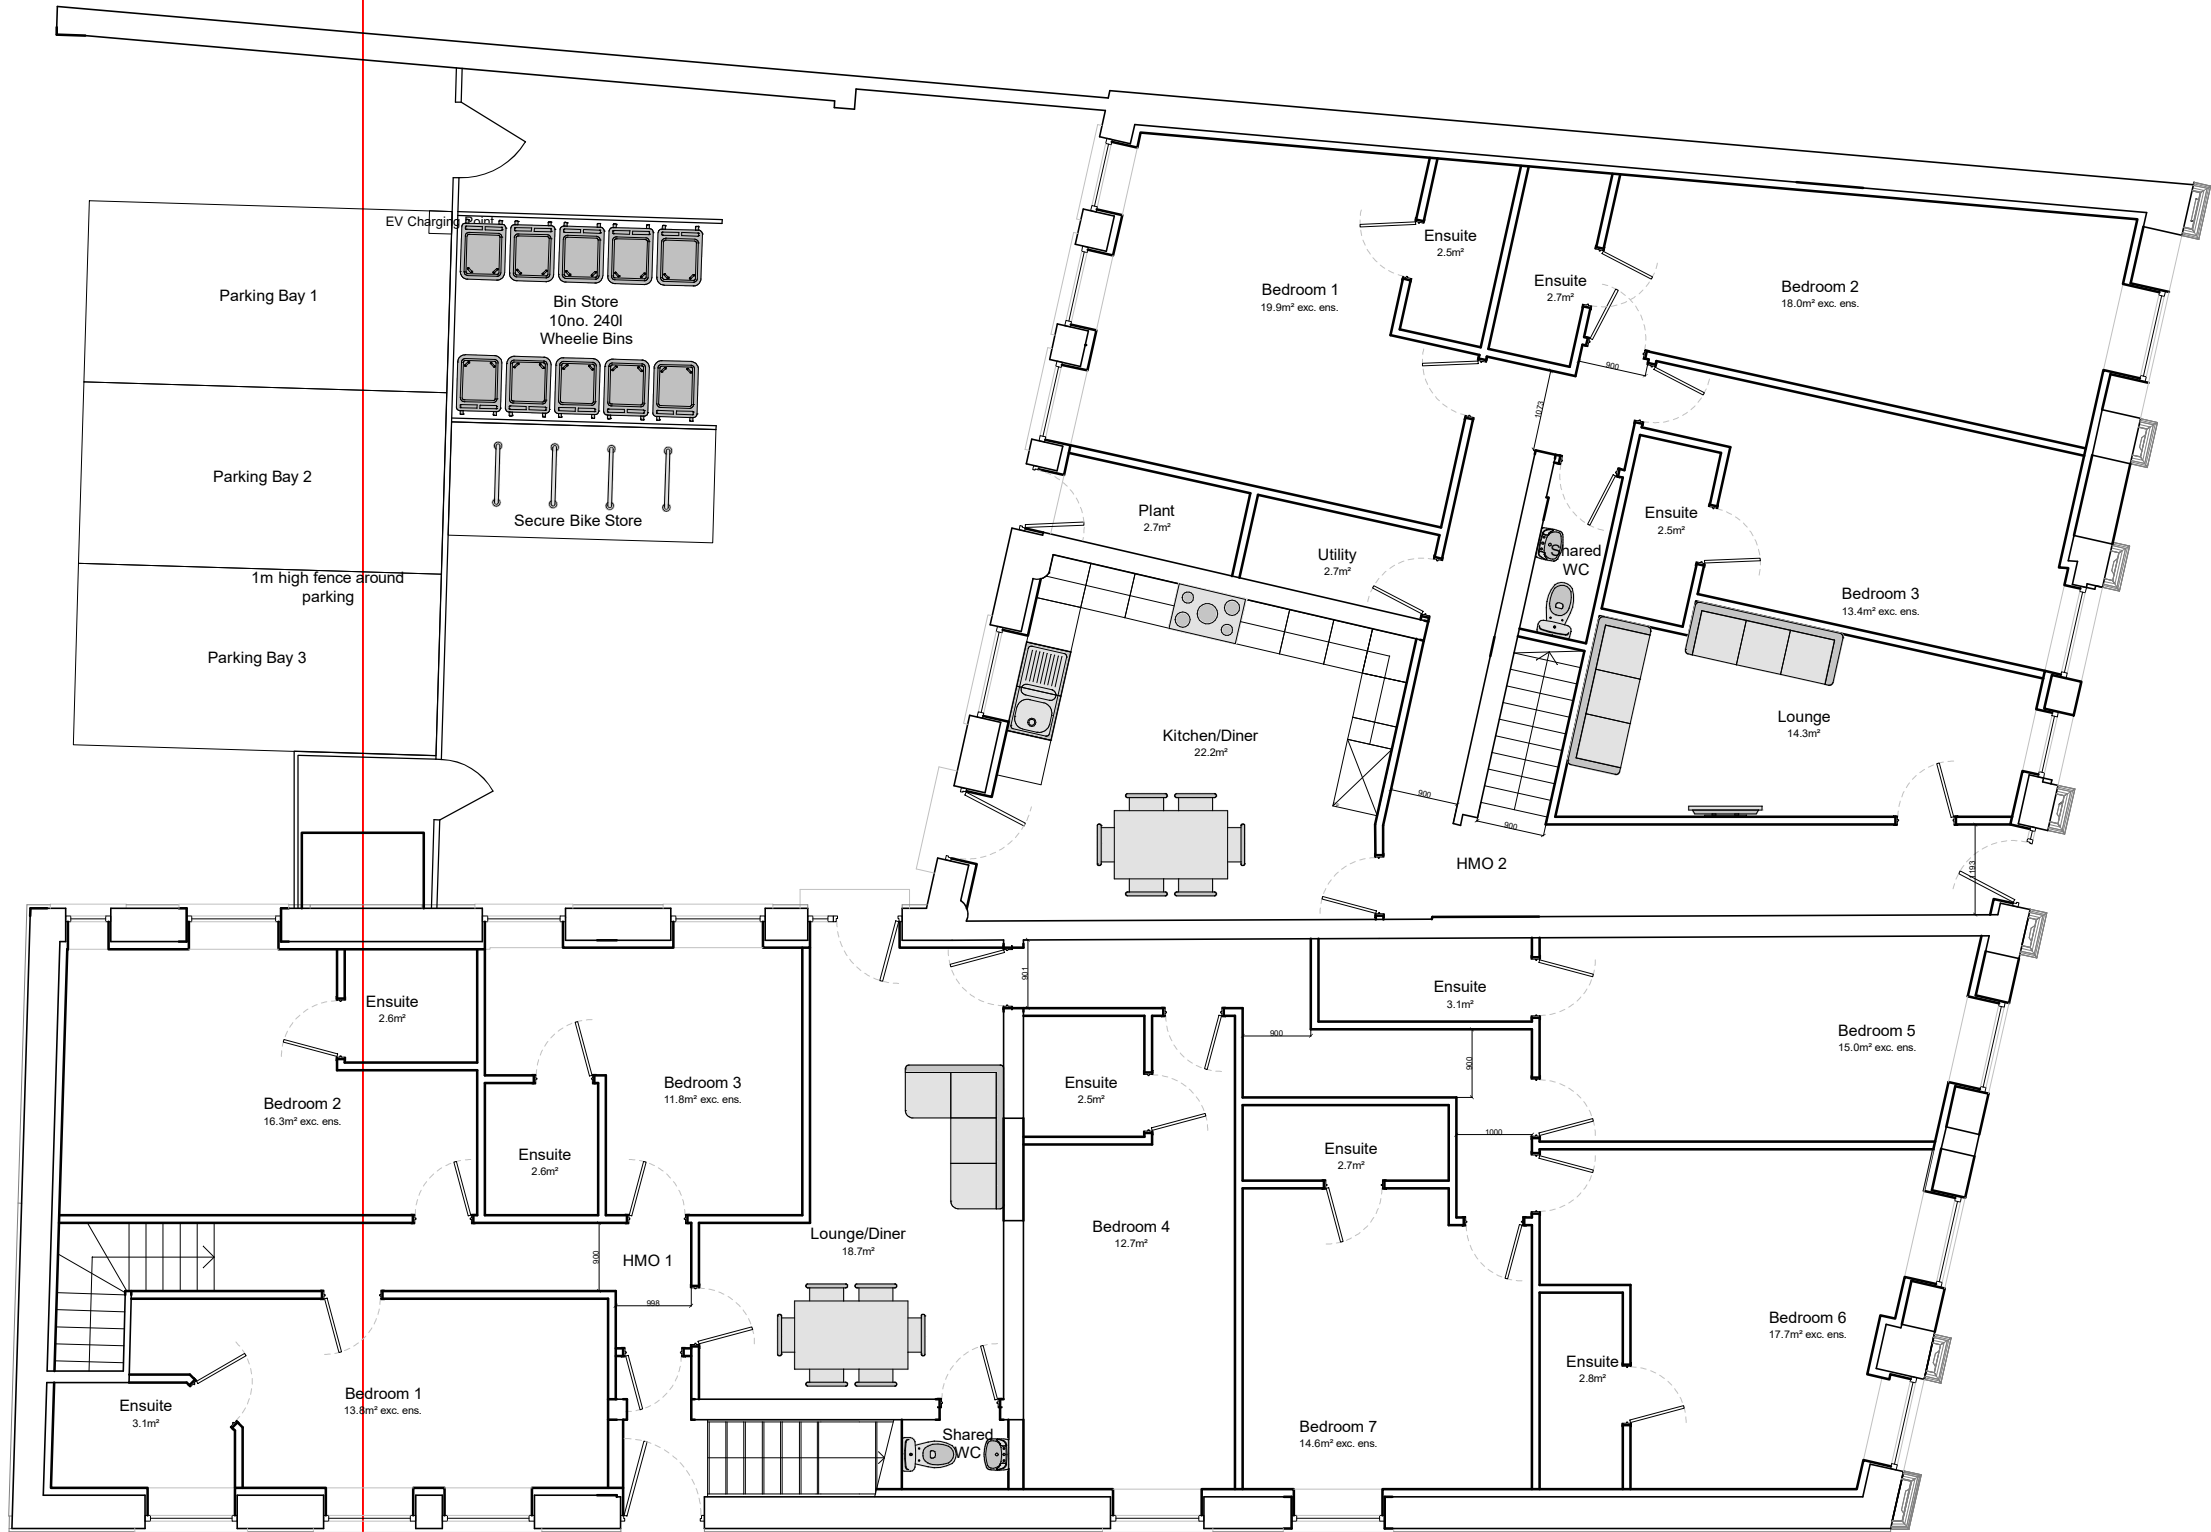

Ground Floor

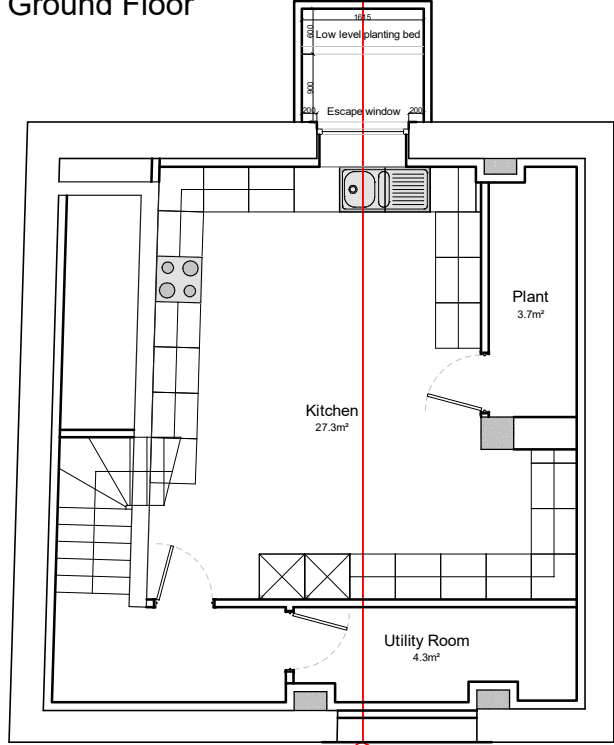

Basement



NOTES

GRANT ERSKINE ARCHITECTS LTD SHALL HAVE NO RESPONSIBILITY FOR ANY USE MADE OF THIS DOCUMENT OTHER THAN FOR THAT WHICH IT WAS PREPARED AND ISSUED.

ALL DIMENSIONS SHOULD BE CHECKED ON SITE.

DO NOT SCALE FROM THIS DRAWING.

ANY DRAWING ERRORS OR DIVERGENCES SHOULD BE BROUGHT TO THE ATTENTION OF GRANT ERSKINE ARCHITECTS LTD AT THE ADDRESS SHOWN BELOW.

REVISION / DESCRIPTION	DRAWN	CHECKED	DATE	PROJECT TITLE
A - Amended in line with client comments	MDS	MDS	17/05/24	1-5 PORTER STREET, BURY
B - Amended in line with client comments	MDS	MDS	01/07/24	PARTIAL CONVERSION TO HMOs
PROJECT NUMBER				20231116
DRAWING TITLE				PROPOSED PLANS OPTION 2
DRAWING No:				(0-)A006
SCALE				1:100 @A2
DATE				16/05/24
REVISION				B

GRANT ERSKINE ARCHITECTS
Minshull House
67 Wellington Road North
Stockport
SK4 2LP

07974 099736
0161 236 9761
info@granterskinearchitects.com
www.granterskinearchitects.com
Grant Erskine Architects Limited Reg. No. 07477118