

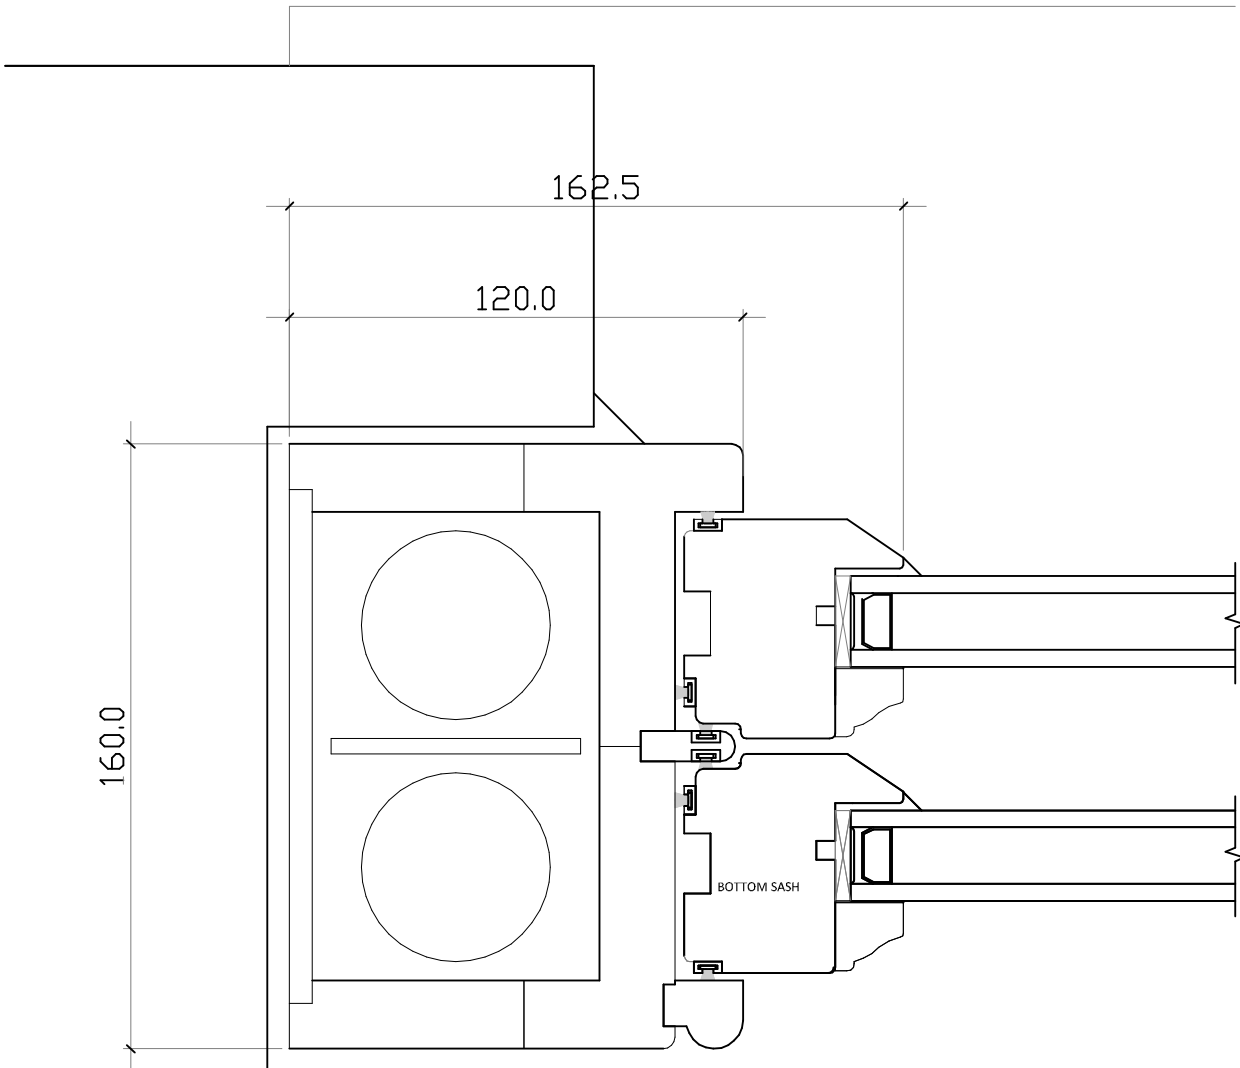
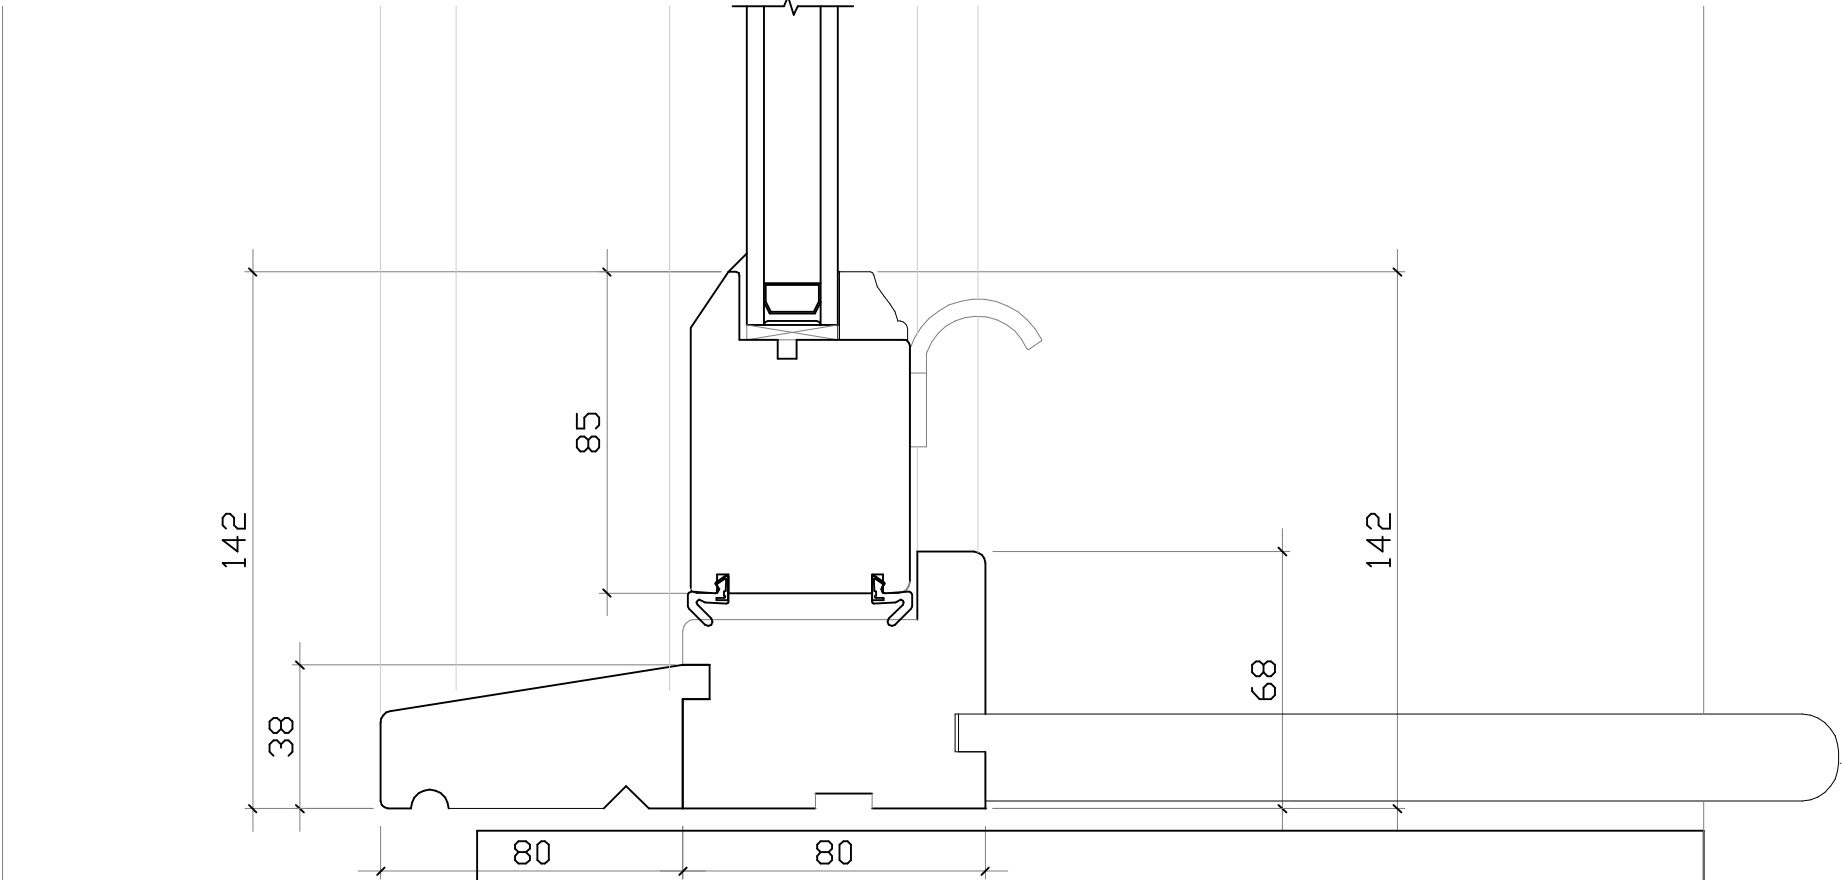


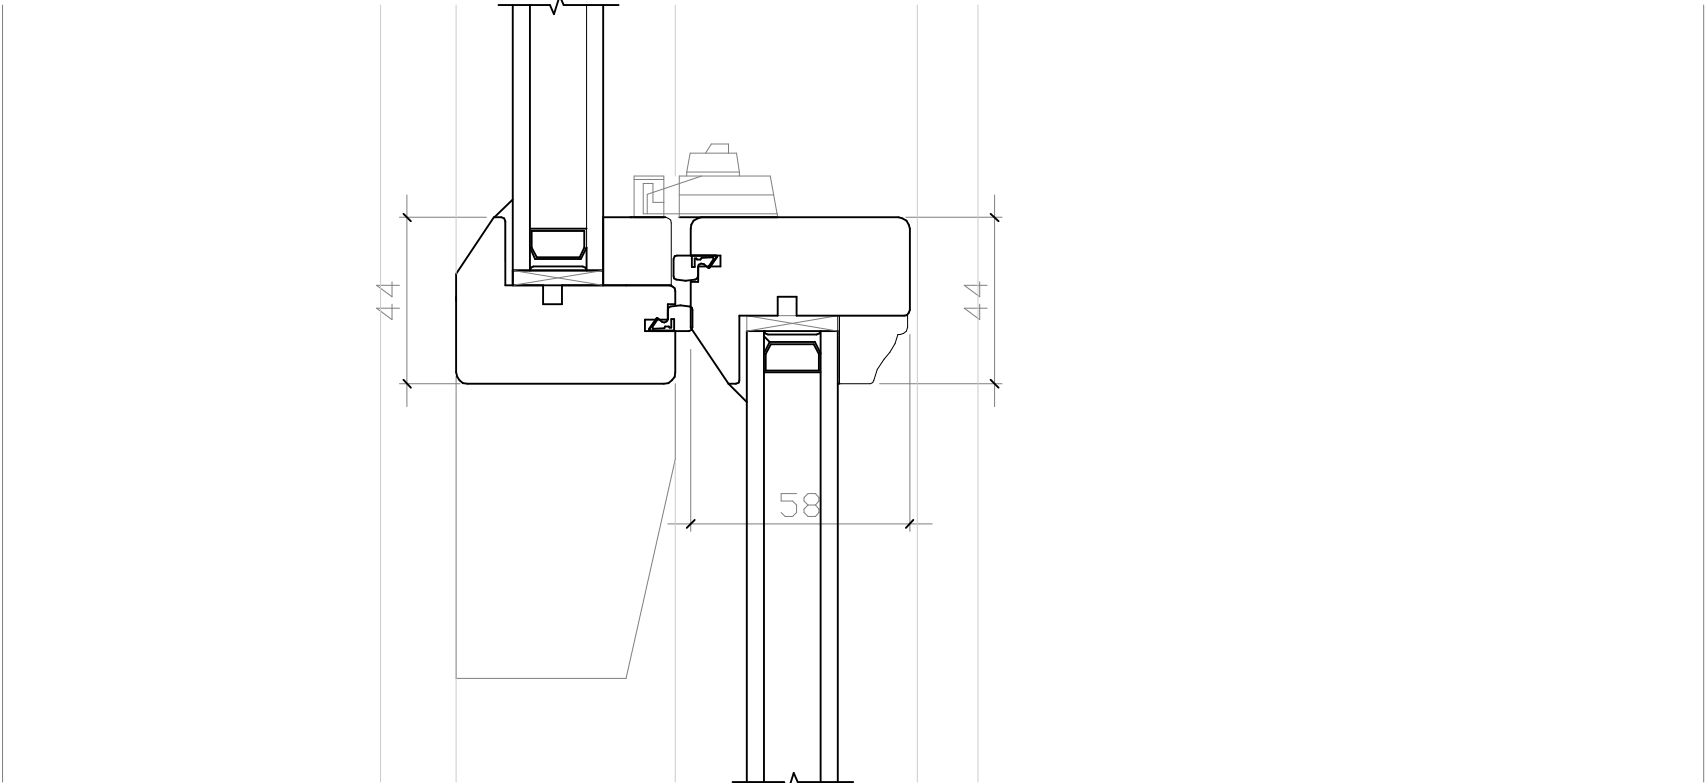

Plan

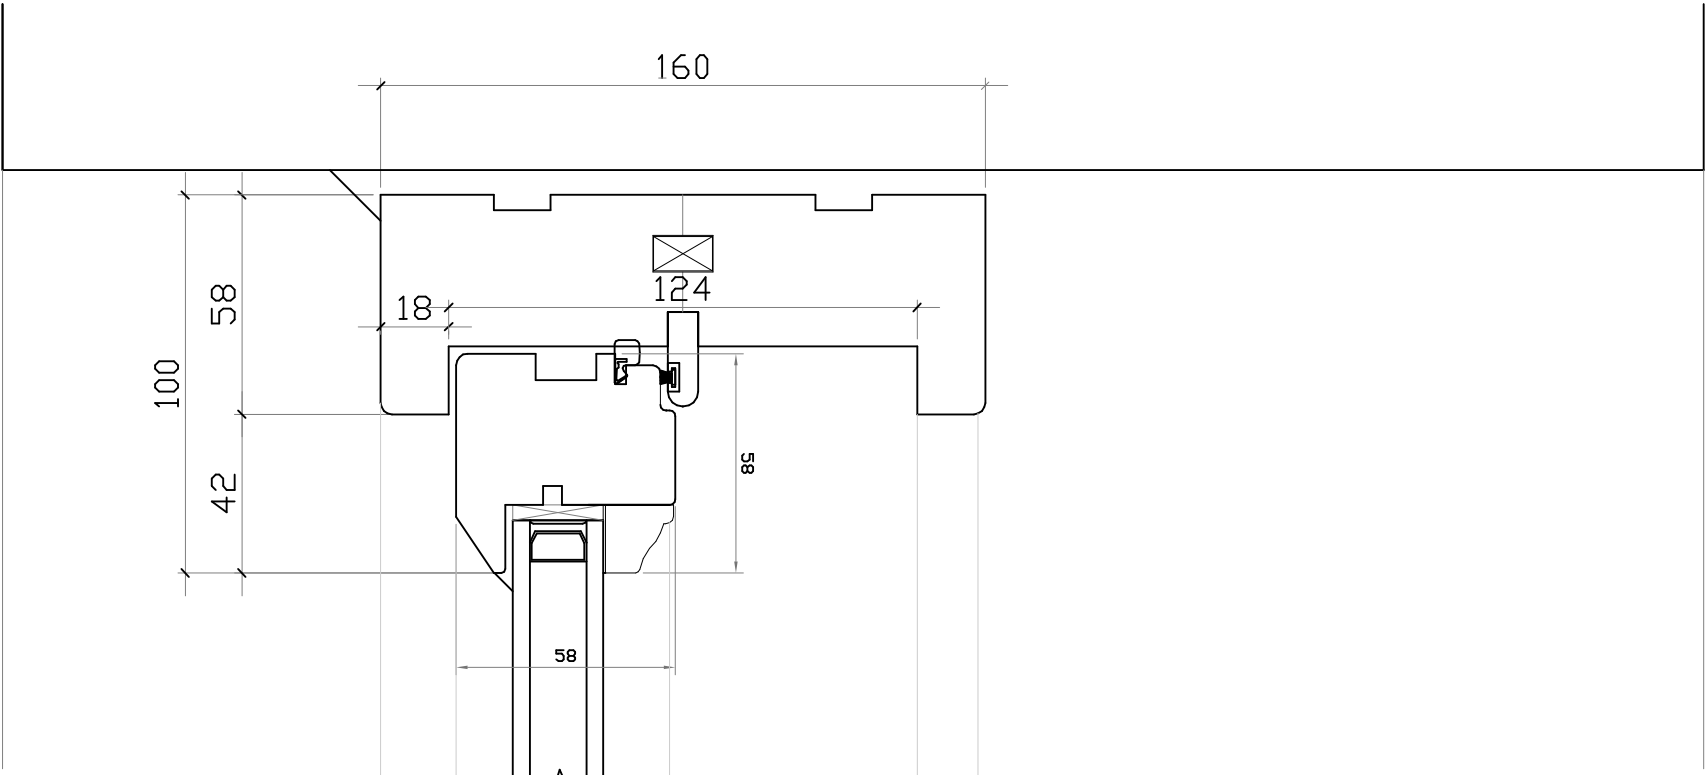

Section

Painted timber sliding sash windows, colour white, slim line double glazed units

Rev	Description	Date
Project: 7 Market Place, Ramsbottom. BL0 9AJ		
Status: Planning Application		
Client: Gorgemead Limited		
Drawing Title: Sliding Sash Window Sections		
Project No: 010-329		
3D.G design architectural consultants		
11 Leyland House Lancashire Business Park Centurion Way Leyland Lancashire PR25 6TY		
t: 01772 367 150 e: studio@3dgdesign.co.uk w: www.3dgdesign.co.uk		
Scale: 1:2 @ A2		