
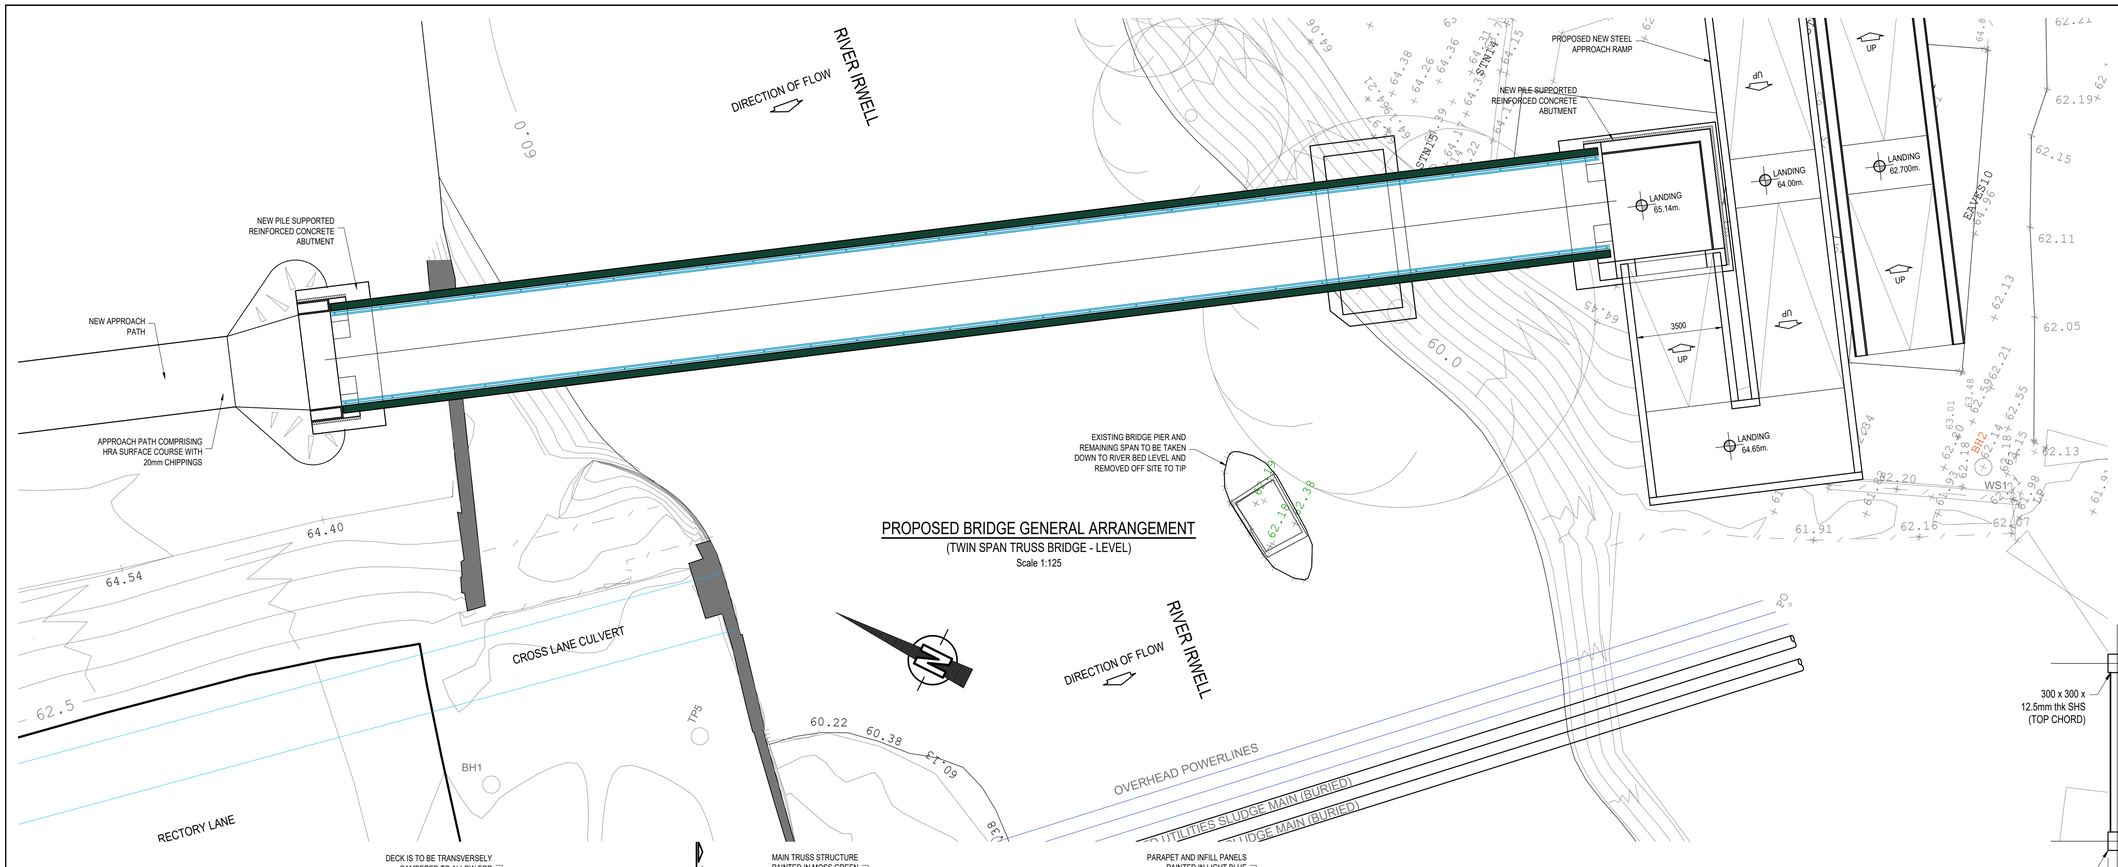



## PROPOSED BRIDGE GENERAL ARRANGEMENT

(TWIN SPAN TRUSS BRIDGE - LEVEL)


Scale 1:125

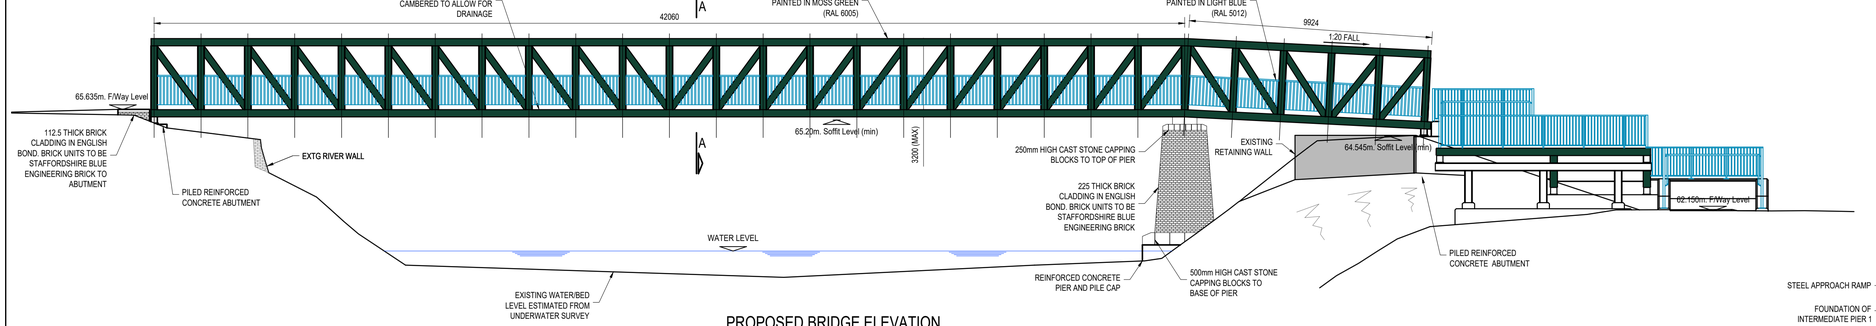


## PROPOSED BRIDGE ELEVATION

(TWIN SPAN TRUSS BRIDGE - LEVEL)


Scale 1:125

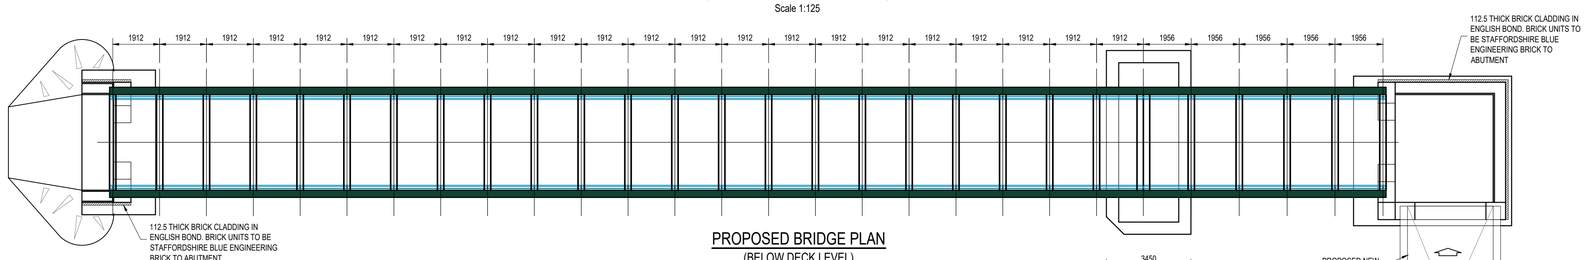


## PROPOSED BRIDGE PLAN

(BELOW DECK LEVEL)


Scale 1:125

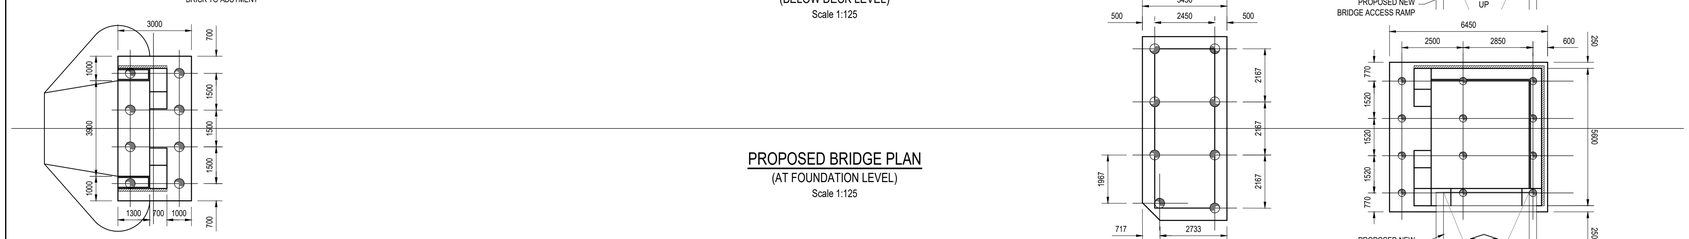


## PROPOSED BRIDGE PLAN

(AT FOUNDATION LEVEL)


Scale 1:125

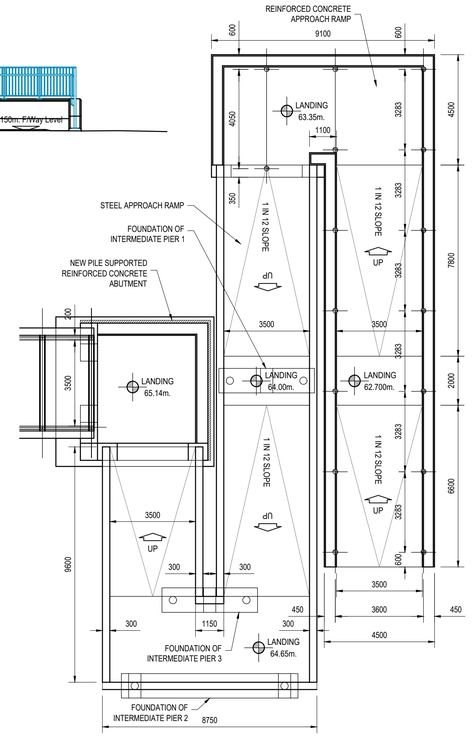


## PROPOSED NEW BRIDGE ACCESS RAMP

(SOUTH BANK)

Scale 1:125

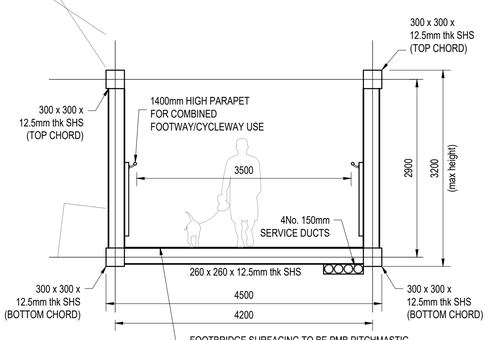


## SECTION A-A

(TYPICAL BRIDGE SECTION)

Scale 1:50

## NOTES:

1. ALL DIMENSIONS ARE IN MILLIMETRES UNLESS STATED OTHERWISE.
2. ALL LEVELS ARE IN METRES UNLESS STATED OTHERWISE.
3. NO DIMENSIONS OR LEVELS SHALL BE SCALED FROM THIS DRAWING.
4. THIS DRAWING IS BASED ON A TOPOGRAPHICAL SURVEY PROVIDED BY G.J.BROOKES LTD DATED MARCH 2019

| REV | DRN | CHK | APP | DATE | DESCRIPTION |
|---|---|---|---|---|---|
| P02 | TW | JW | DRF | SEP '21 | ISSUE FOR PLANNING |
| P01 | TW | JW | DRF | SEP '21 | ISSUE FOR PLANNING |

Wilde
Consulting Civil & Structural Engineers
Brindley Lodge, Adcroft Street, Stockport, Cheshire, SK1 3HS.
www.wildecivil.co.uk
Tel : 0161-474-7479
Fax : 0161-474-7492

Client: BURY COUNCIL

Project: MILLTOWN STREET FOOTBRIDGE REPLACEMENT

Title: PROPOSED GA

| Scale | Drawn | Date | Chkd | Approved |
|---|---|---|---|---|
| AS SHOWN | TW | SEP '21 | JW | DRF |

Drawing No.: 660-023-001

Revision: P02

Status: ISSUE FOR PLANNING

Sheet Size: A1