


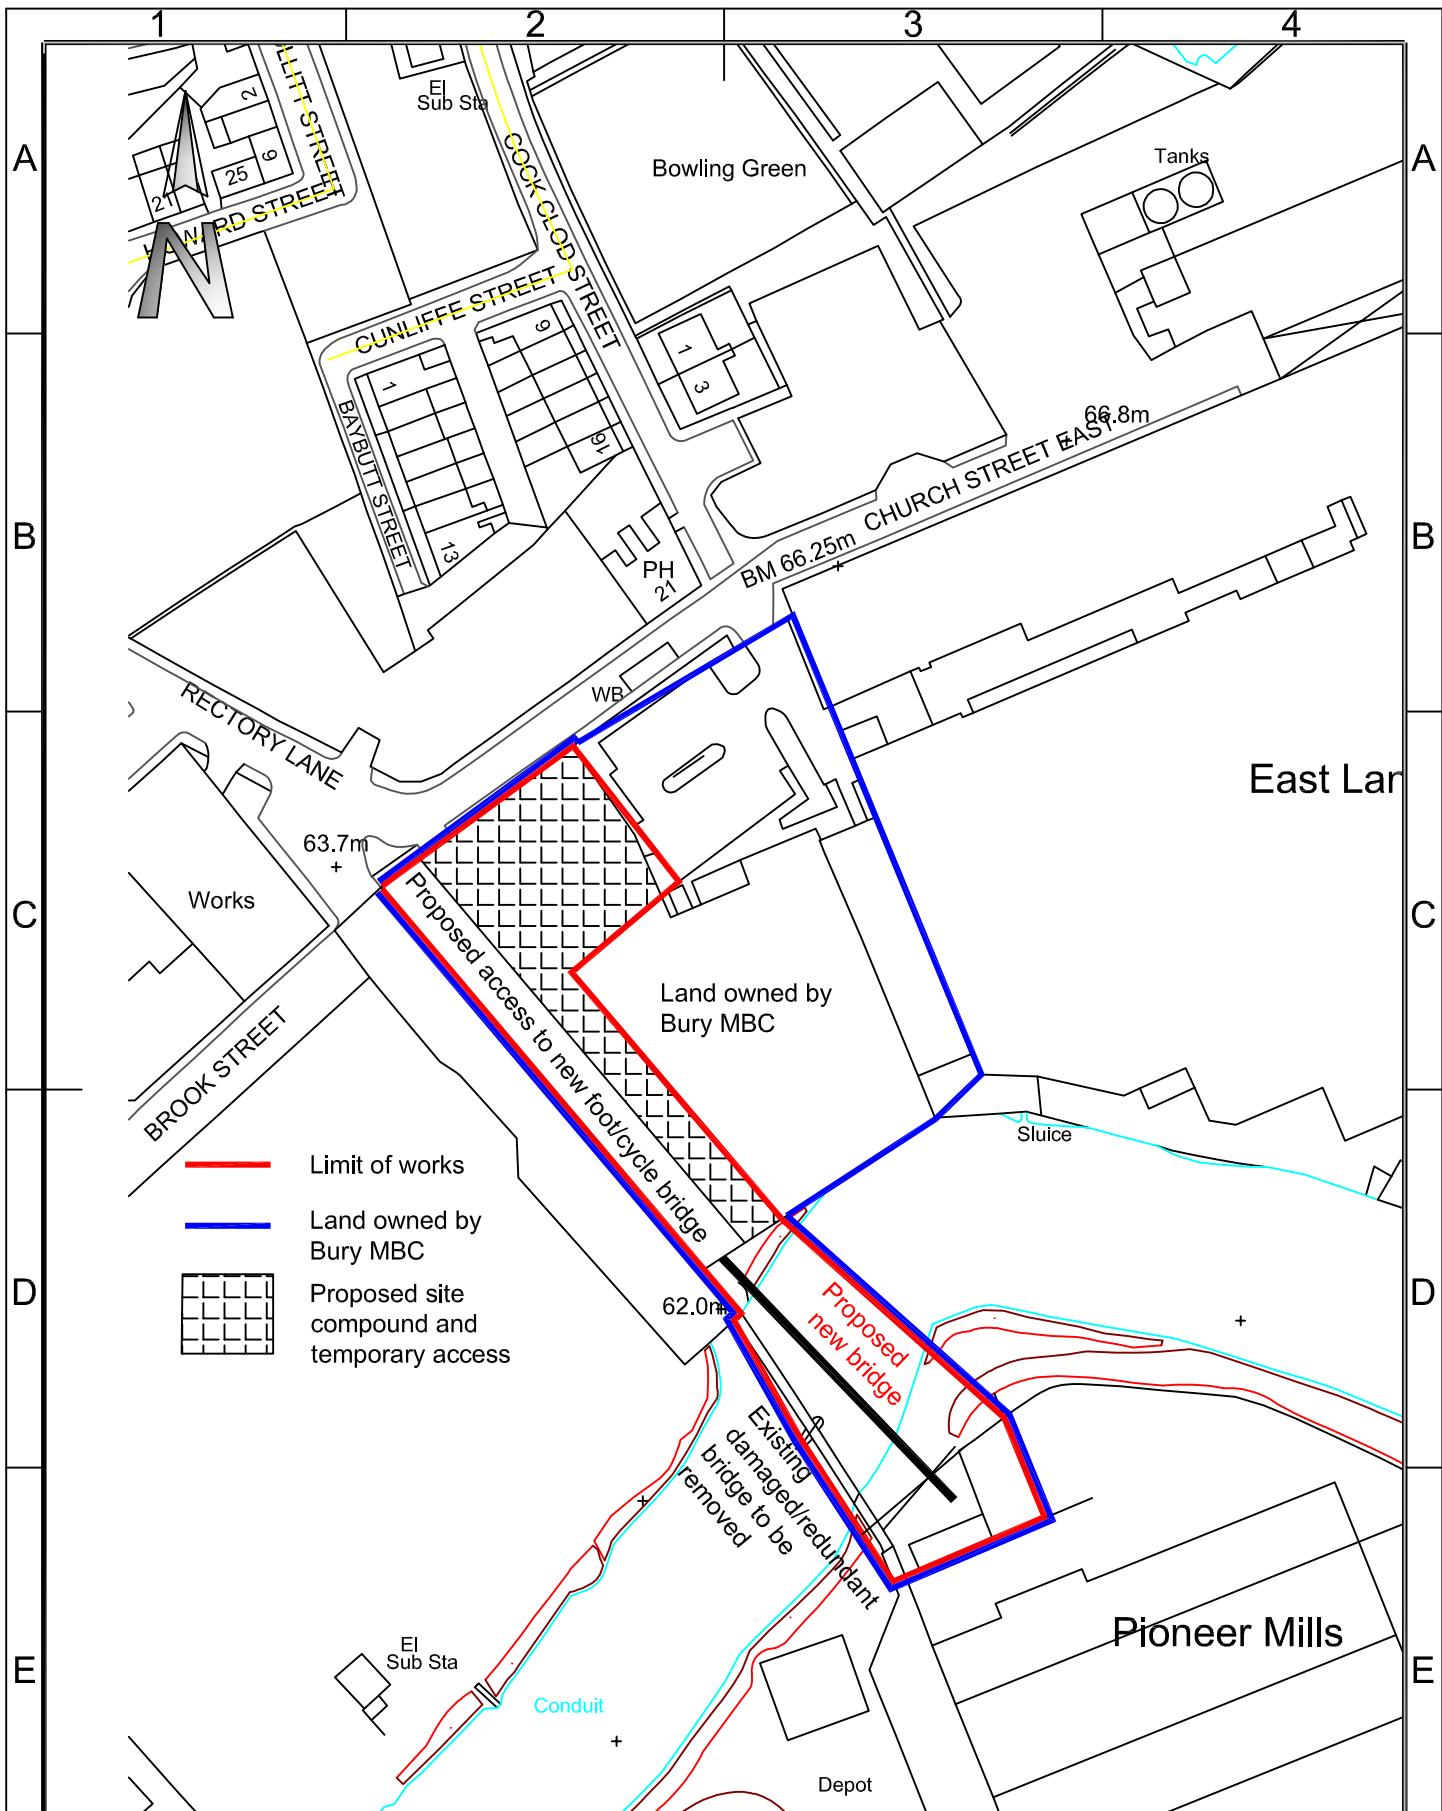

© Crown Copyright and database right 2016. Ordnance Survey 100023063.

Department for Resources and Regulation

Engineering Consultancy Services
3 Knowsley Place, Duke St, Bury BL9 0EJ
Tel: 0161-253-5000 Fax: 0161-253-5794
E-mail: engcon@bury.gov.uk
Internet: www.bury.gov.uk

Bury
COUNCIL

Project Title

**Milltown Street Cycle Bridge
Block Plan of Site**

Scale

1:1250

Date

Oct 21

Drawn by

MN

Checked by

Drawing No.

B142/02-P

Revision