


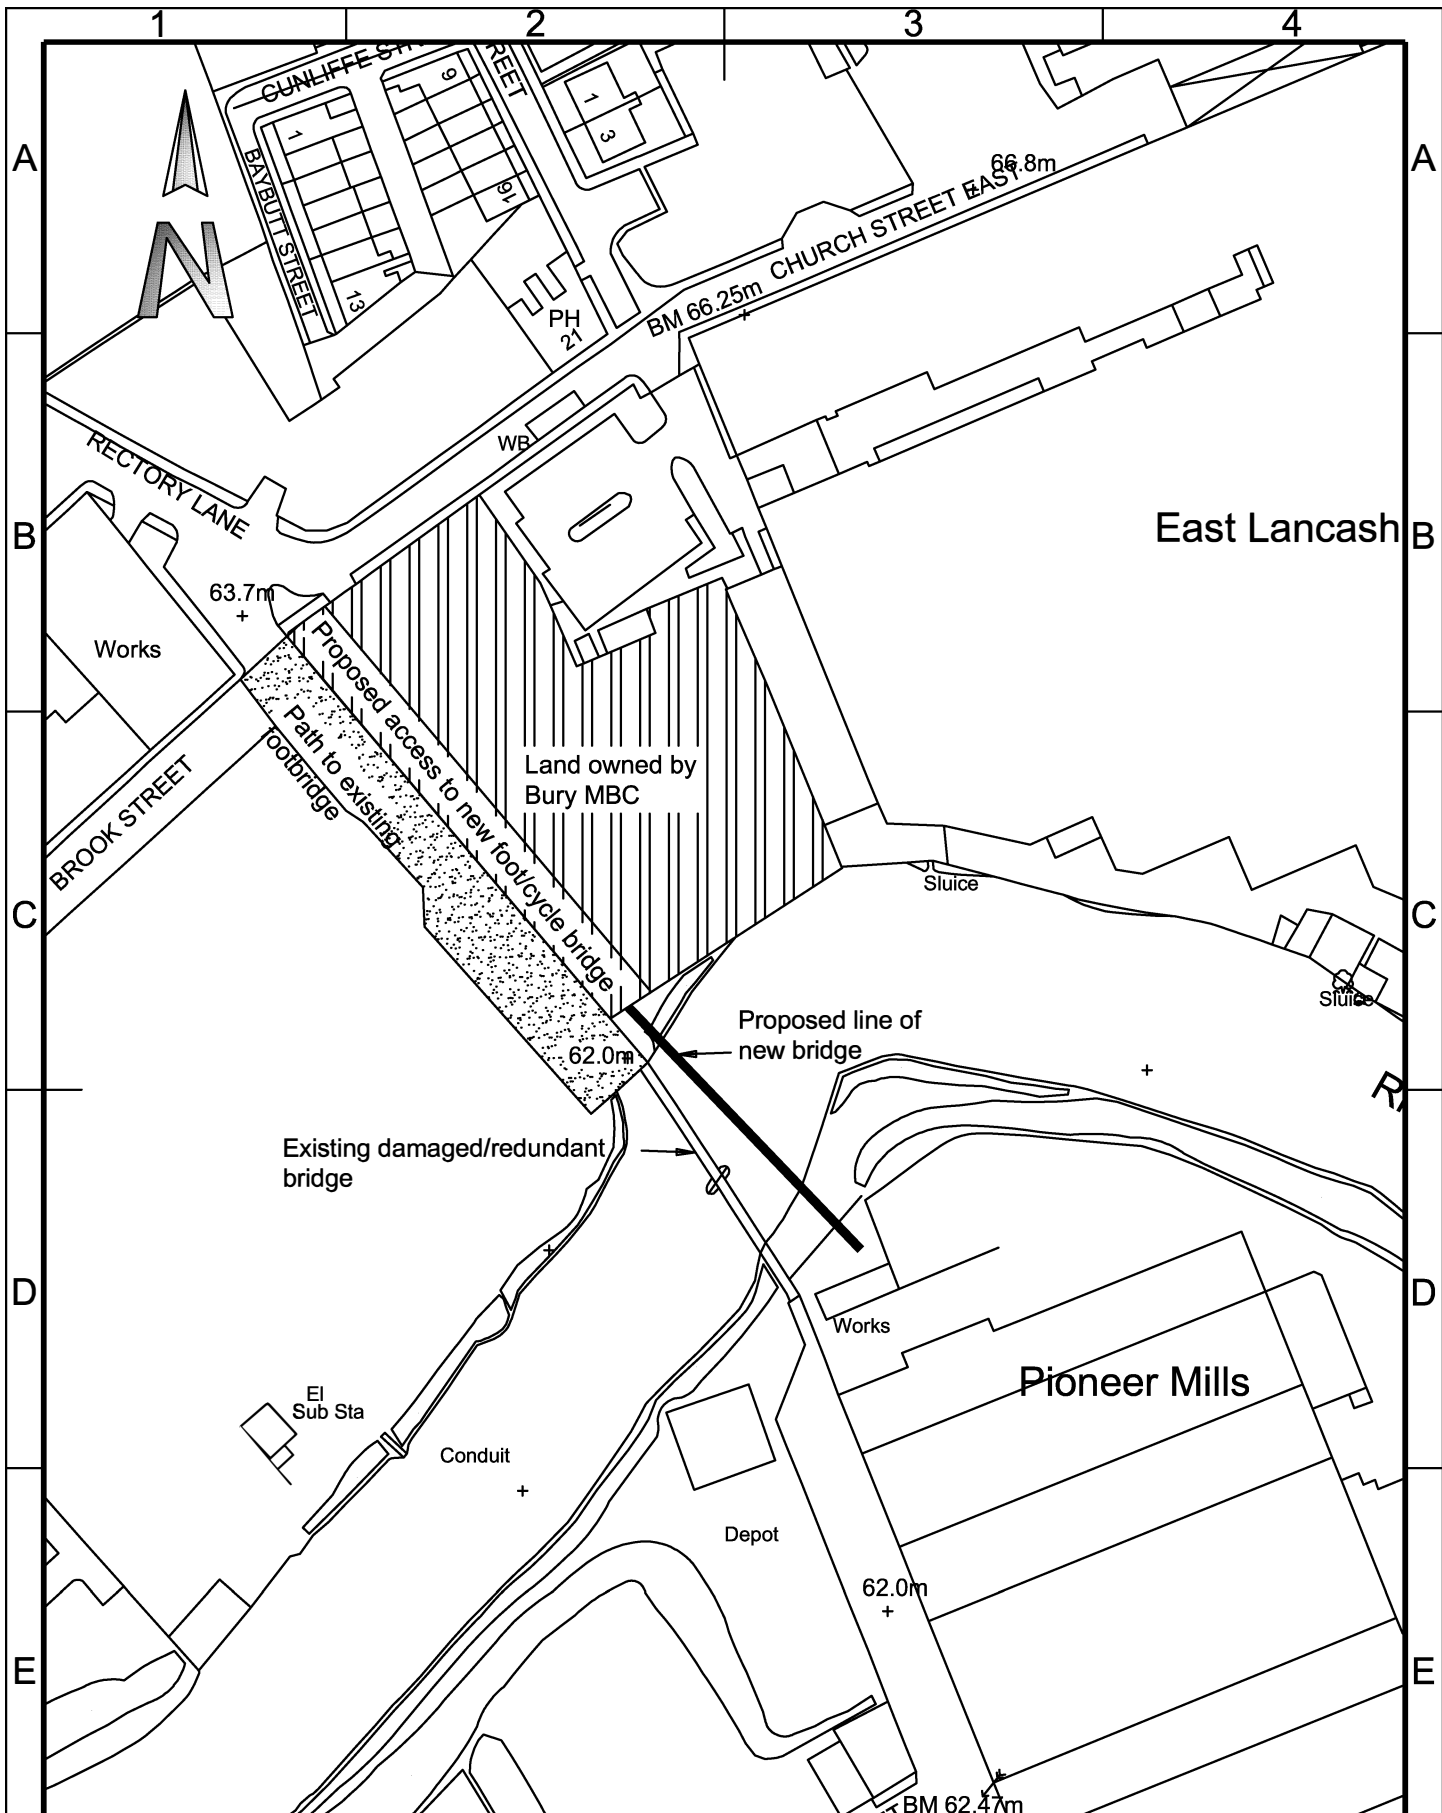

© Crown Copyright and database right 2016. Ordnance Survey 100023063.

Operations

Engineering Consultancy Services
 3 Knowsley Place, Duke St, Bury BL9 0EJ
 Tel: 0161-253-5000 Fax: 0161-253-5794
 E-mail: engcon@bury.gov.uk
 Internet: www.bury.gov.uk



Project Title Milltown Street Cycle Bridge Location Plan

Scale	1:1250	Date	Oct 21
Drawn by	MN	Checked by	
Drawing No.	B142/01-P		Revision