



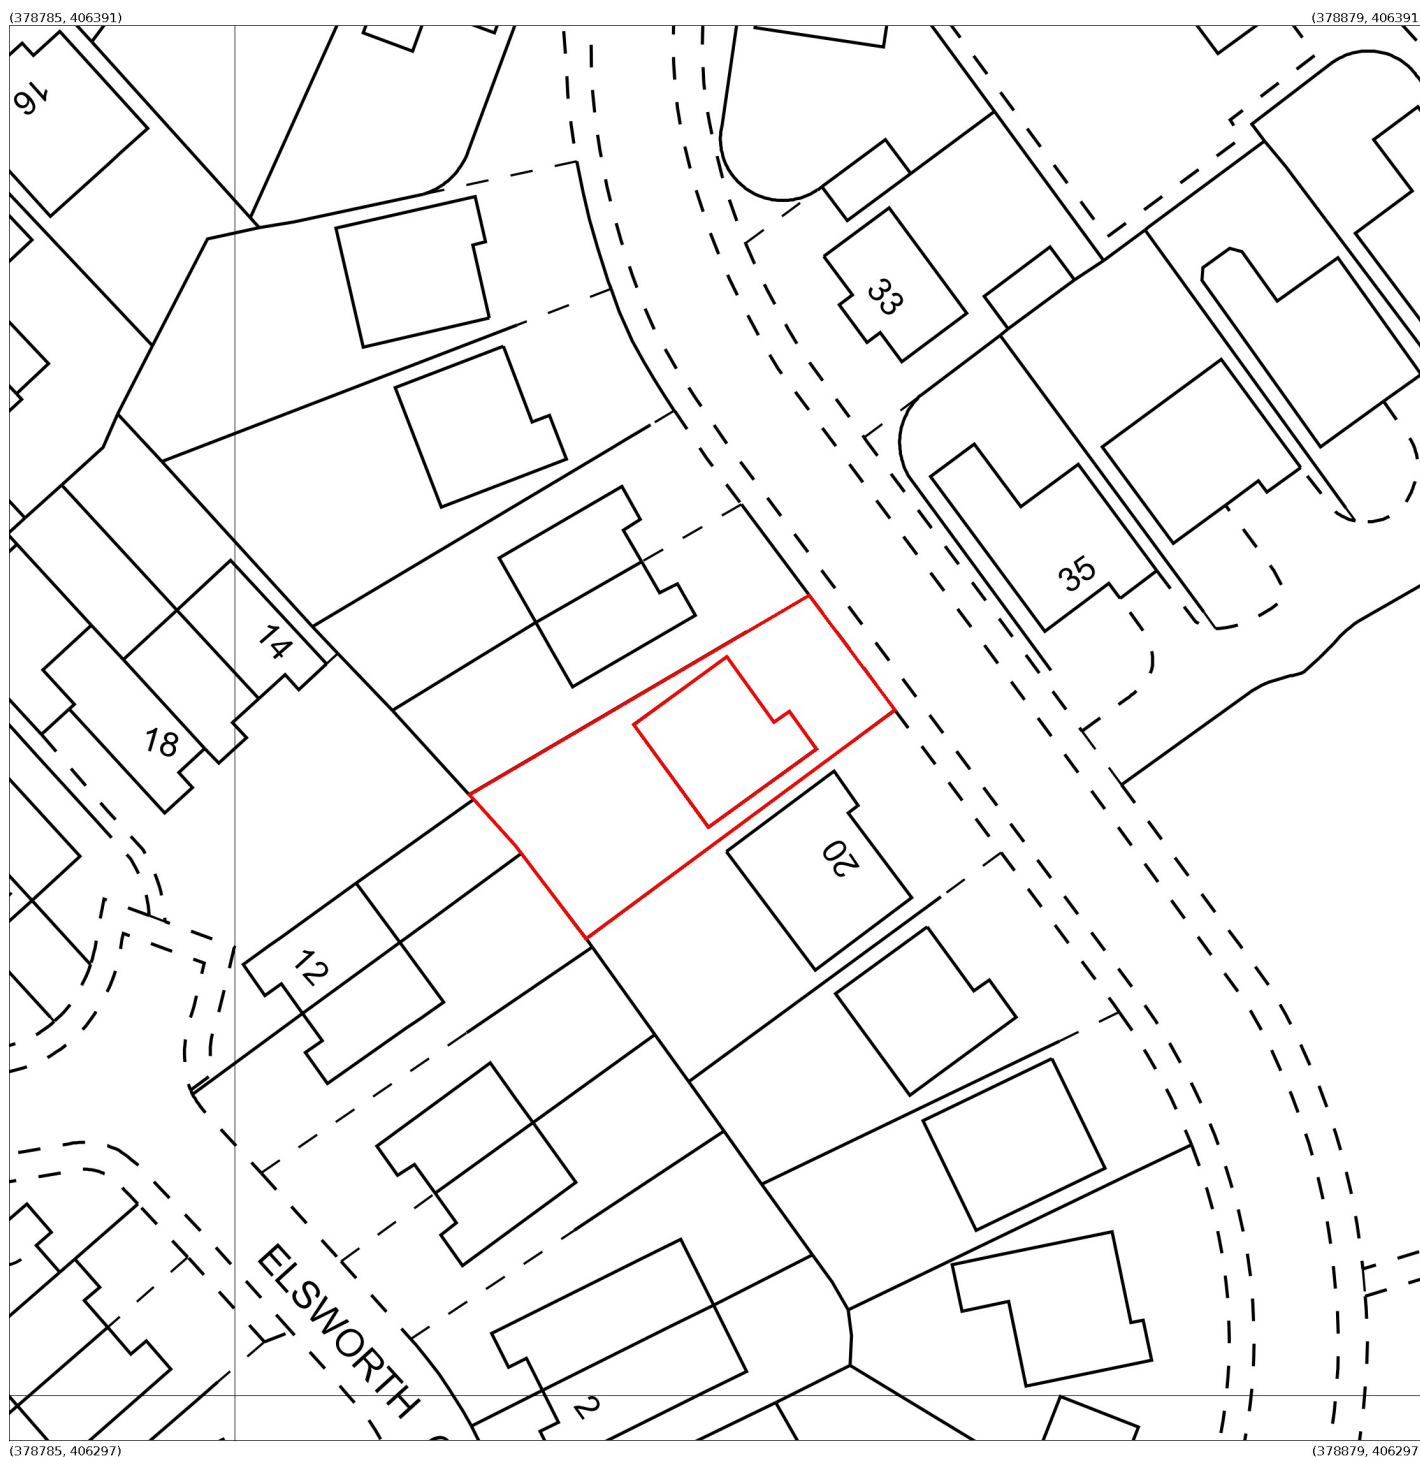

Produced 01 Feb 2022 from the Ordnance Survey MasterMap (Topography) Database and incorporating surveyed revision available at this date.

The representation of a road, track or path is no evidence of a right of way. The representation of features as lines is no evidence of a property boundary.

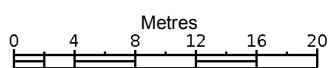

1:500



18, Greendale Dr, Radcliffe
M26 1UQ

Supplied by: **Stanfords 01 Feb 2022**
Licence: © Crown Copyright and
database rights 2022 OS100035409
Order Licence Reference: OI1521027
Centre coordinates: 378832 406344