




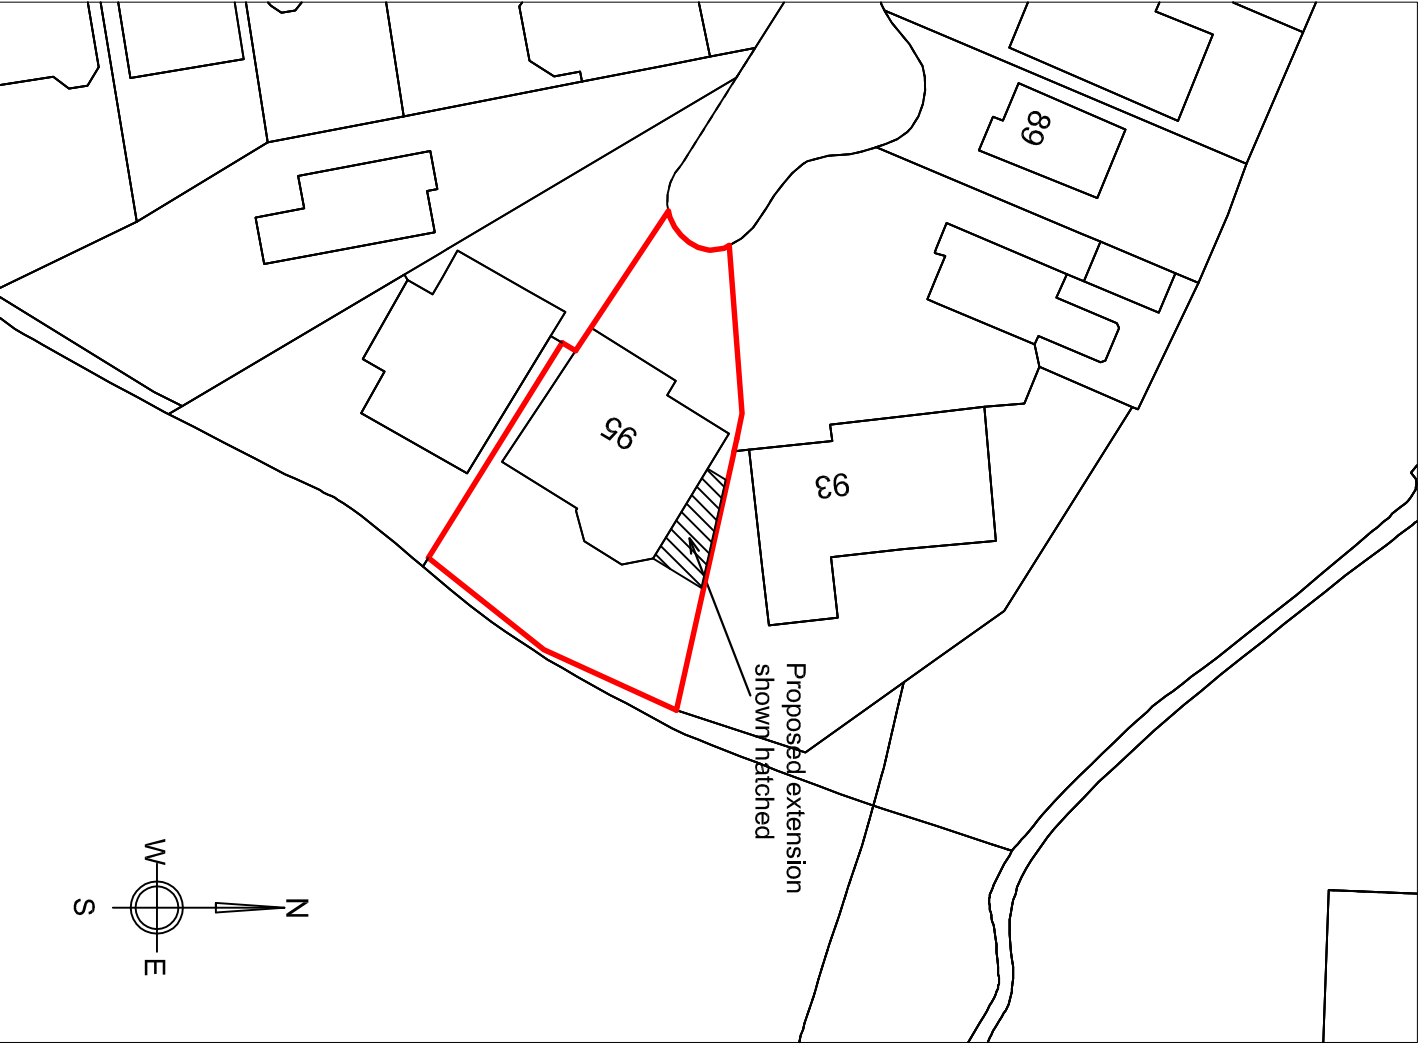

PROPOSED 1:500 LOCATION MAP

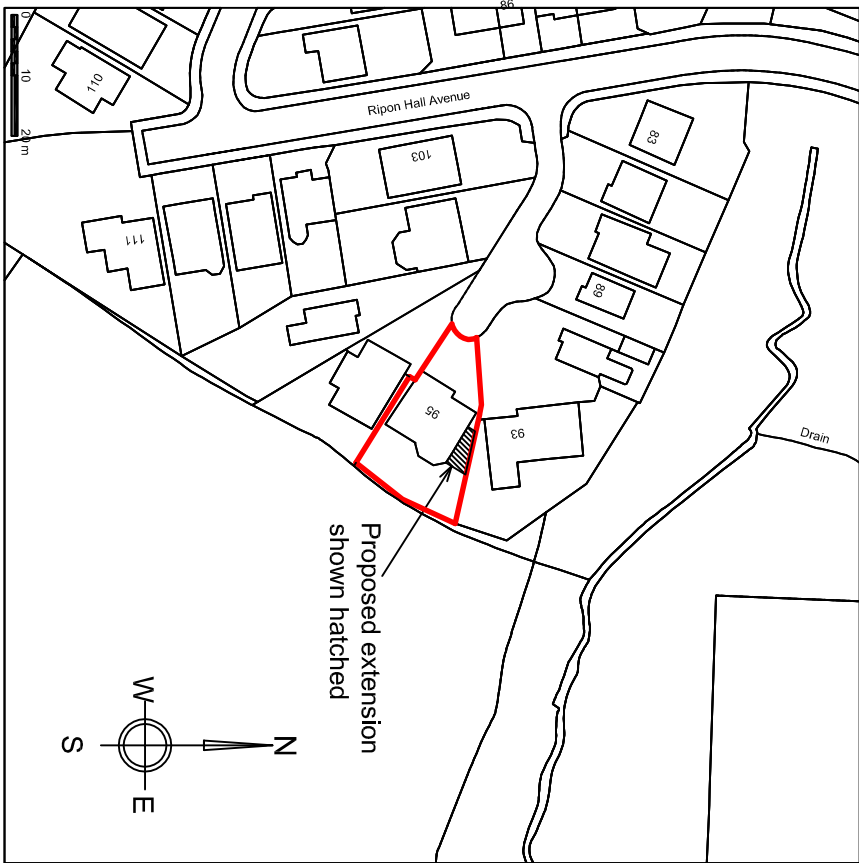

PROPOSED 1:1250 LOCATION MAP

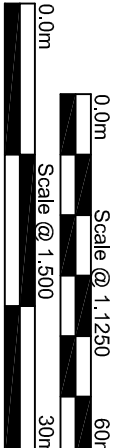

EXTENDED DESIGN LTD
97 THE FARTHINGSS
ASTLEY VILLAGE
CHORLEY
LANCASHIRE
PR7 1SH
TEL 07702 682888
www.extendeddesign.co.uk
mail@extendeddesign.co.uk

Proposed alterations at 95 Ripon Hall Avenue
Ramsbottom Bury BL0 9TG

Mr & Mrs Anderton

1:1250 & 1:500 LOCATION PLANS		Dwg No	
Rev	Description	Date	DP
1816 / 100		Mar 2018	
Scale @ 1:1250 1:500		Scale @ 1:1250 1:500	