

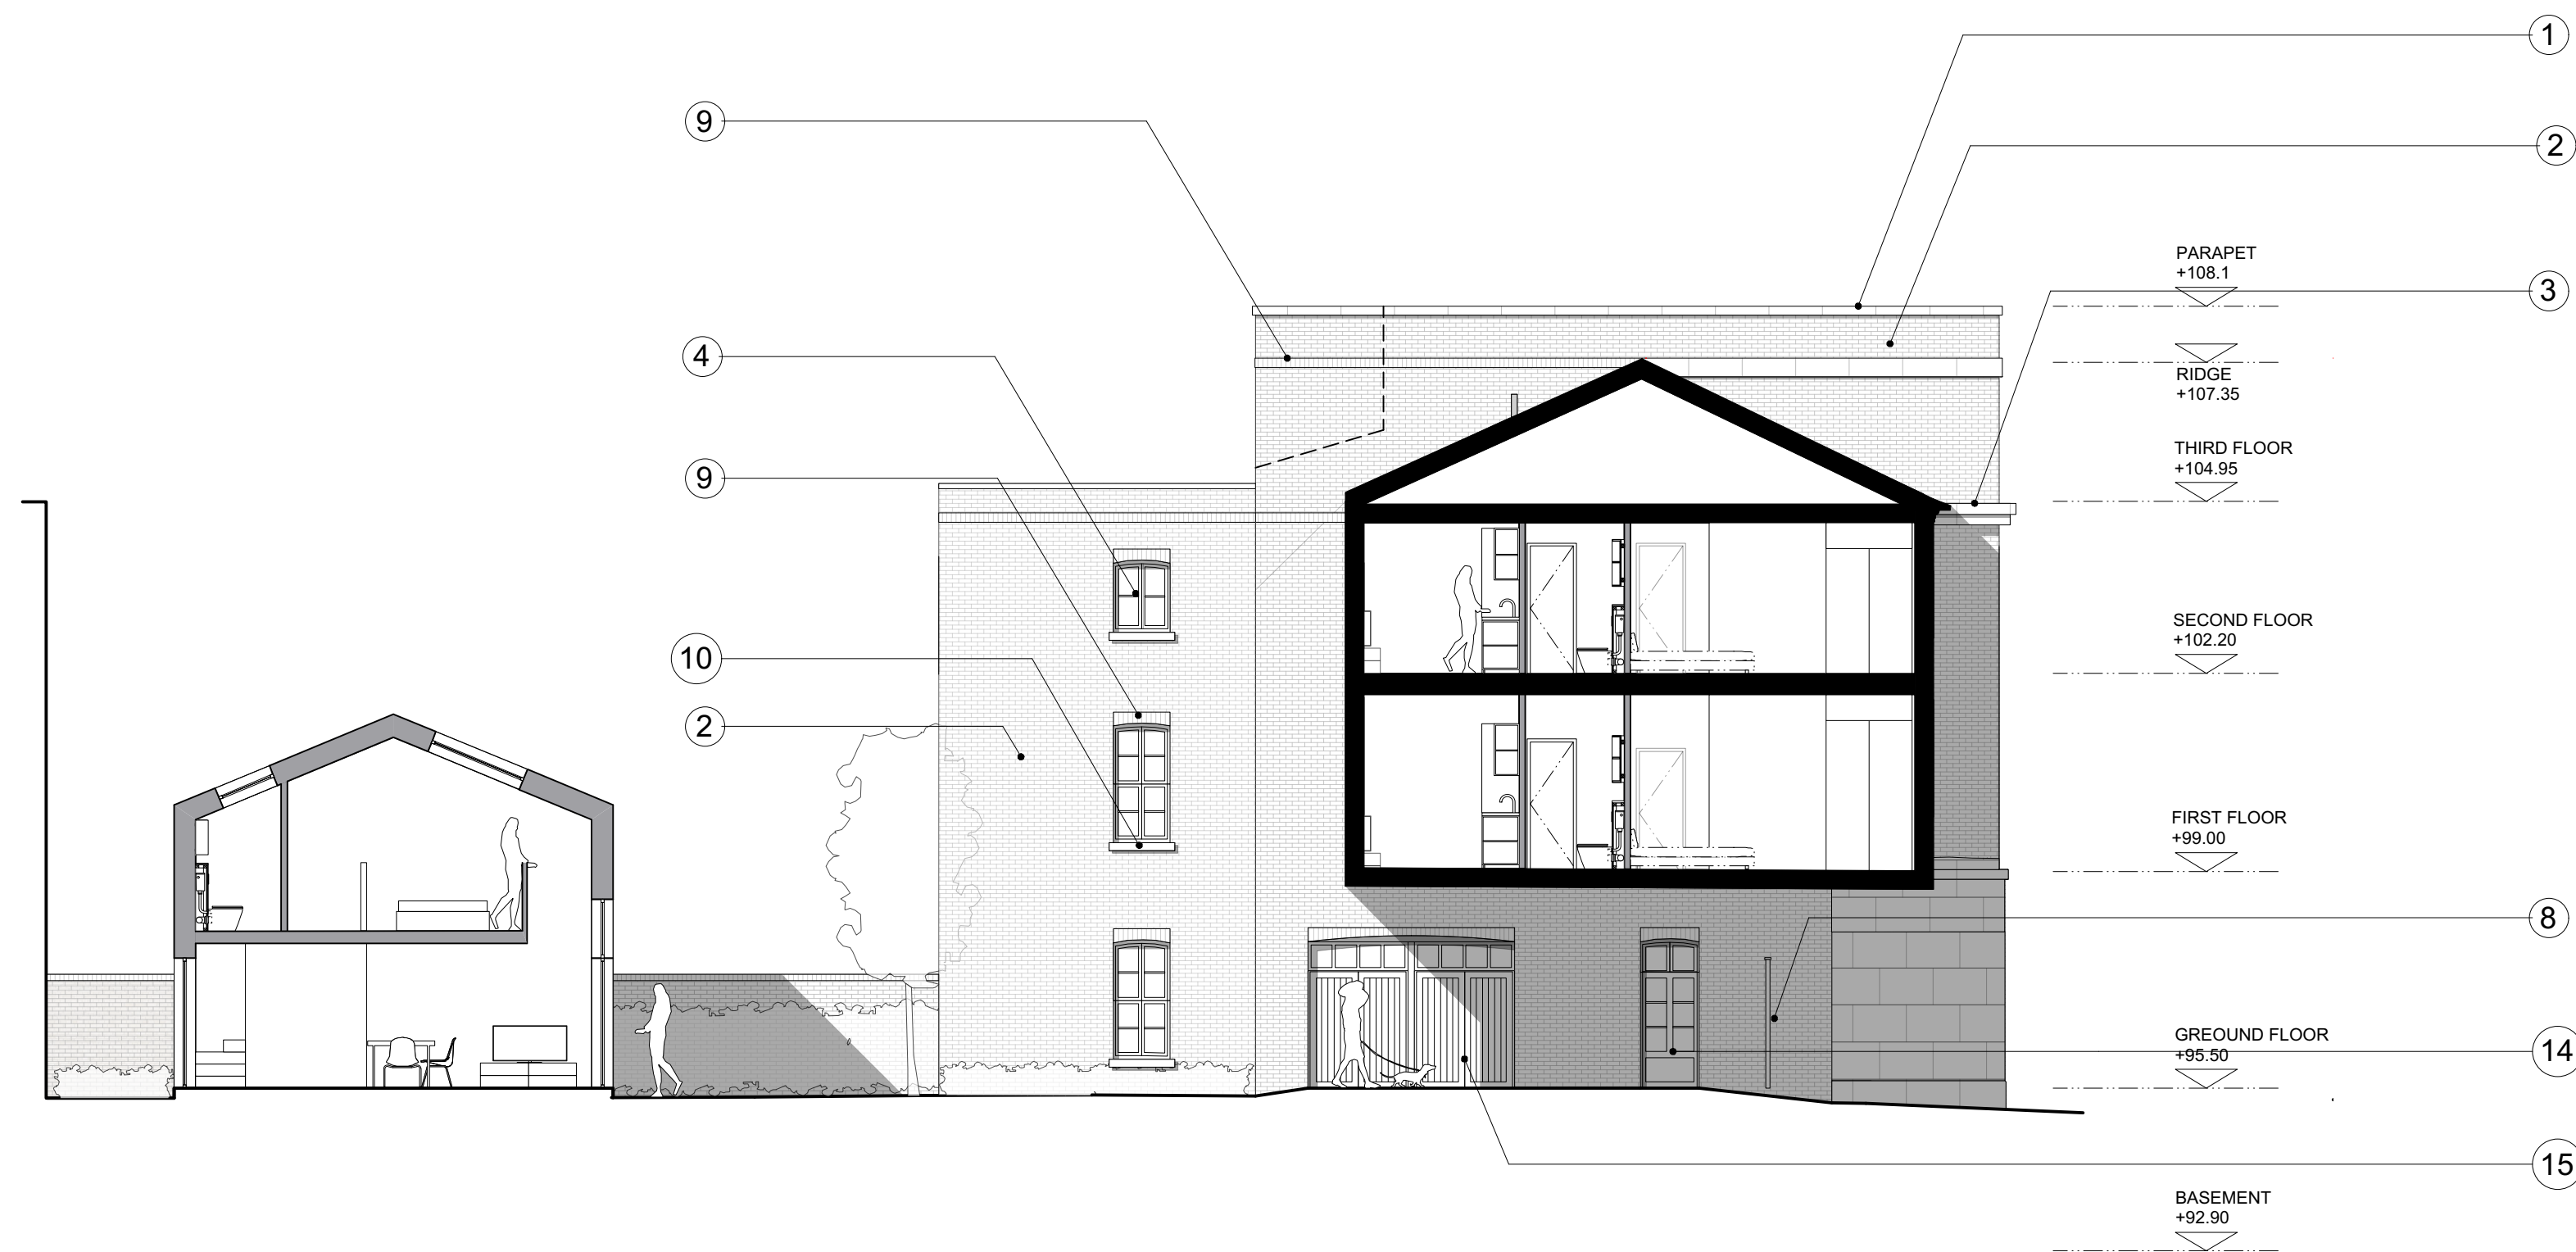


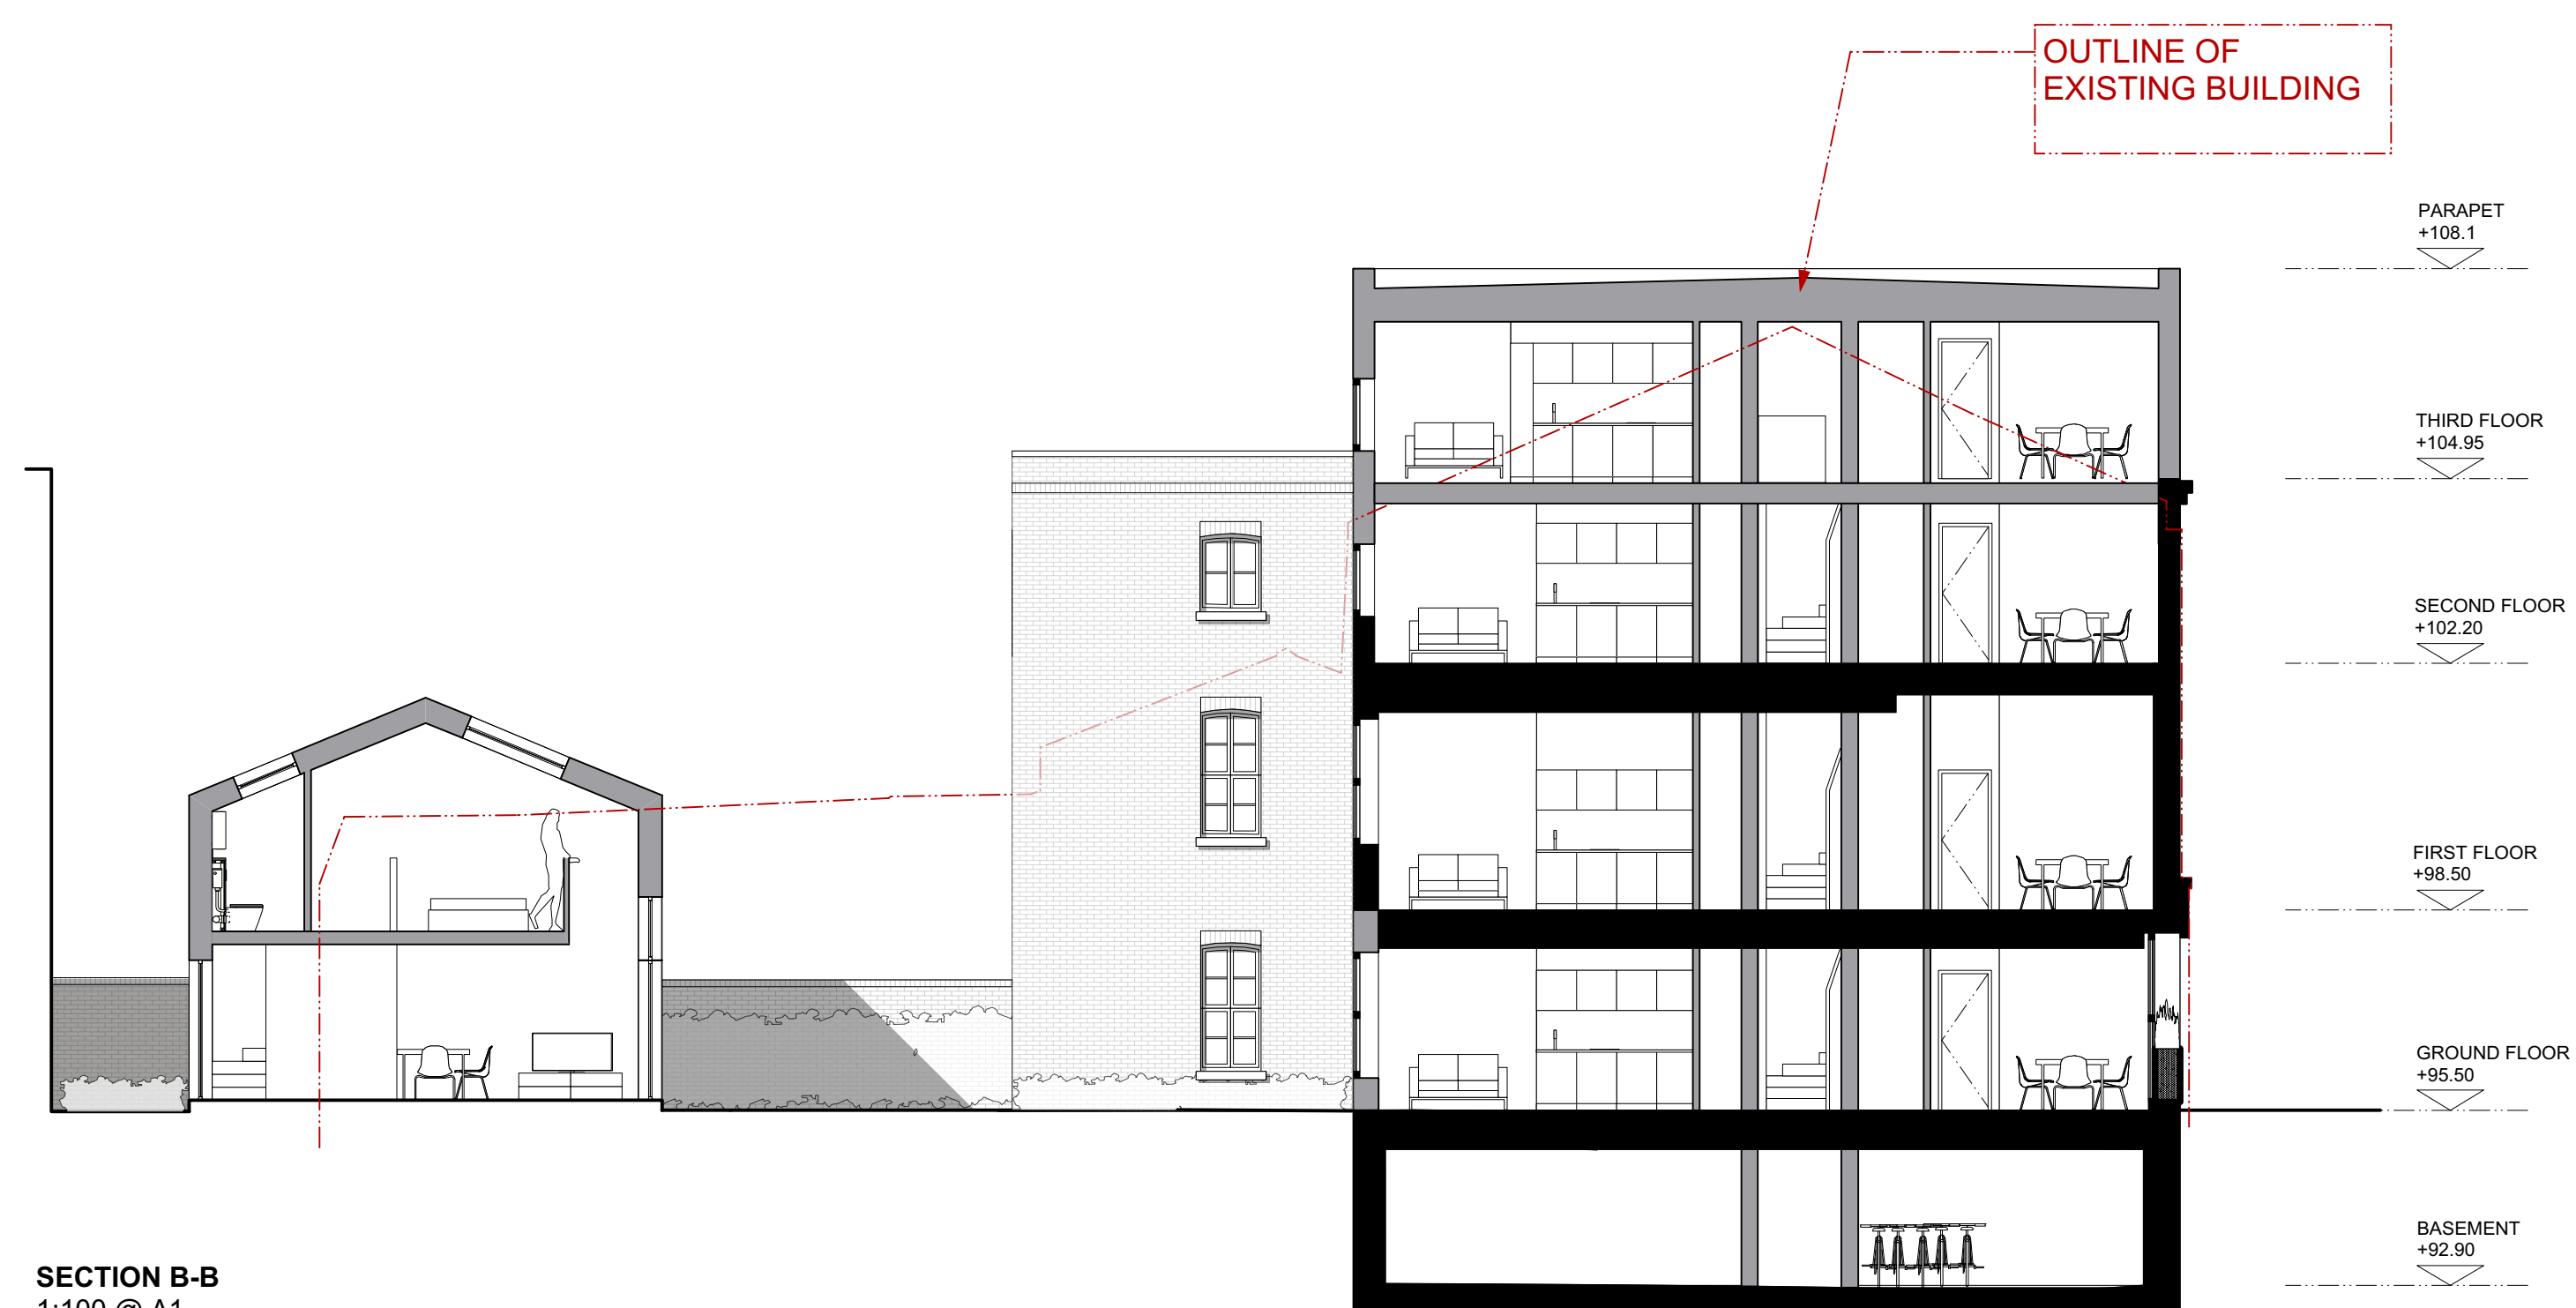

SECTION A-A
1:100 @ A1


SECTION KEY

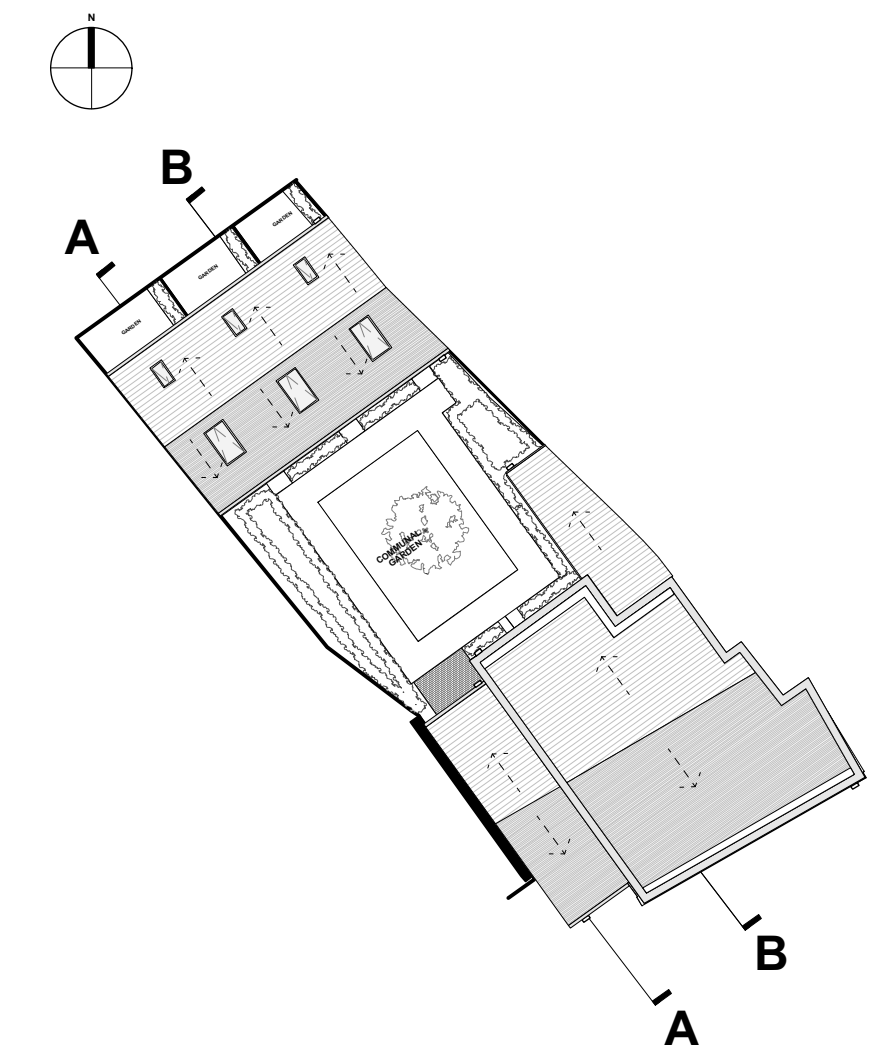

SECTION B-B
1:100 @ A1

MATERIALS KEY

1. PRECAST CONCRETE COPING
2. RED/ BROWN FACING BRICK
3. PRECAST CONCRETE BAND
4. NEW TIMBER FRAMED WINDOW
5. BLACK UPVC RAINWATER GOODS
6. METAL PLANTER
7. SIGNAGE
8. NEW METAL GATES
9. SOLDIER COURSE
10. PRECAST CONCRETE SILL
11. NEW GREY ROOF TILES
12. ROOF LIGHT
13. TIMBER ENTRANCE DOOR
14. GLAZED TIMBER ENTRANCE DOOR
15. TIMBER DOORS TO BIN AREA

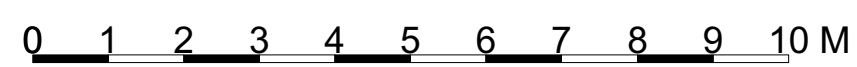

PROPOSED SECTIONS
1:100 @ A3

IMPORTANT NOTES:

 DENOTES NEW WALLS

REVISION	DATE	DESCRIPTION

CLIENT: 21 LIVING
PROJECT: PROPOSED RESIDENTIAL DEVELOPMENT
ADDRESS: 137 THE ROCK, BURY
DRAWING TITLE: PROPOSED SECTIONS
SCALE: 1:100 @ A1
DATE: APRIL 2023
DRAWING NO: A750_P_400A

OLLIER SMURTHWAITE ARCHITECTS
40 King Street, Manchester, M2 6BA
T 0161 883 0838
F 0161 883 0839
E mail@olliersmurthwaite.com