
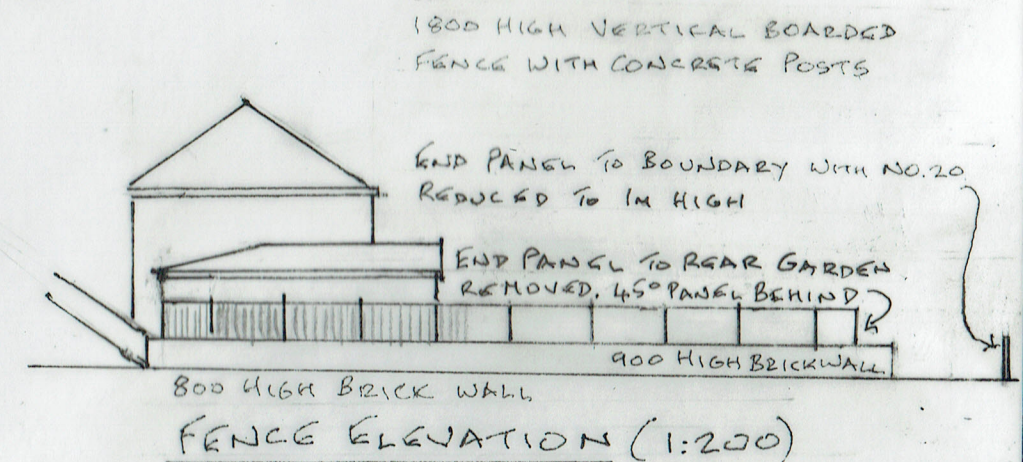
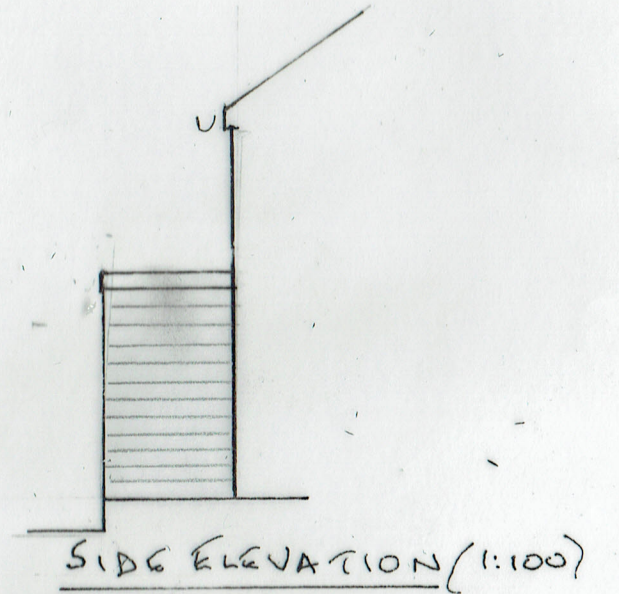


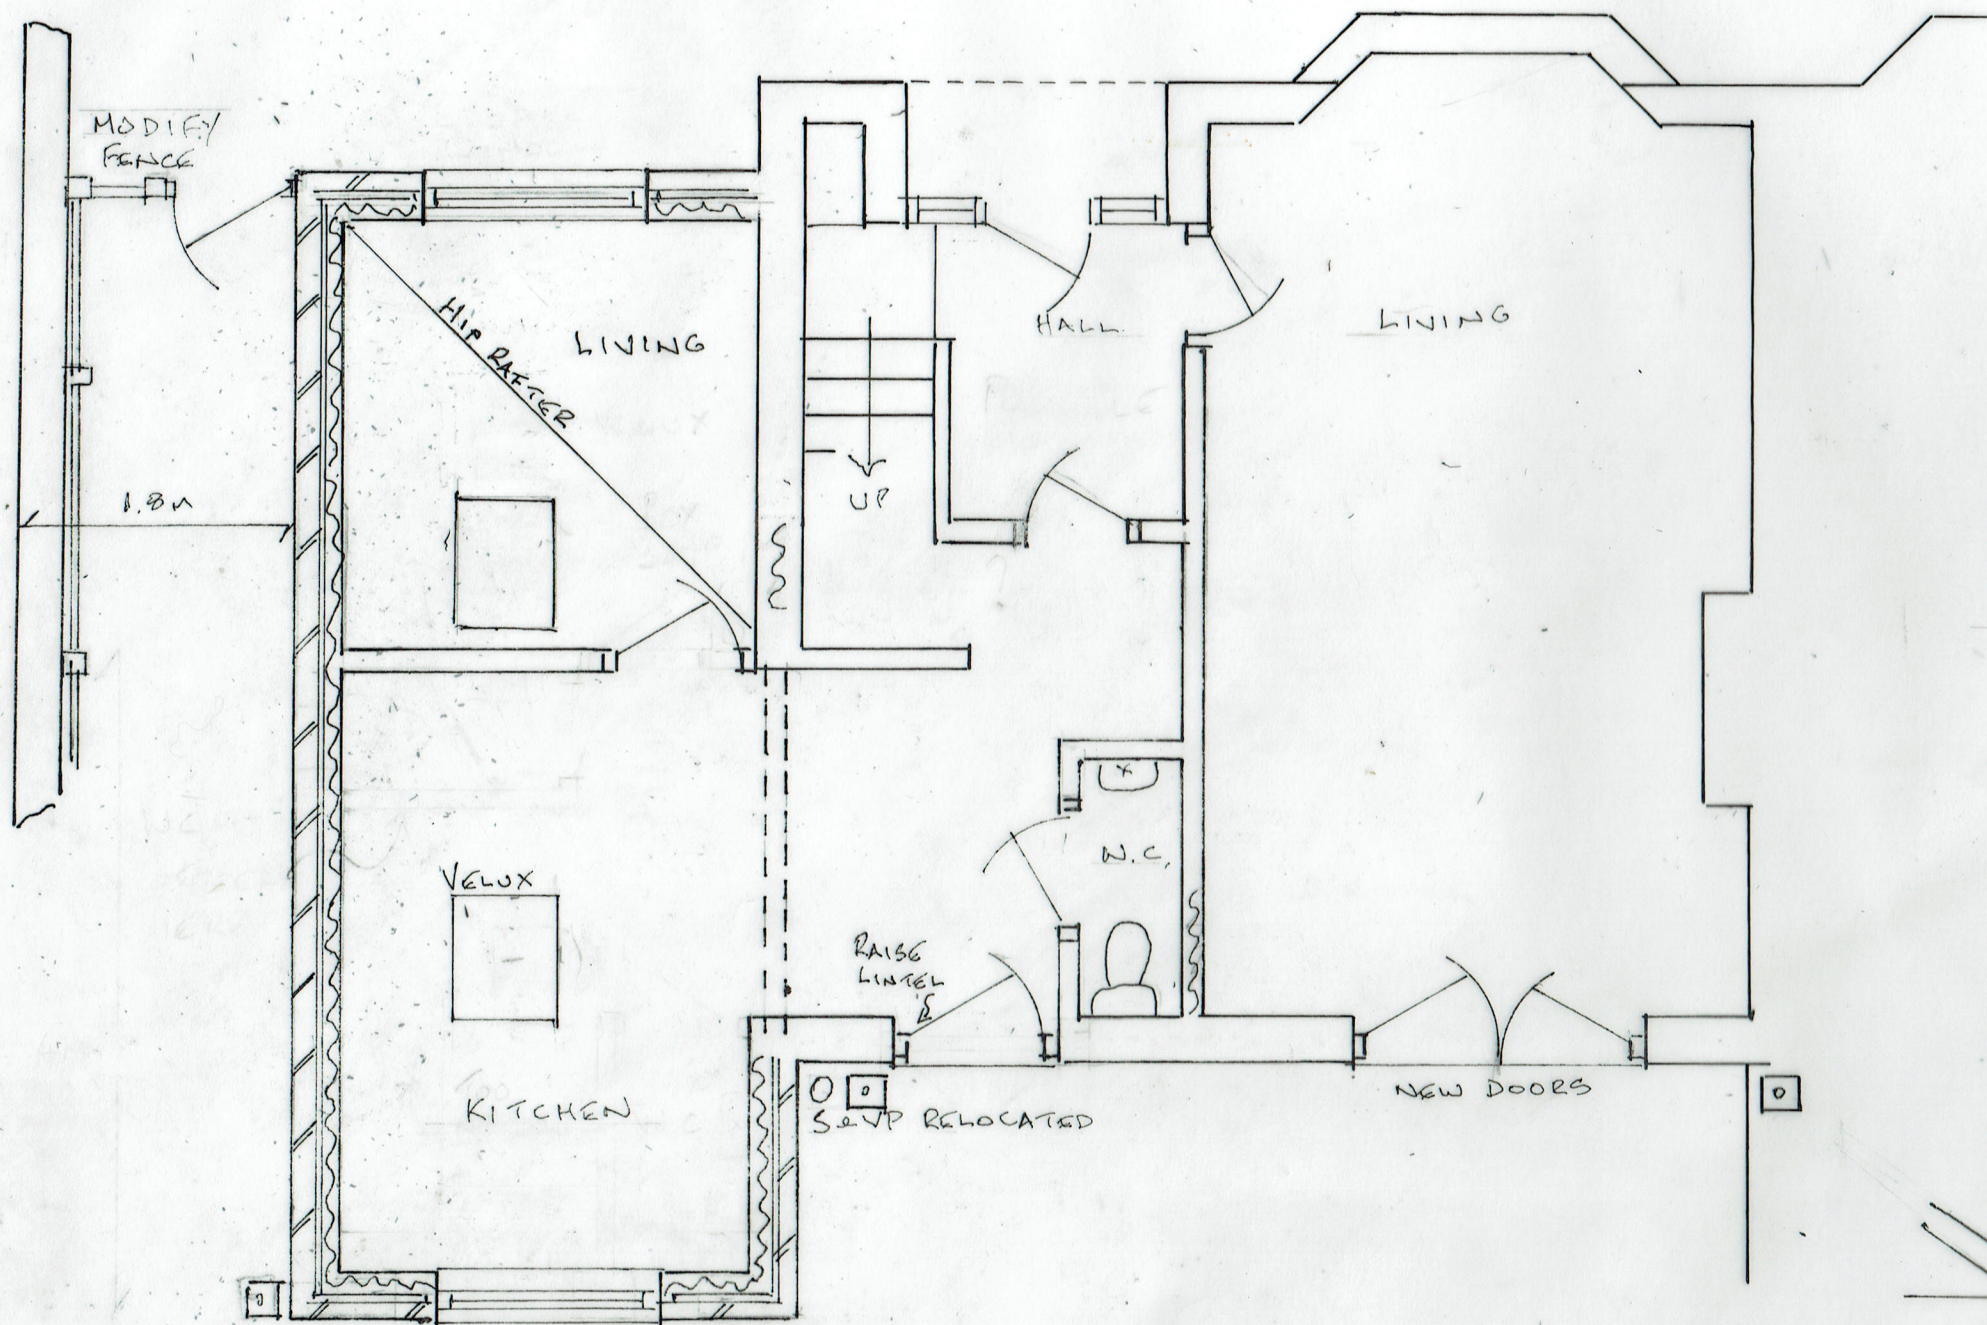

2A PROPOSED PLAN

20/08/2025 - FENCE MODIFIED
28/06/2025

25/8/3/02A

SINGLE STOREY SIDE/REAR EXTENSION
75 FAIRLANDS ROAD, BURY BL9 6QB

0 METRES 5
SCALE 1:50 @ A3