


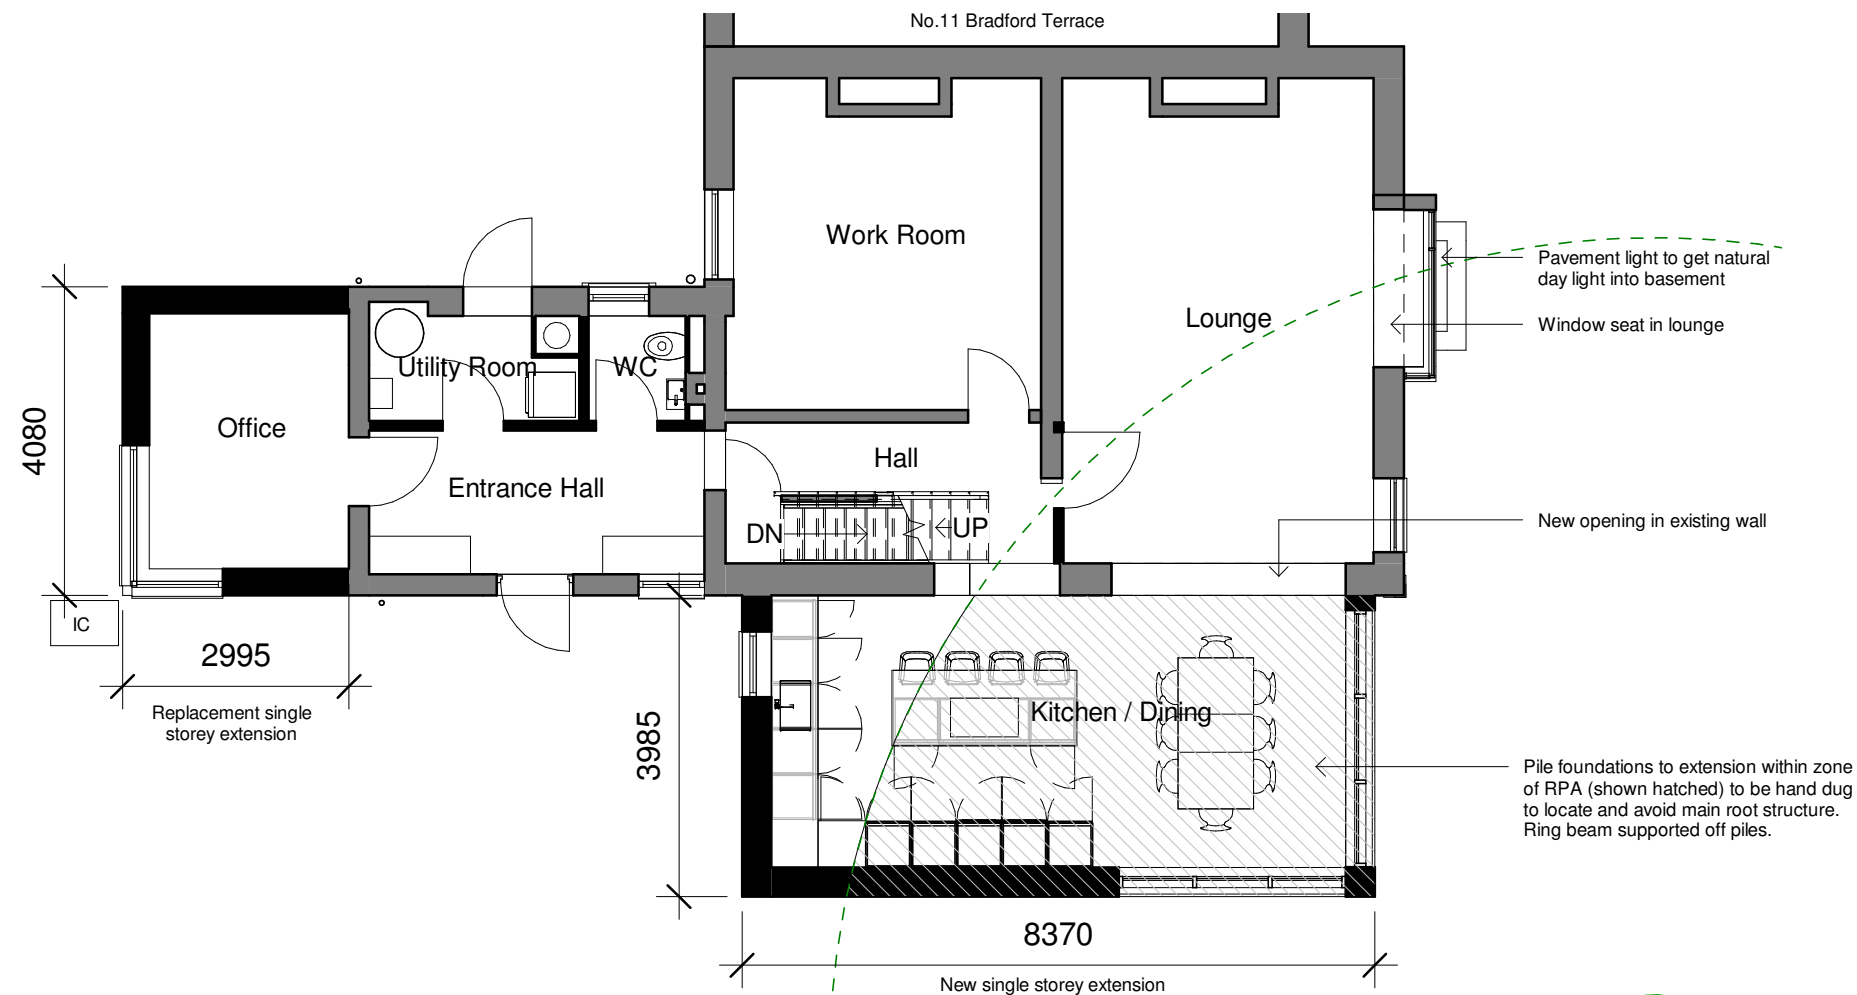
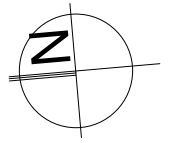


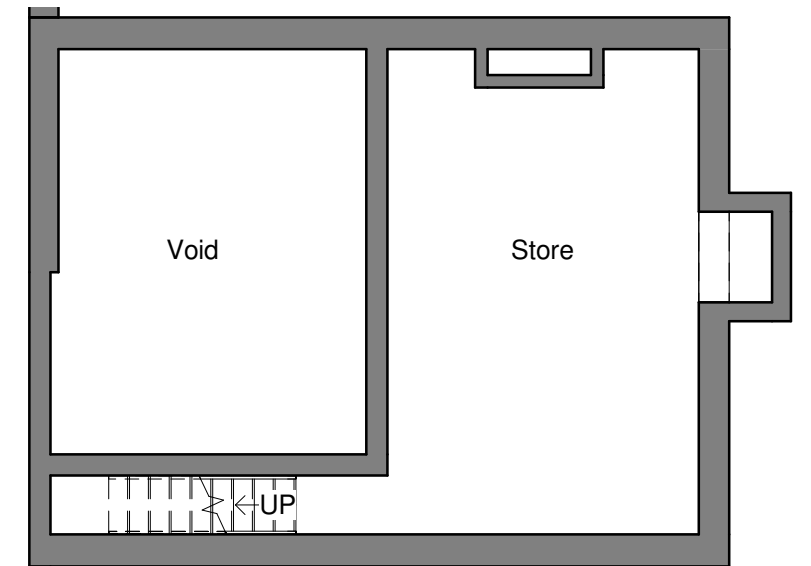

1 Proposed Ground Floor Plan
1 : 100

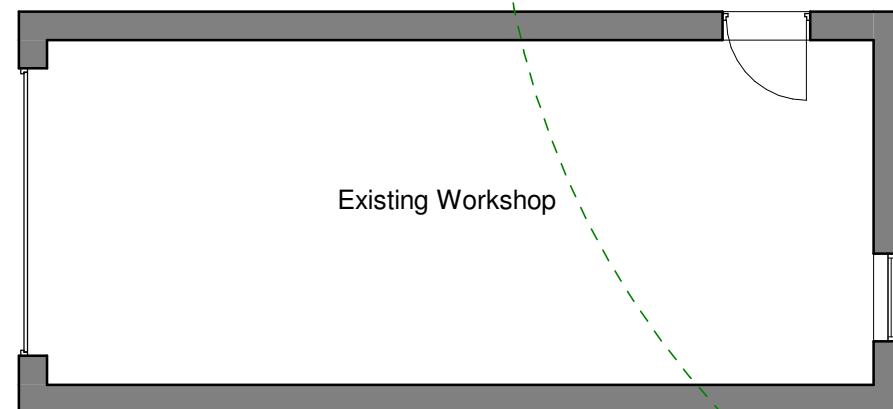

2 Proposed Basement Floor Plan
1 : 100

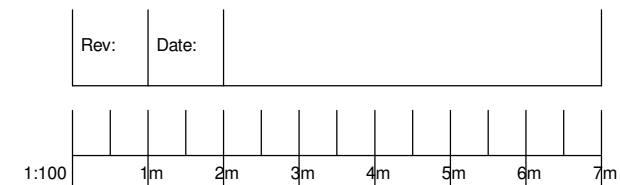

13 Bradford Terrace

Bury
BL9 0TT

for
Mr & Mrs Kyte

2002
Proposed Ground &
Basement Floor Plans

1 : 100 @ A3

31/08/20

PLANNING