
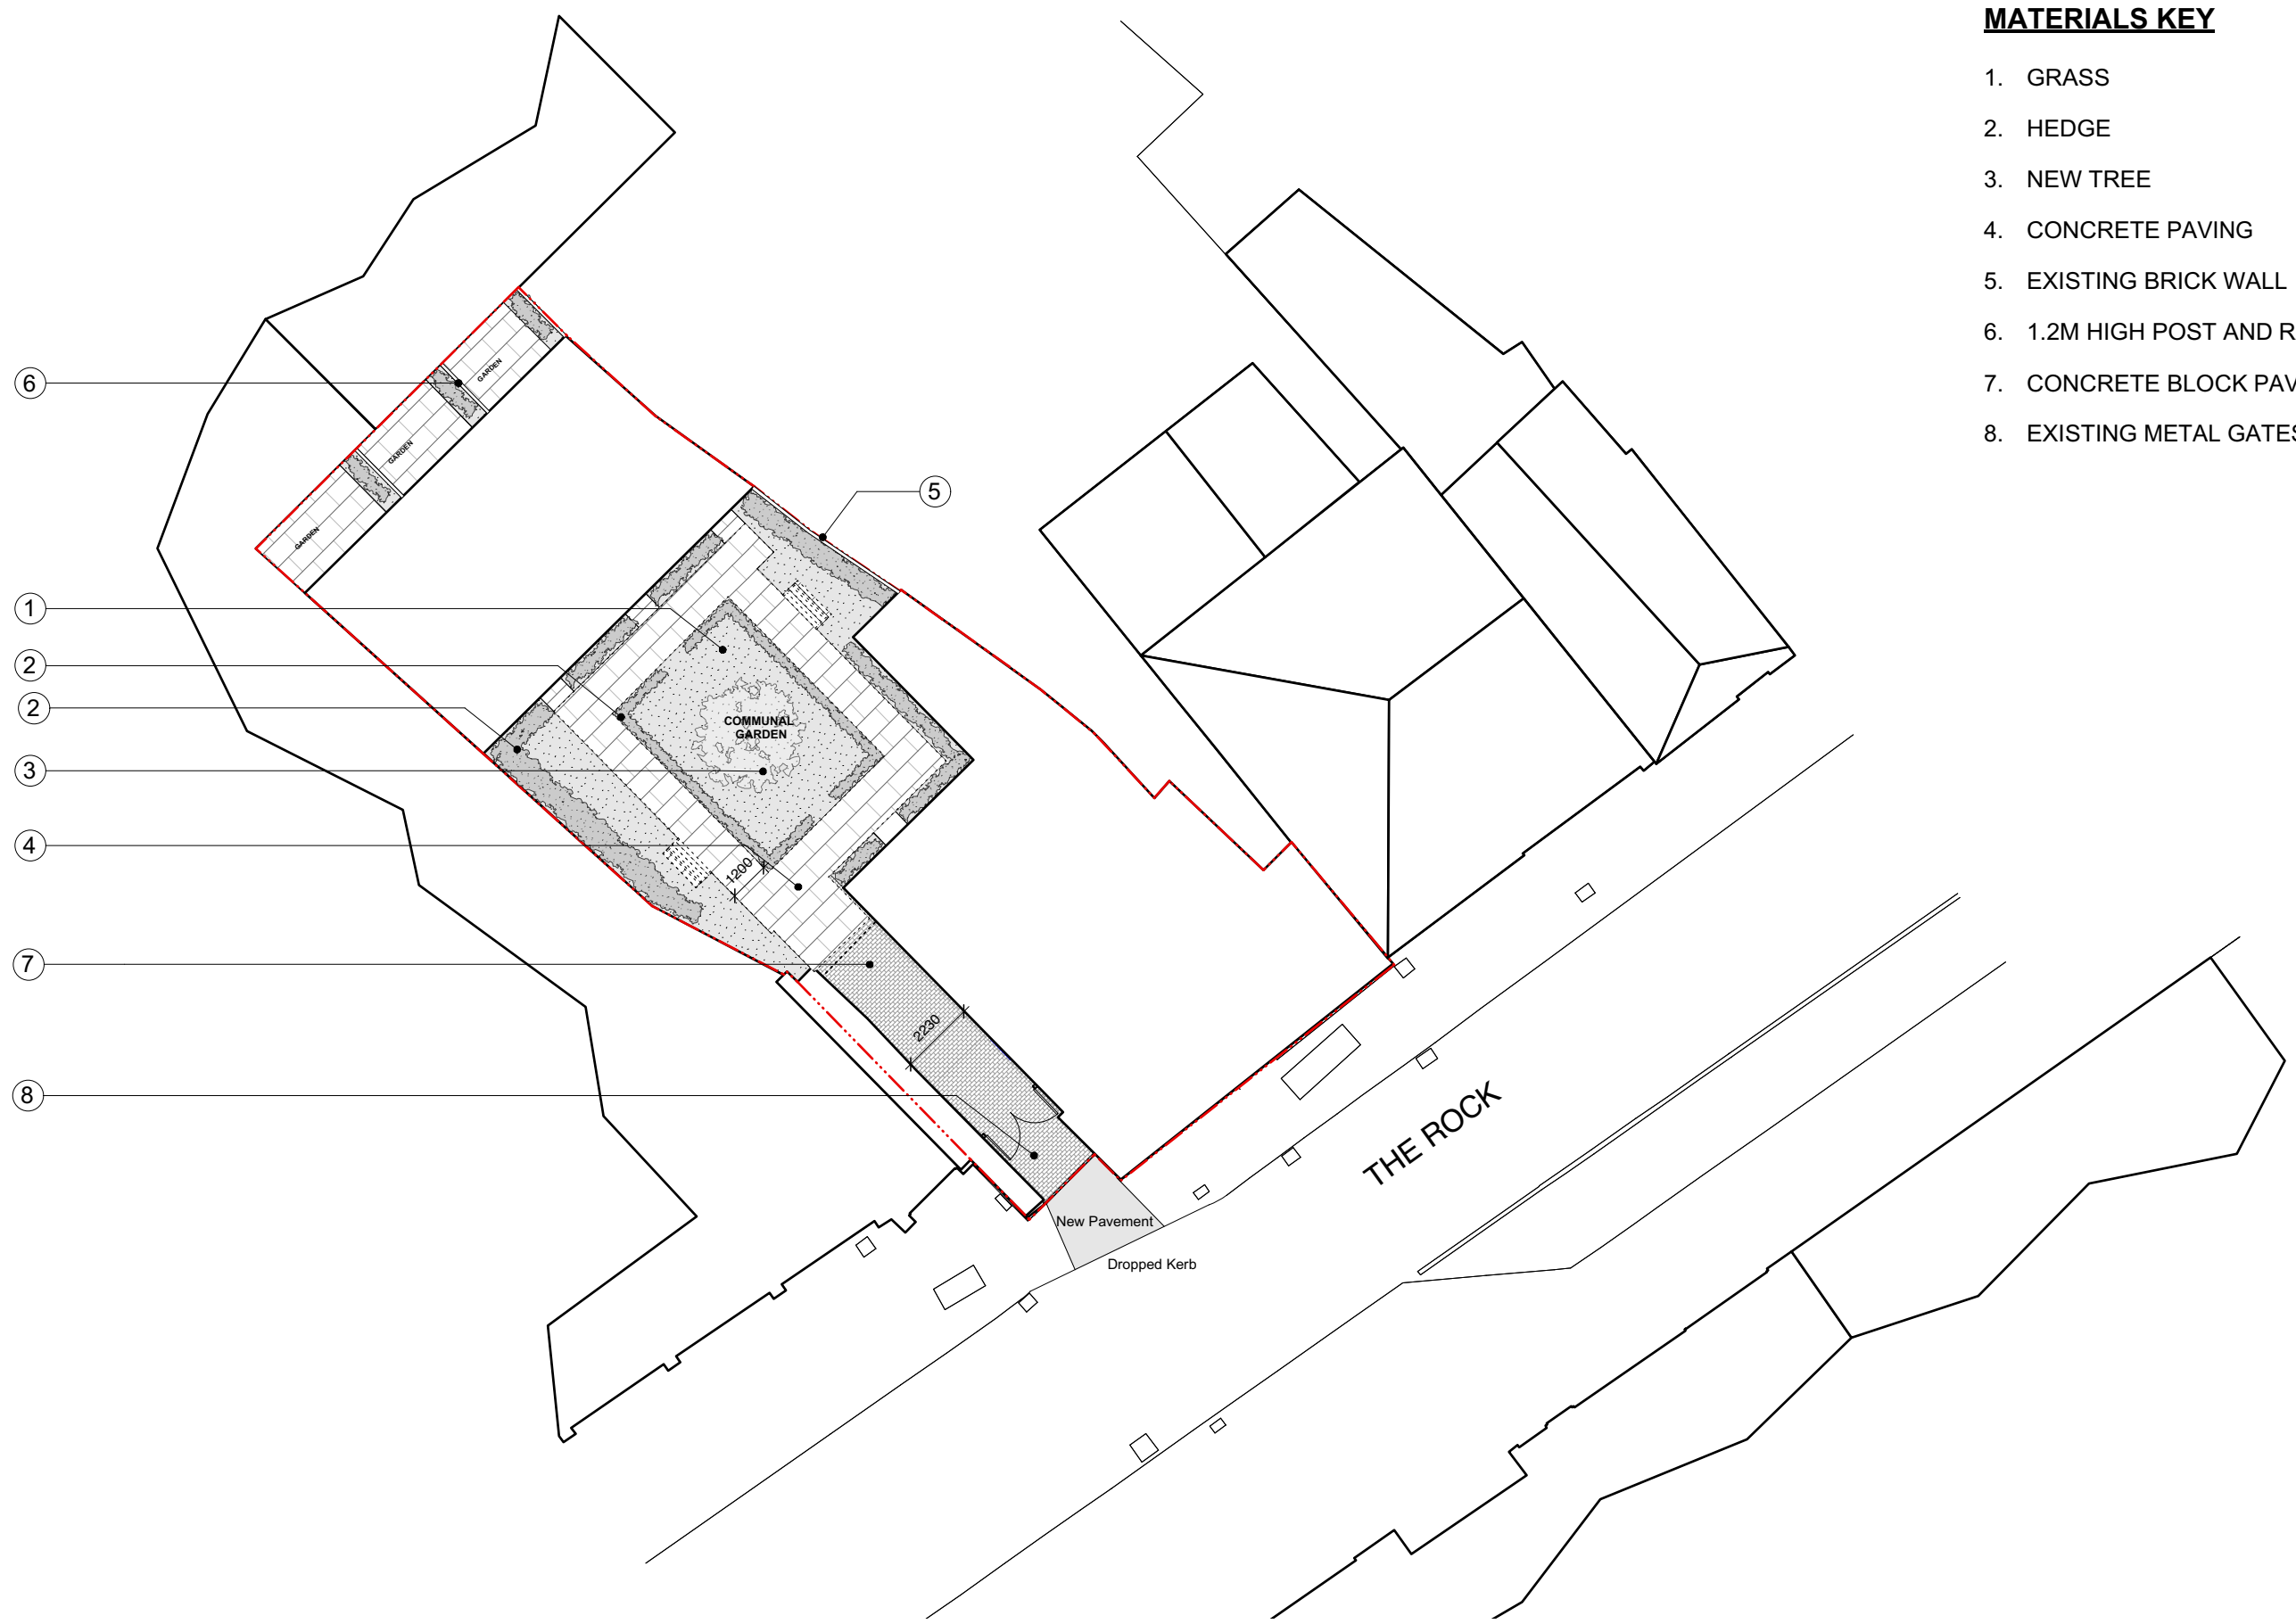


PROPOSED EXTERNAL WORKS PLAN
1:200 @ A3

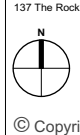

© Copyright Ollier Smurthwaite Architects

PLANNING

A	31.07.23	ADDITION OF PAVEMENT AND DROPPED KERB
REVISION	DATE	DESCRIPTION

CLIENT: 21 LIVING	
PROJECT: PROPOSED RESIDENTIAL DEVELOPMENT	
ADDRESS: 137 THE ROCK, BURY	
DRAWING TITLE: PROPOSED EXTERNAL WORKS PLAN	
SCALE: 1:200 @A3	DATE: APRIL 2023
DRAWING NO: A750_P_203A	

OLLIER SMURTHWAITE ARCHITECTS

40 King Street, Manchester, M2 6BA

T 0161 883 0838

F 0161 883 0839

E mail@olliersmurthwaite.com