


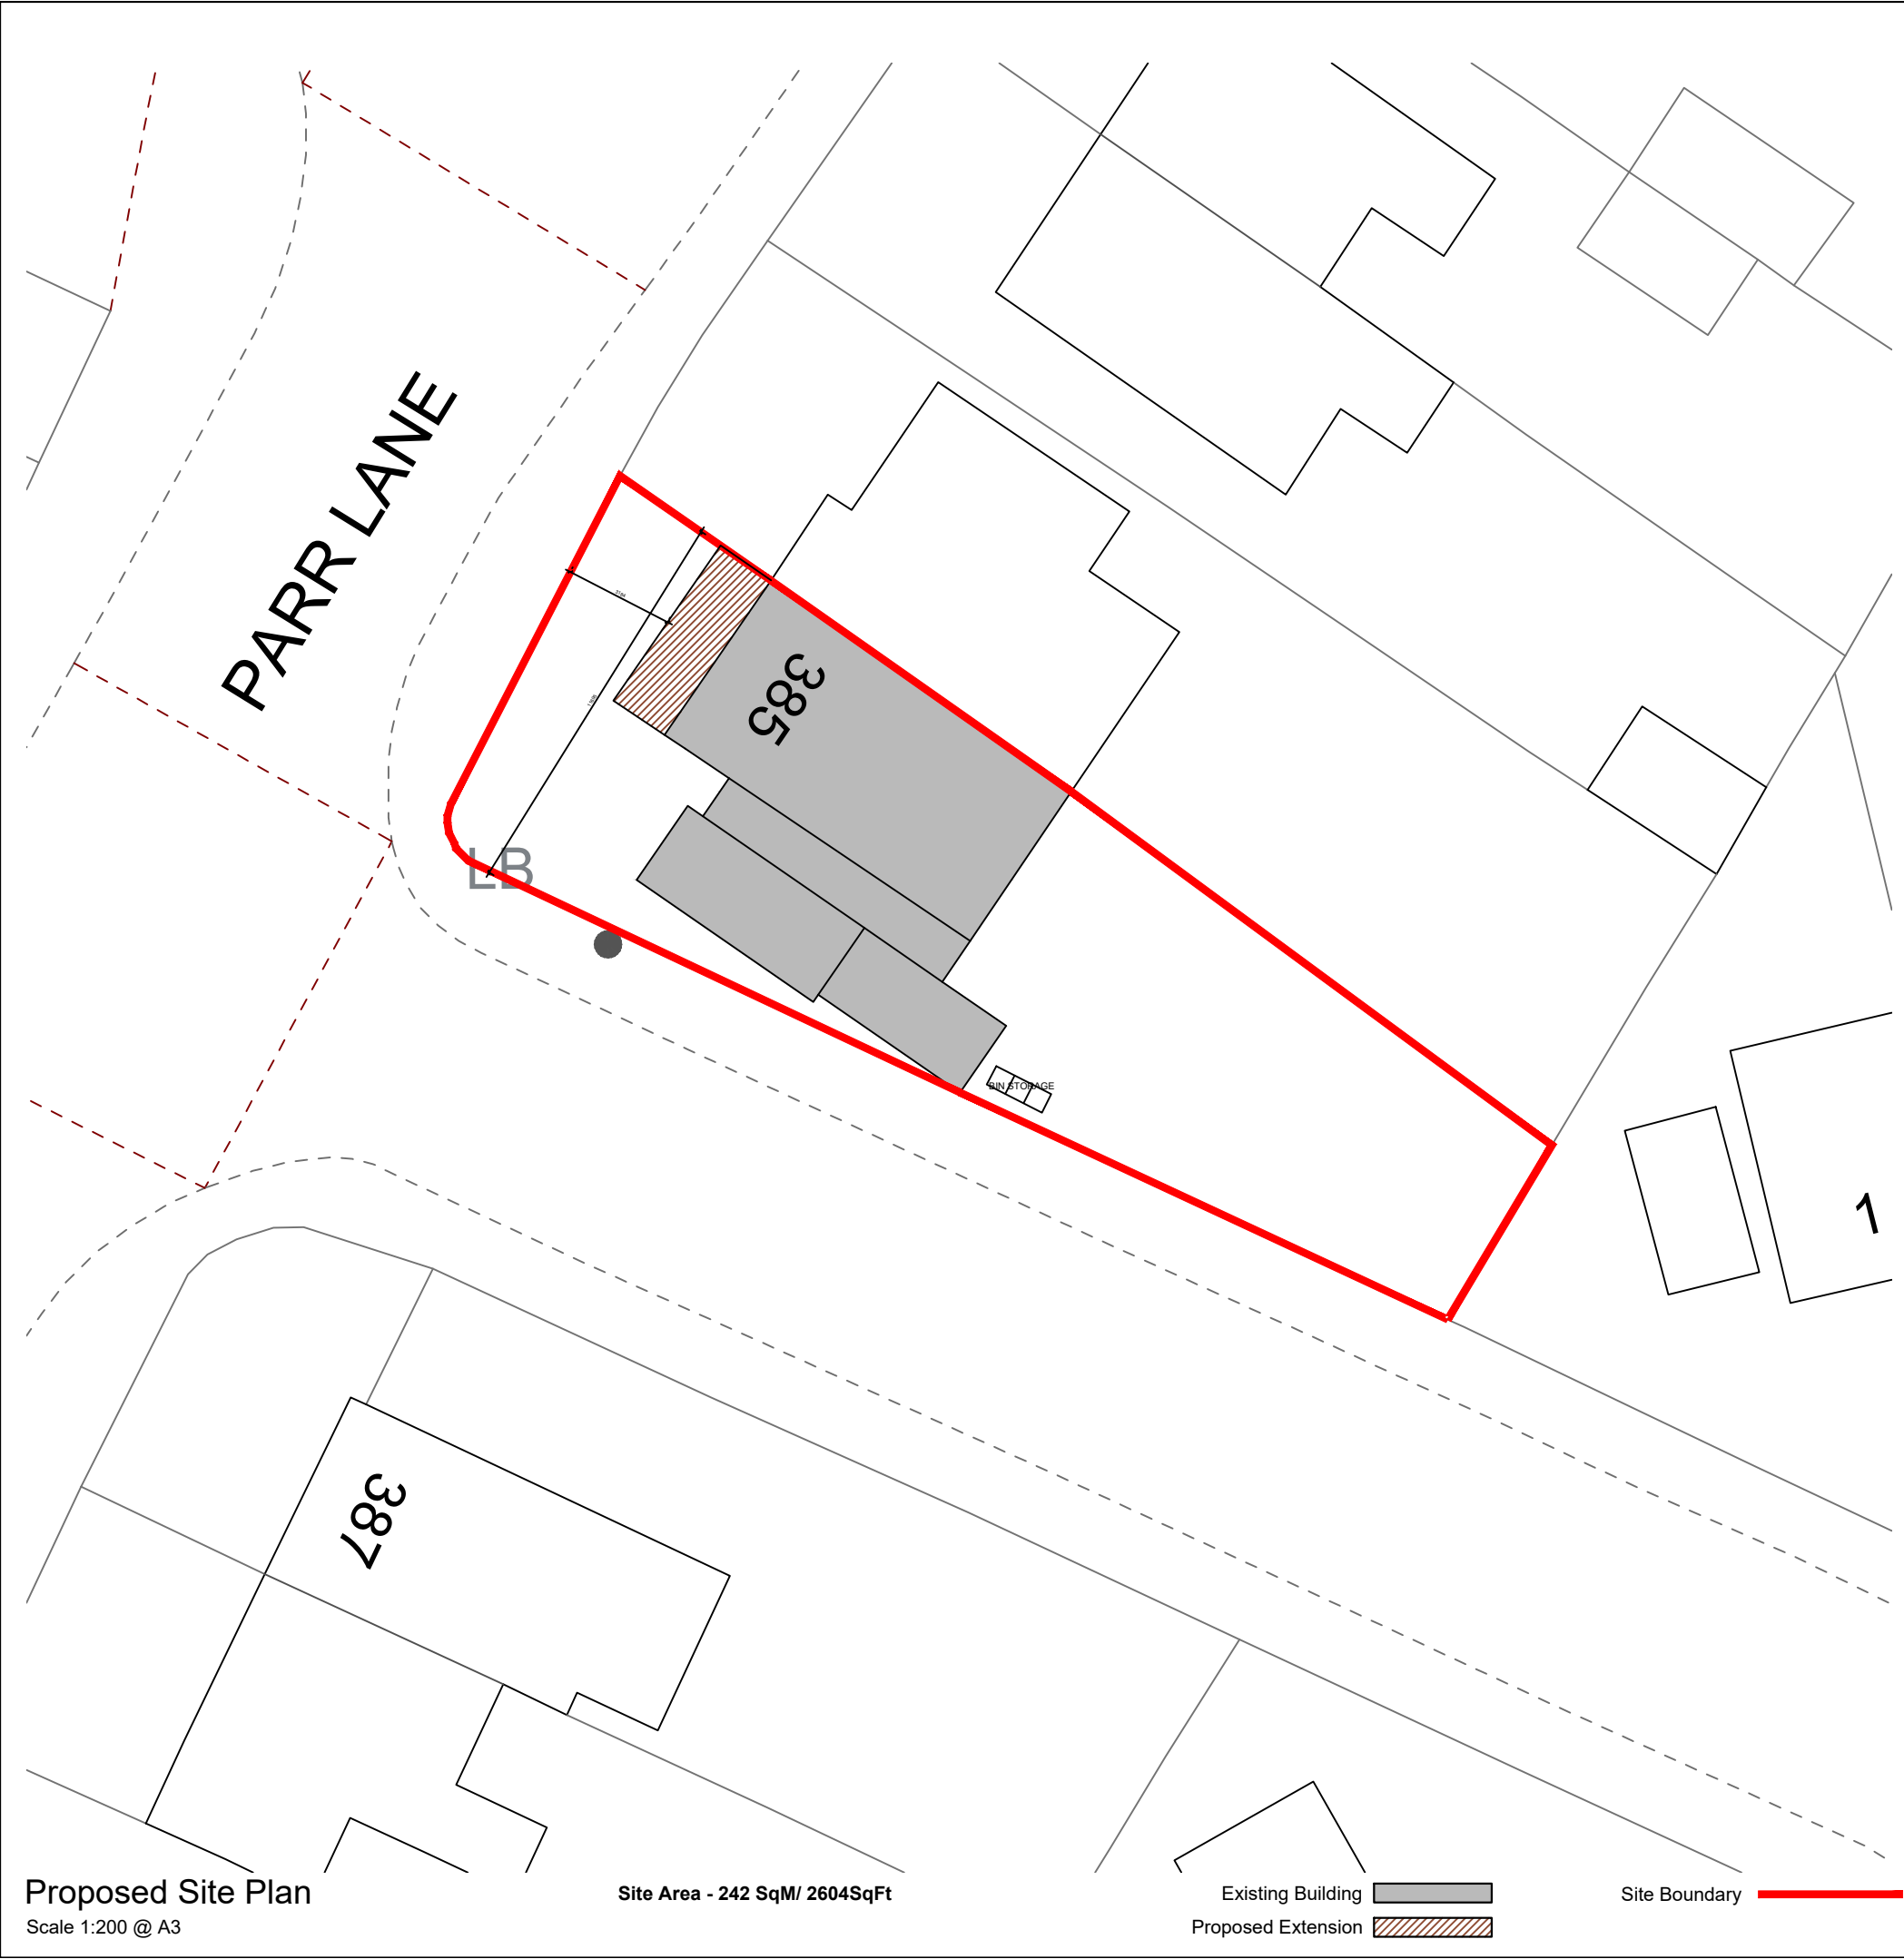

NOTES:

No scaling or dimensions other than those figured are to be taken from this drawing. All dimensions to be checked on site

This drawing is for use at the named location and for Planning Permission purposes only and as such should not be used at any other location or for any other purposes

Project Location:

**385 PARR LANE,
BURY,
BL9 8PH**

Drawing:

**00 Site Location
REV A**

Scale:	Size:	Date:
Varies	A3	11/21