


OS MasterMap 1250/2500/10000 scale
Tuesday, June 3, 2025, ID: CM-01225507
www.centremapslive.co.uk

1:500 scale print at A4, Centre: 378930 E, 416470 N

©Crown Copyright Ordnance Survey. Licence no.
AC0000849896

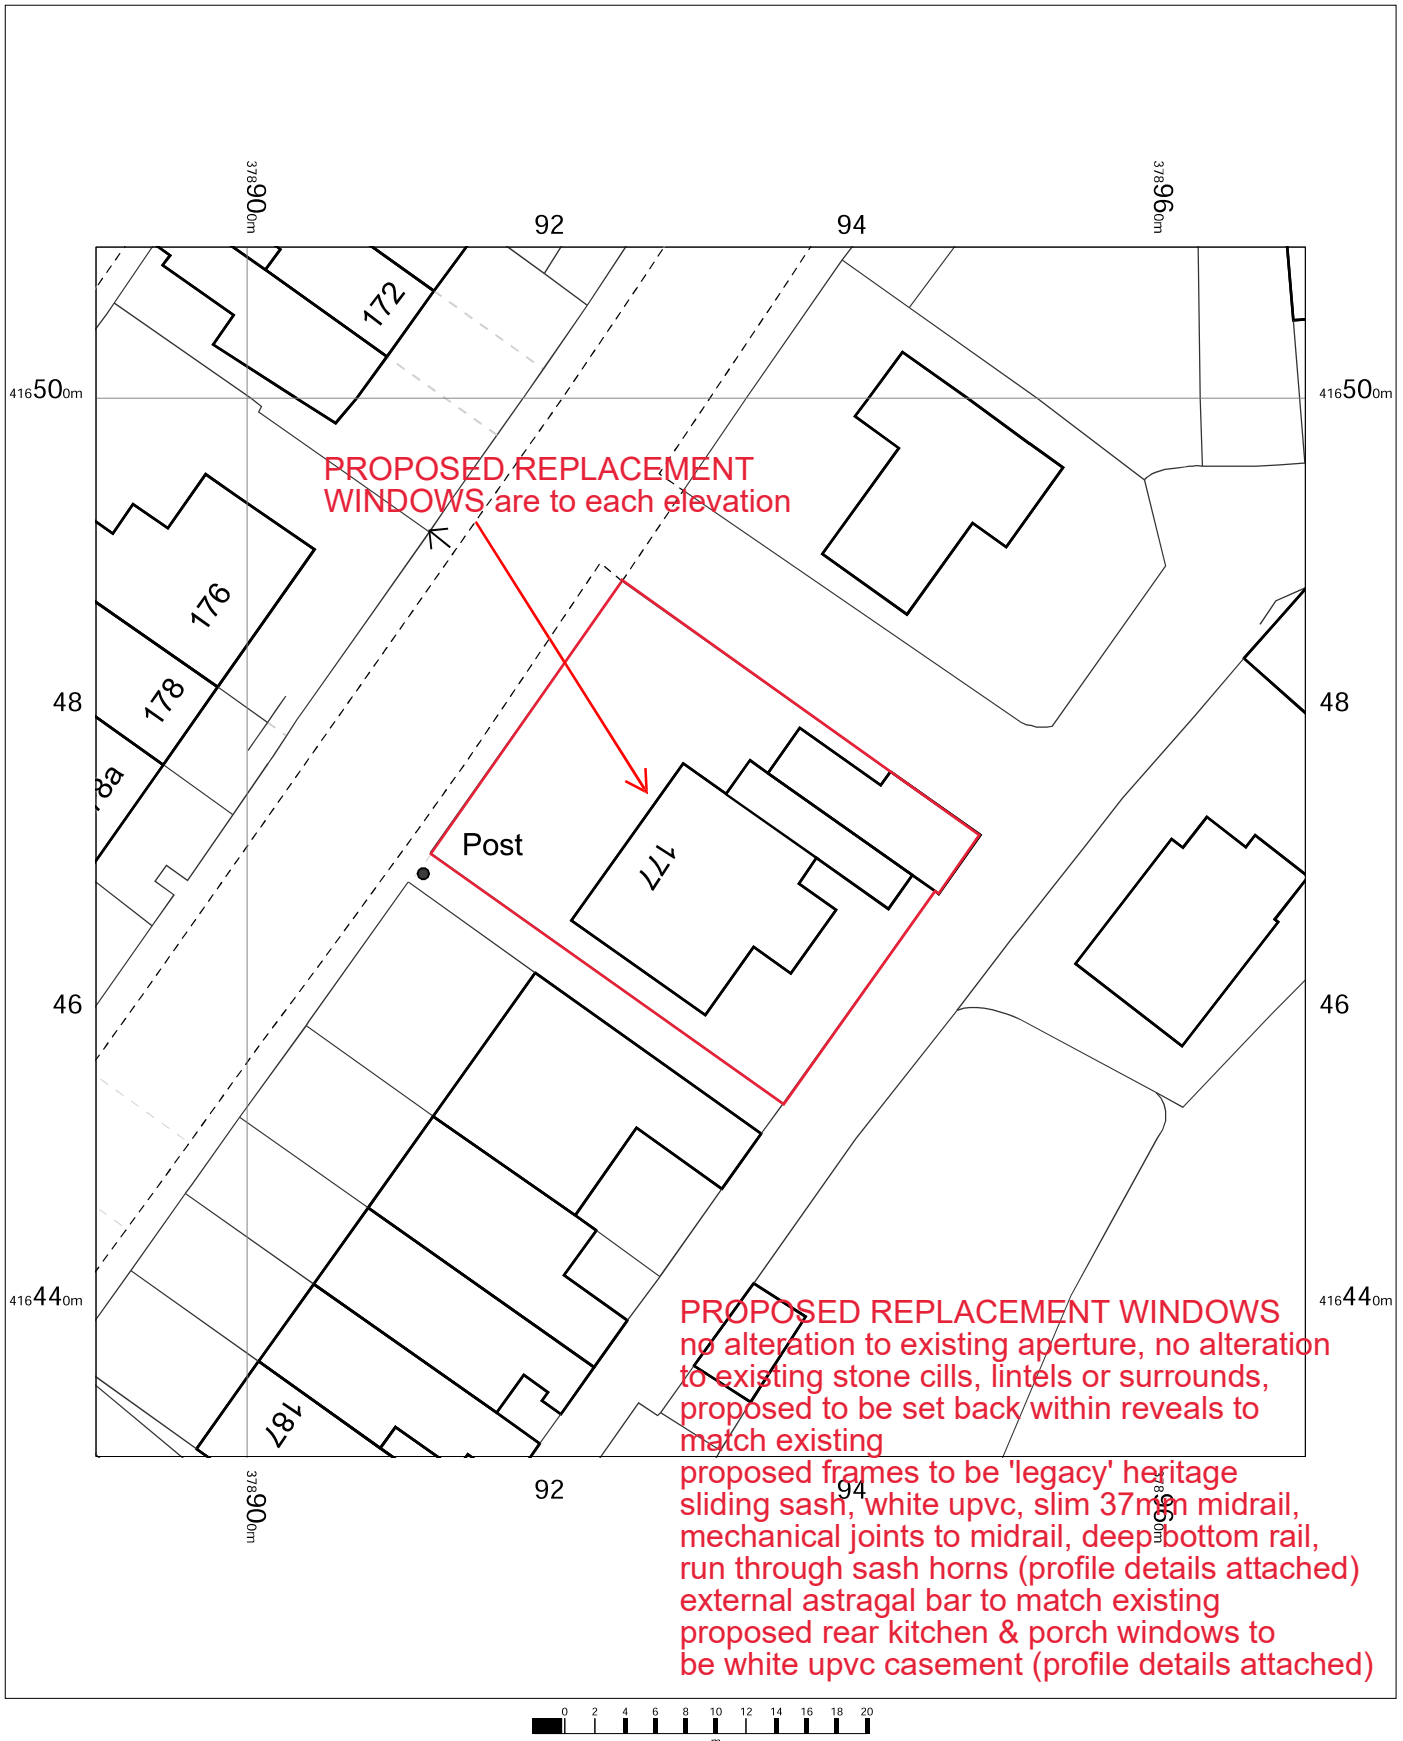