




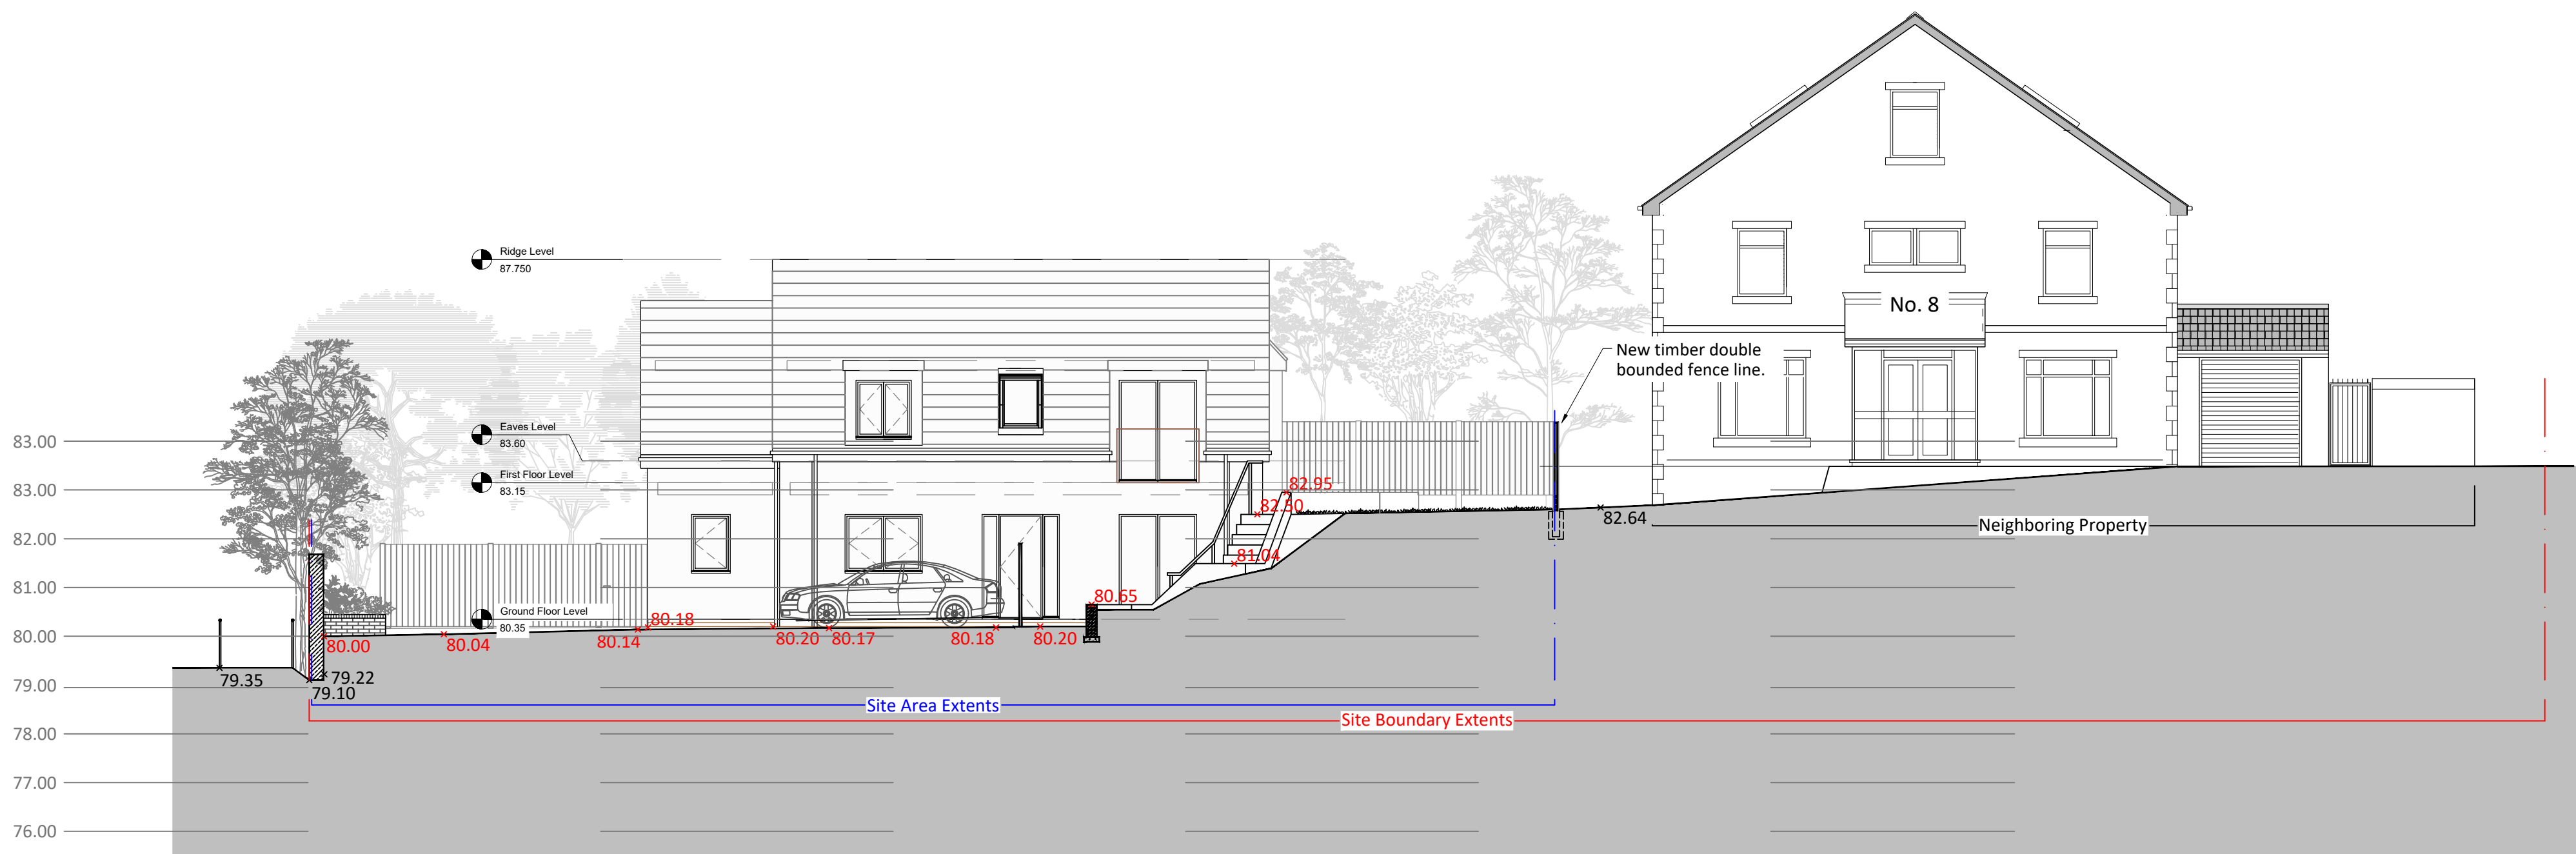

Section A-A

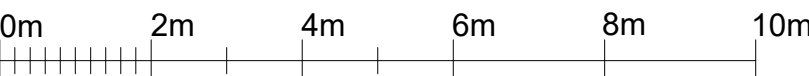


Scale Bar 1:100 @ A1

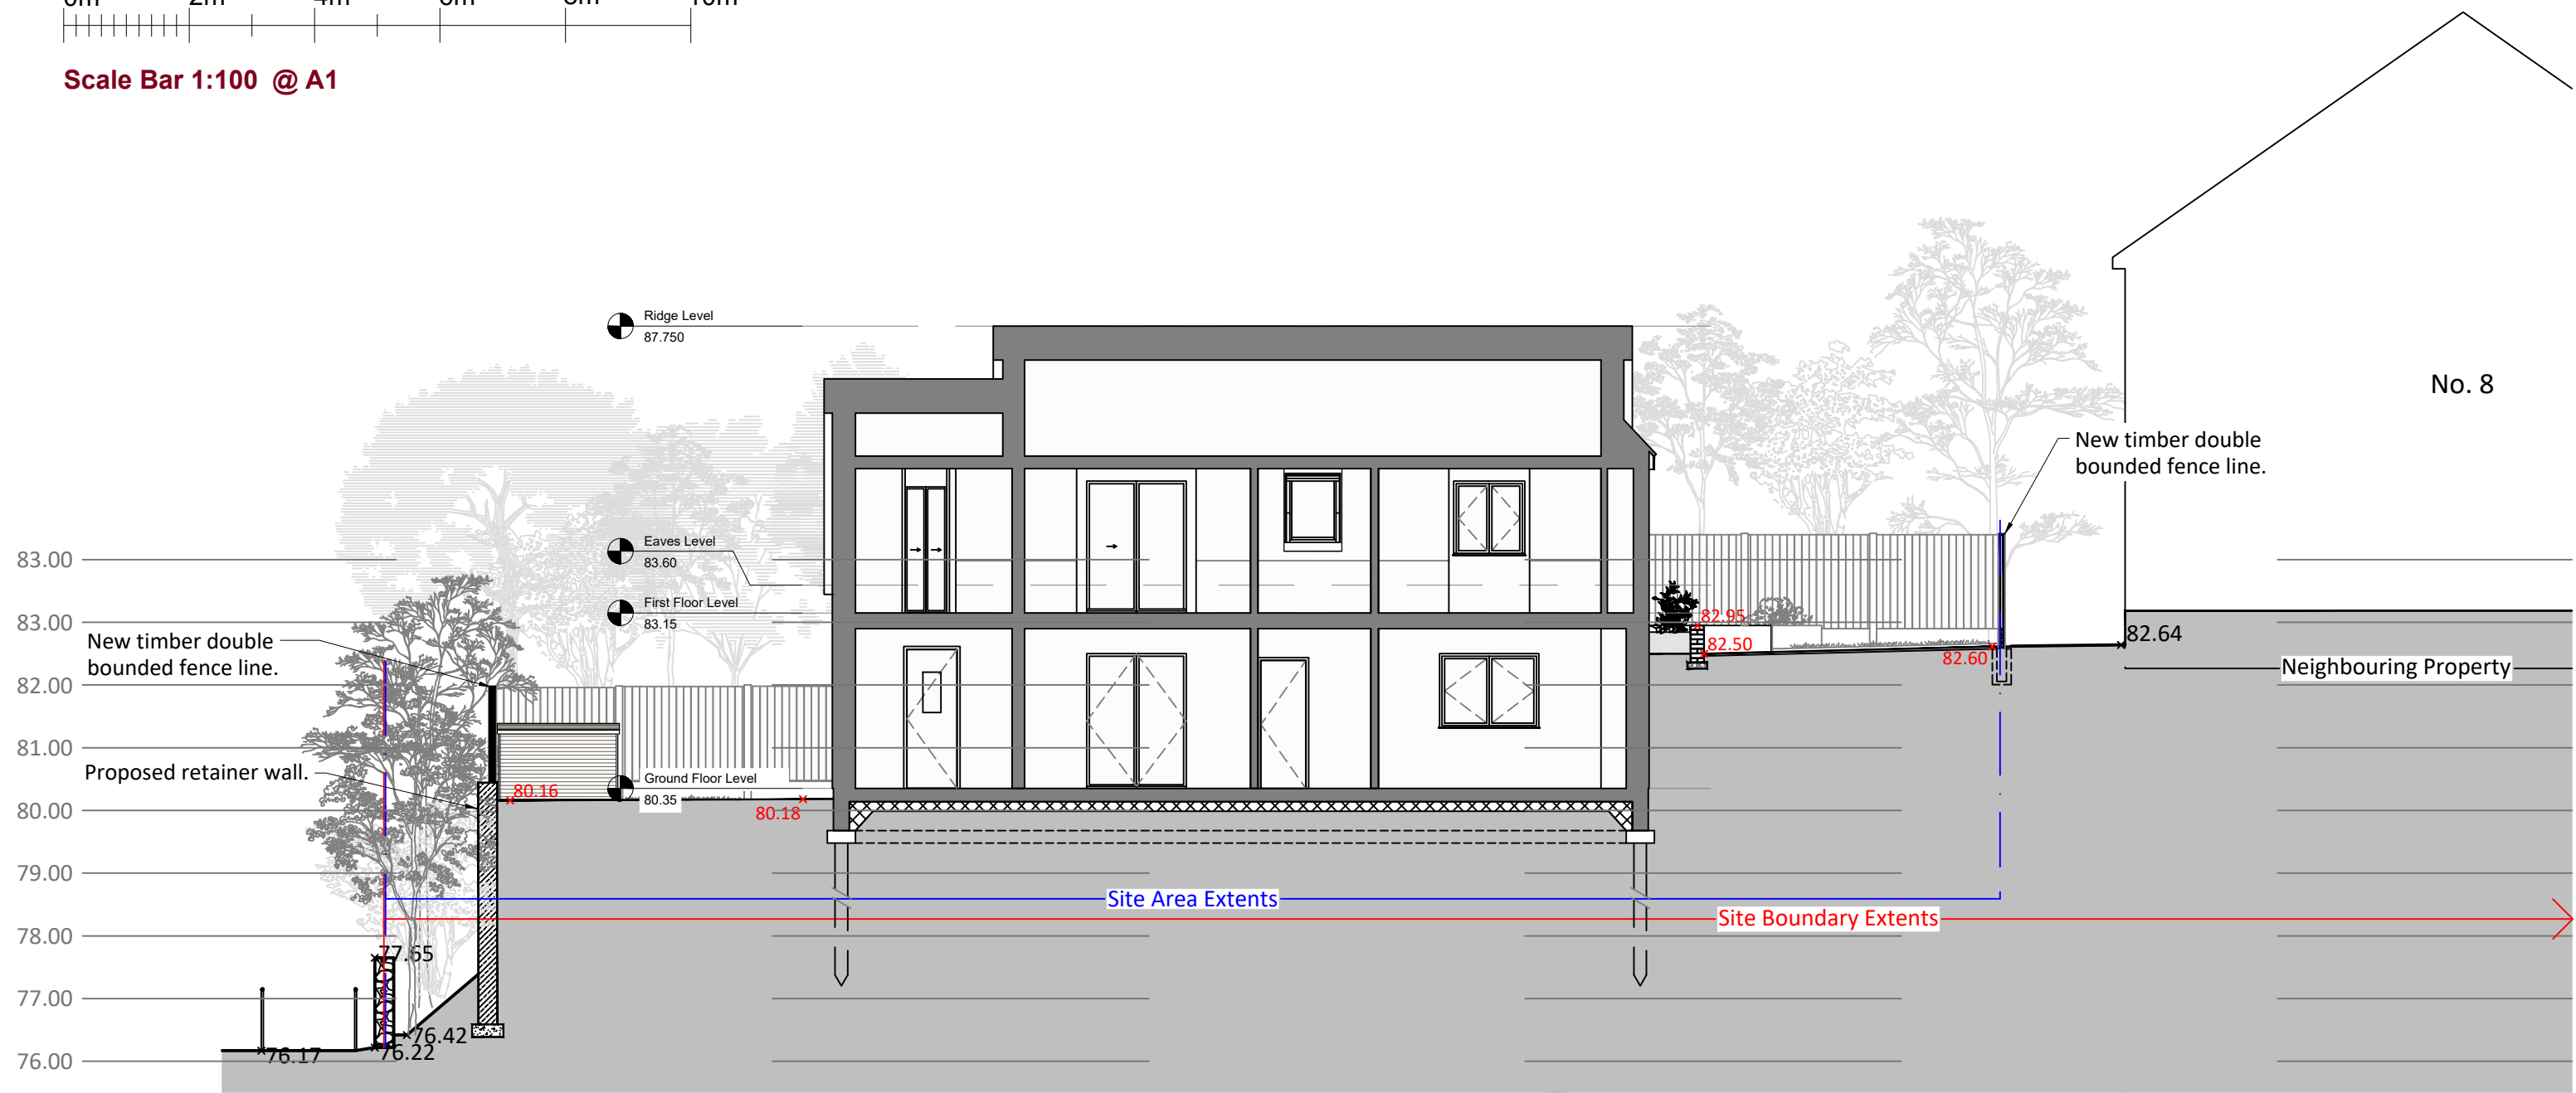


Section C-C



Scale Bar 1:100 @ A1

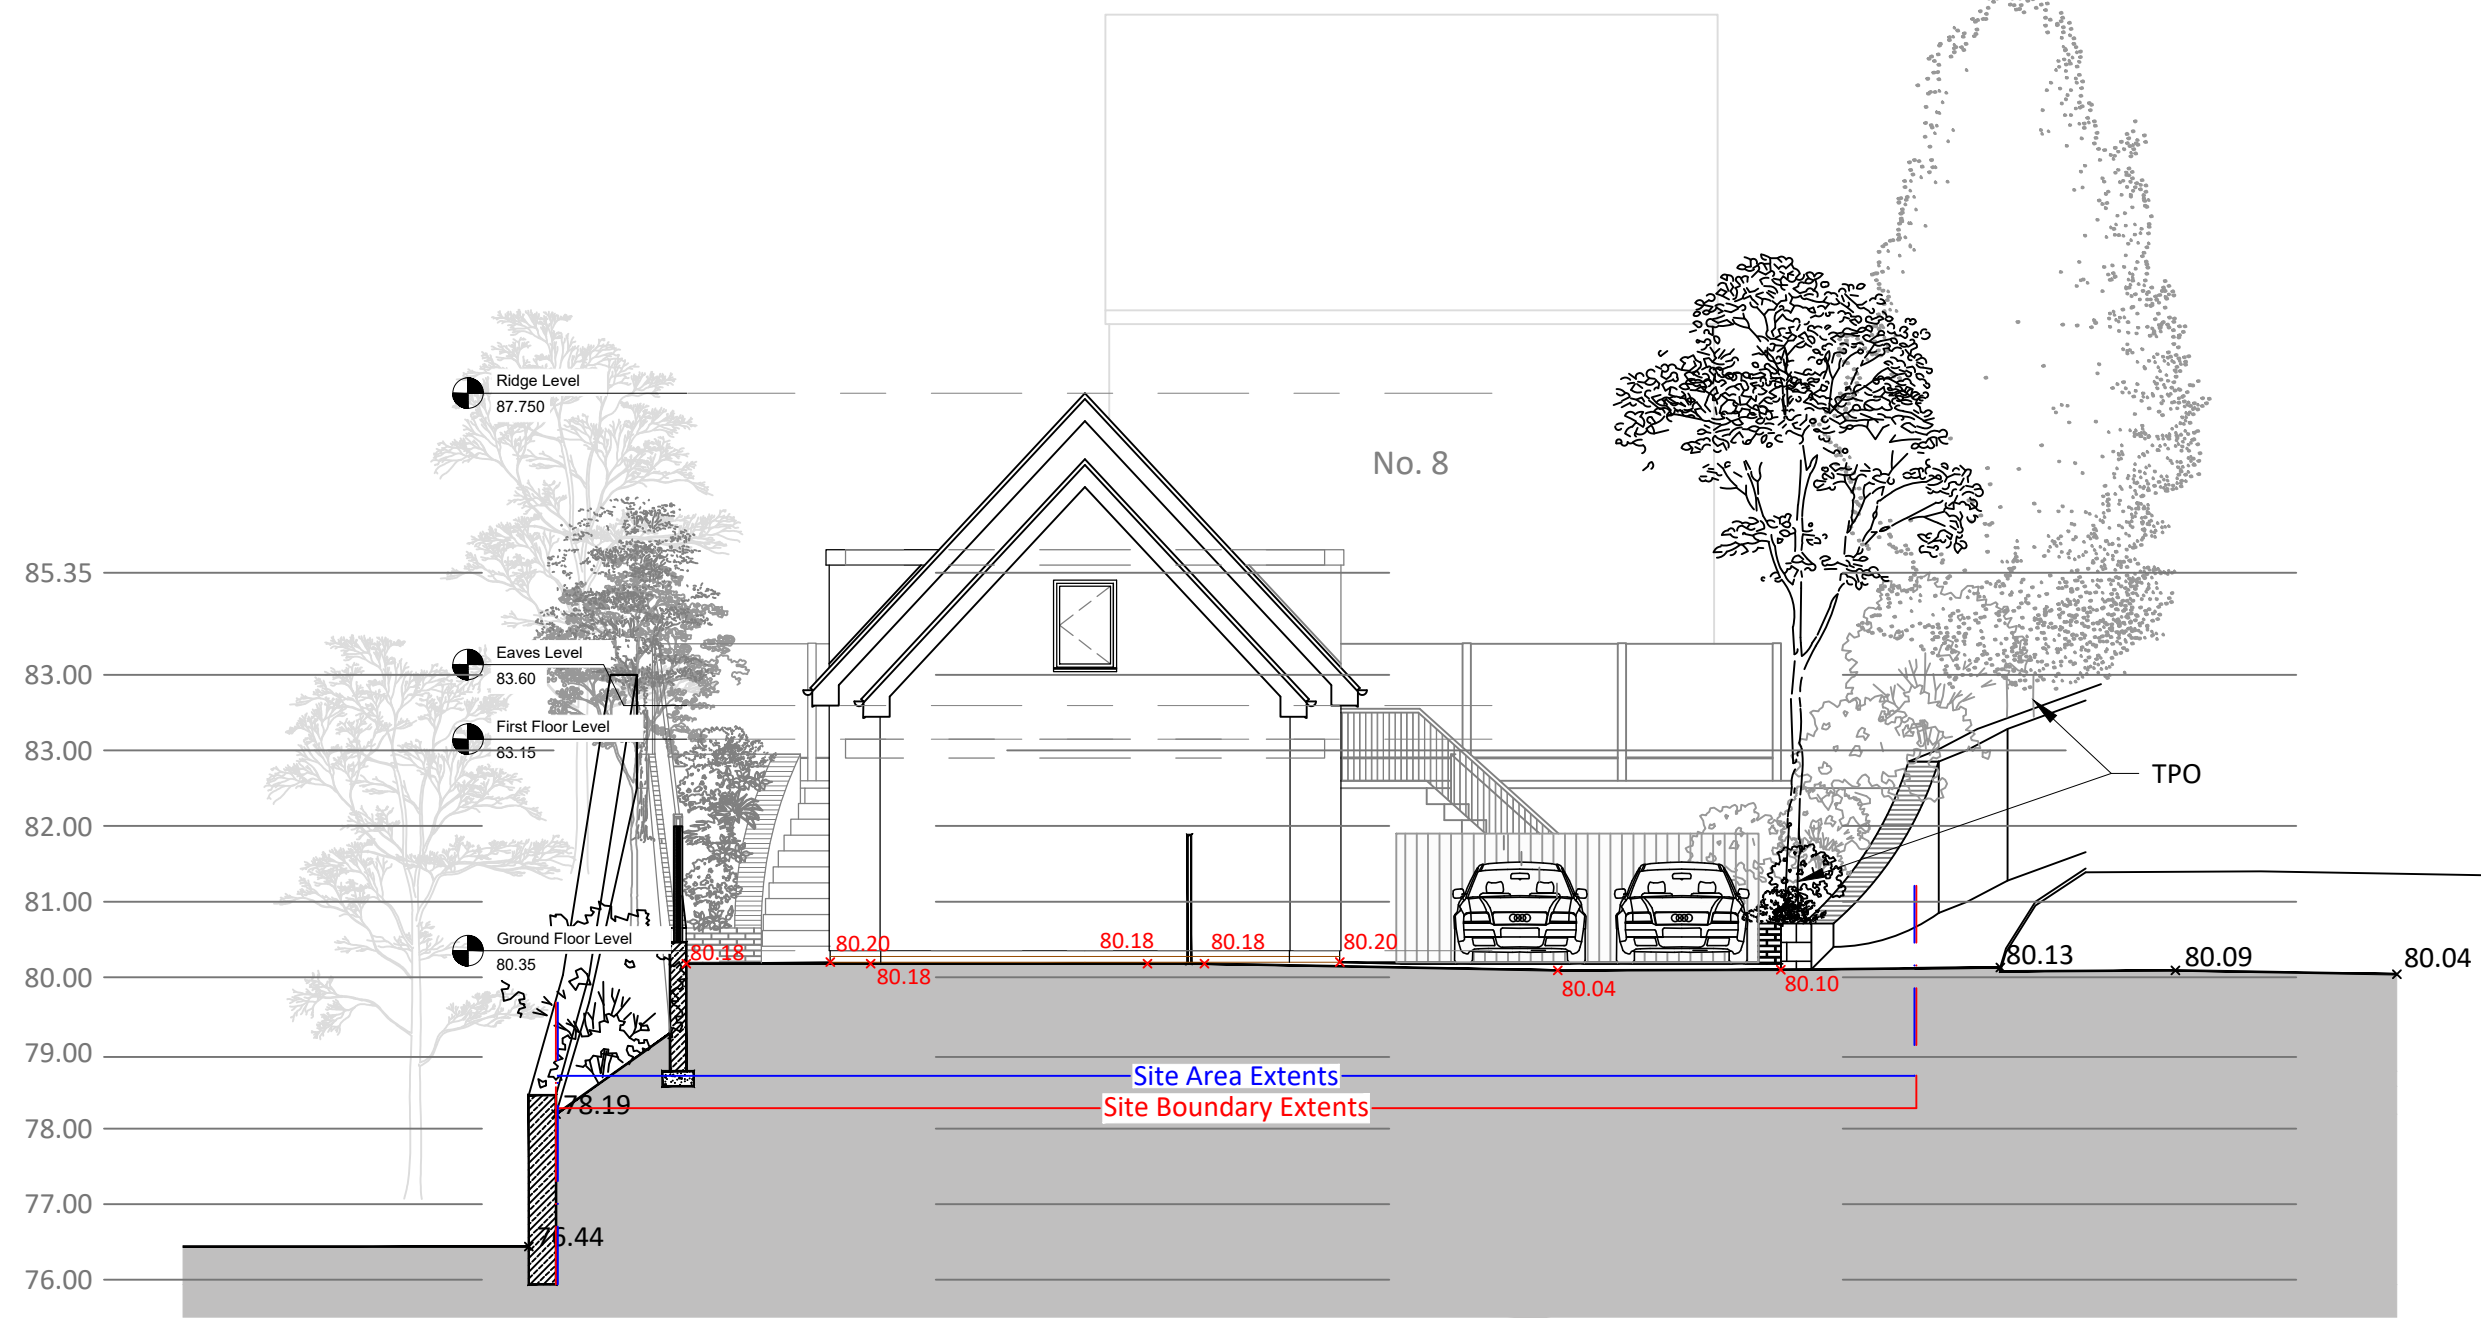

Section B-B

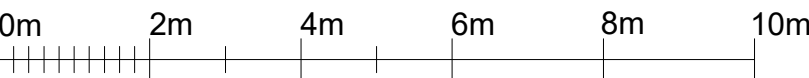


Scale Bar 1:100 @ A1



Proposed Site Sections



Scale Bar 1:500 @ A1

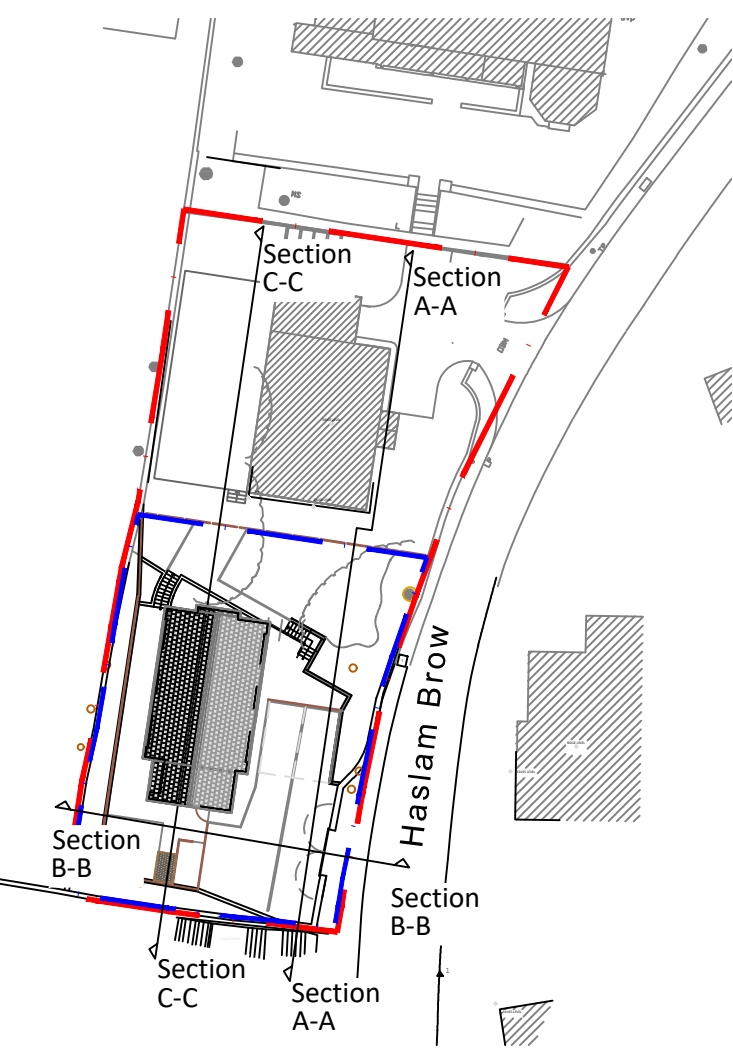

© This Drawing & Design is the copyright of Jenkins Design Services Ltd and should not be reproduced without written consent.

Contractors are to check all levels & dimensions on site prior to site works commencing & report discrepancies to the Designers.

DO NOT SCALE FROM THIS DRAWING

PLANNING

NOTES:-

Site boundary denoted with red line — — equates to:-

934 m² / 0.0934 Hectares / 0.2308 Acres

Site area [TBD] denoted with blue line — — equates to:-

480 m² / 0.048 Hectares / 0.1186 Acres

Key:-

× 80.31 Proposed Levels

× 80.31 Existing Levels

○ Tree Protection Order

C	Building Plan layout revised based upon topo and chech survey on site.	TR	CM	12.09.22
Rev	Description	By	Chk	Date
Project:	Haslam Brow			
Title:	Wells Street, Bury			
Client:	Proposed Site Sections			
Client:	LAL Shaheen Developments			
Drawn By:	CM	Checked By:	TR	on 25/05/21
Original Size:	A1	Project Number:	22065	
Drawing Number:	SI- XX-DR- A-1012	REV	C	

