



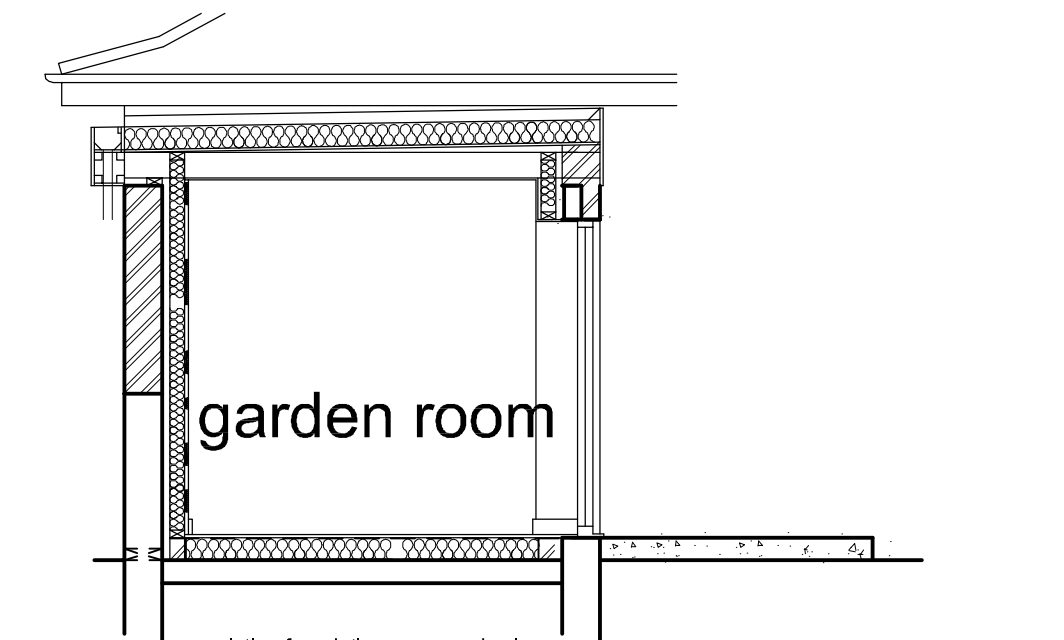


garden room

existing foundations assumed only
proposed section

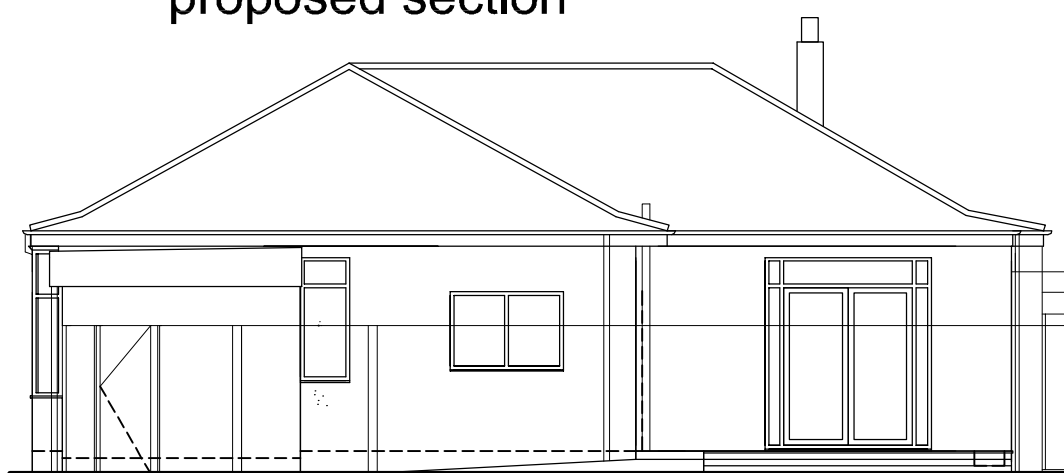

PROPOSED REAR

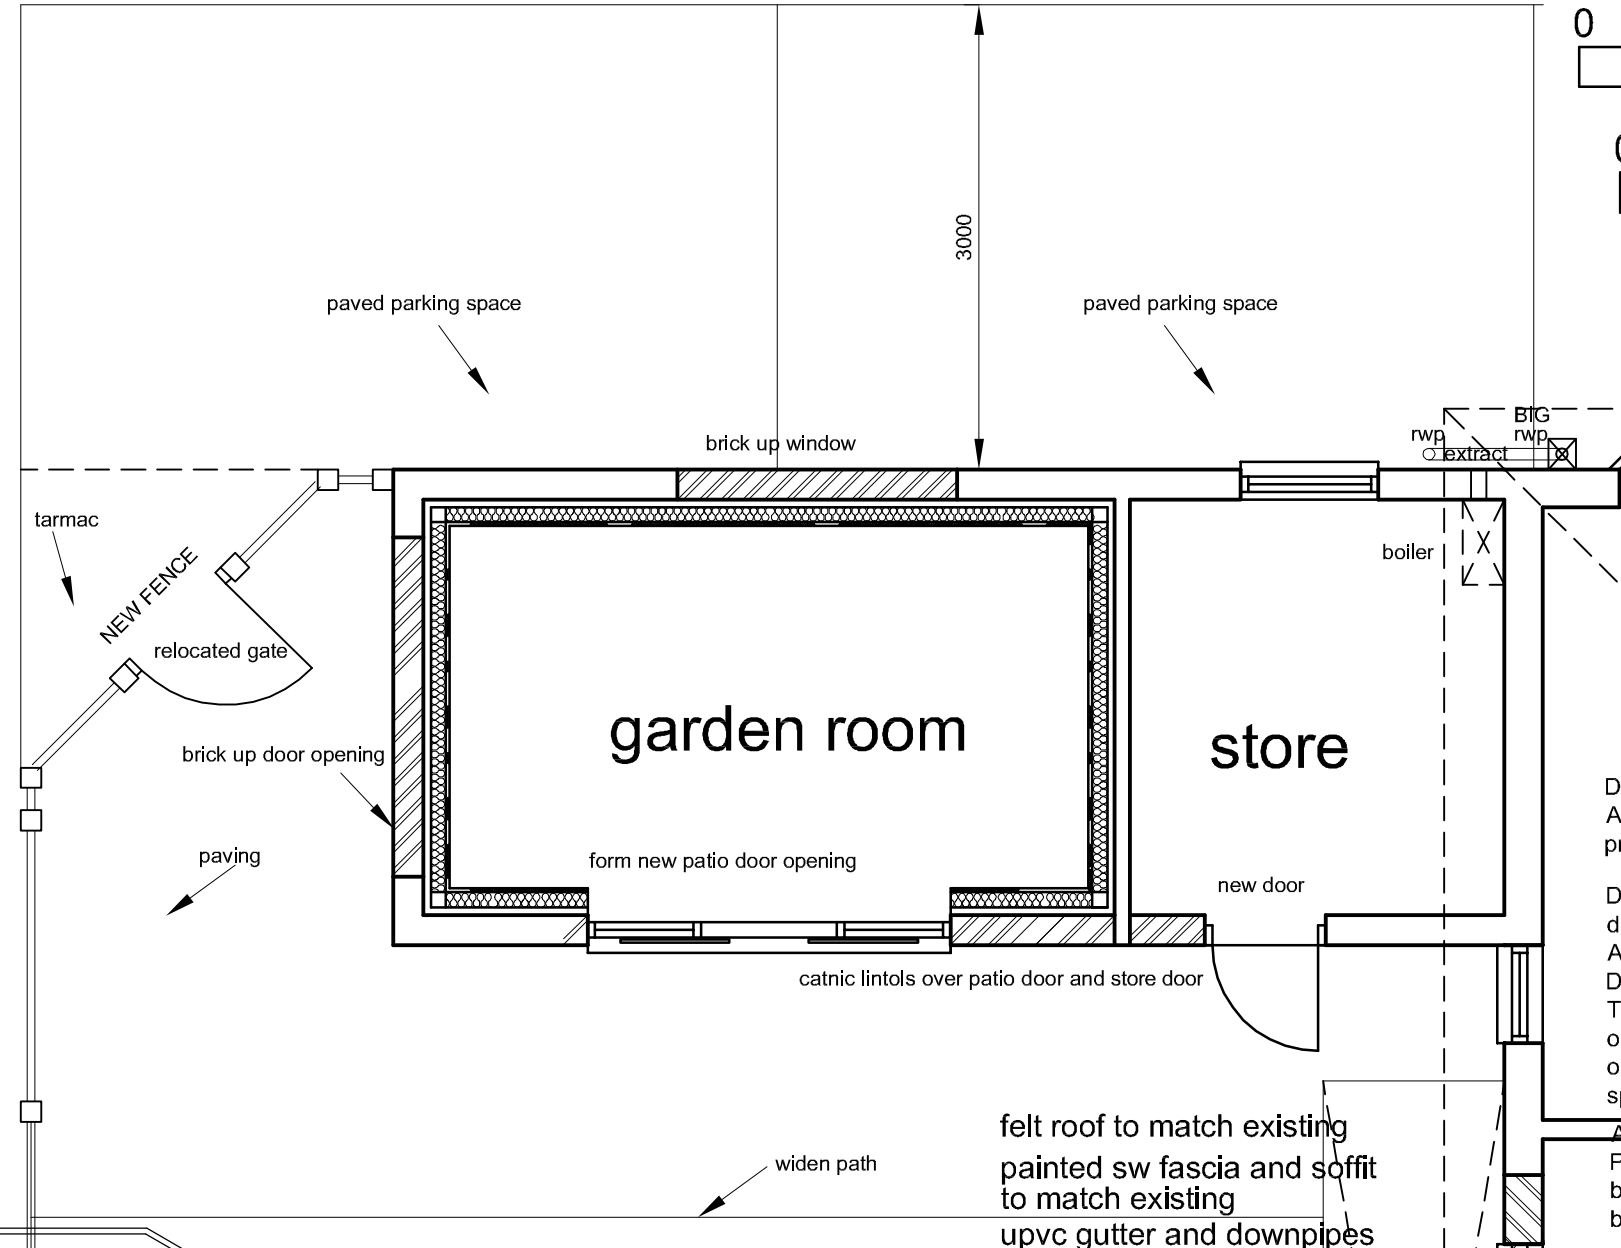

garden room

store

Do not scale off this drawing.
All dimensions to be checked on site prior to commencing works.

Dimensions to suit overall existing dimensions
Applicant to confirm boundary.
Drawings to be read in conjunction.
This drawing is for the purpose of obtaining Local Authority approvals only and may not contain a full specification of the works.

Applicant should be aware that The Party Wall Act may apply where building work is on or near the boundary.

REV B 12.9.23 FENCE/GATE, PATIO DOOR, GUTTER

REV A 5.8.23 WALL / GATE AMENDED


©HOGAN

JOB:
127 BURY OLD ROAD
PRESTWICH


TITLE:
PROPOSED

HoganDrawingShop
61 BOXDALE ROA LIVERPOOL L18 5EN
0151 733 9314

DWG. NO. 1598-02	REV. NO. B
SCALE 1/100 1/50	DATE FEB23

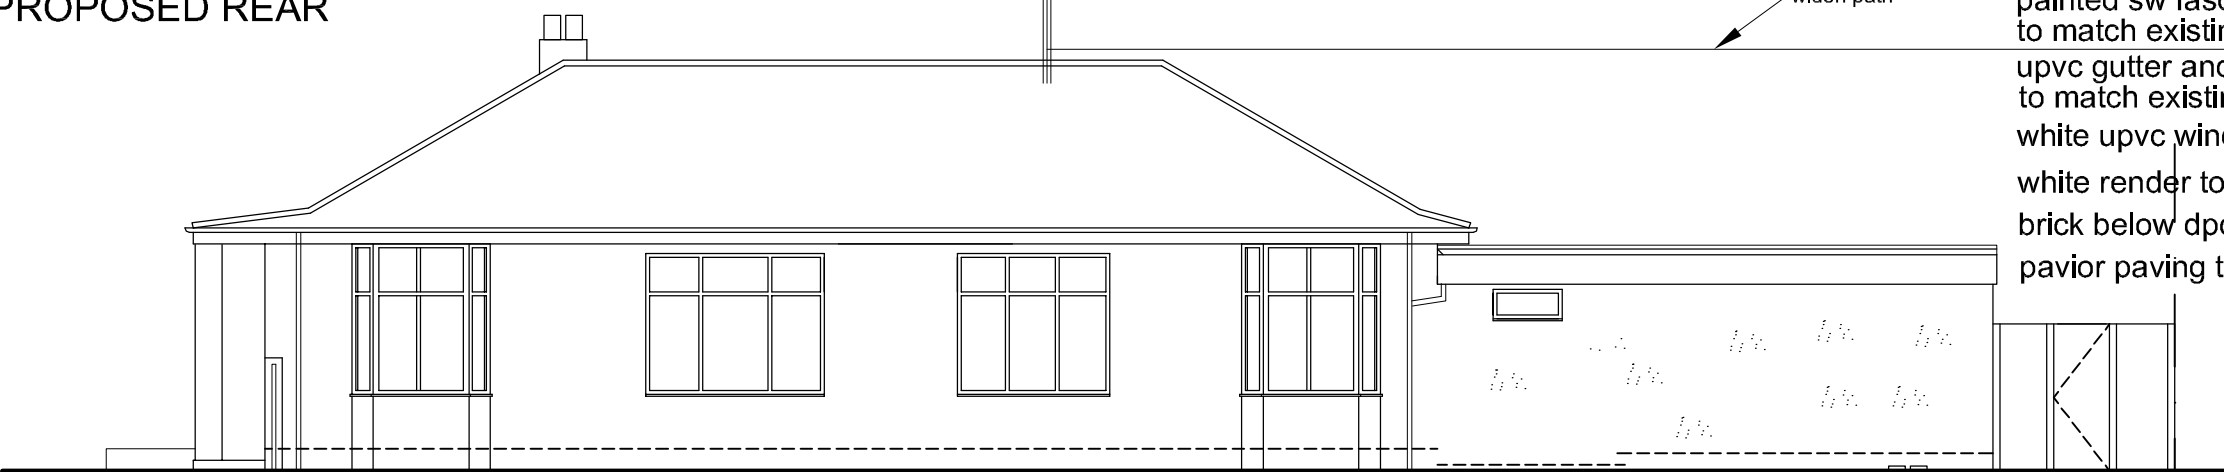

PROPOSED SIDE

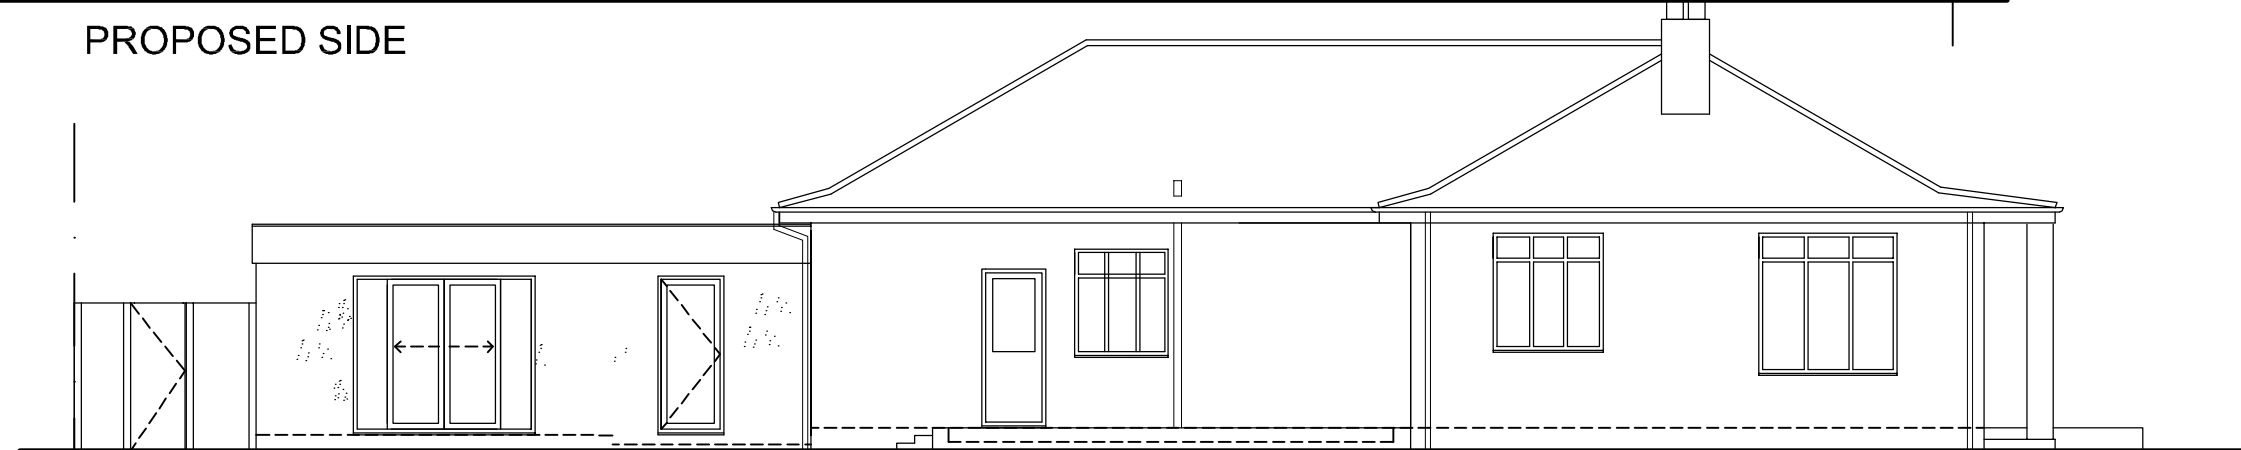

PROPOSED SIDE