




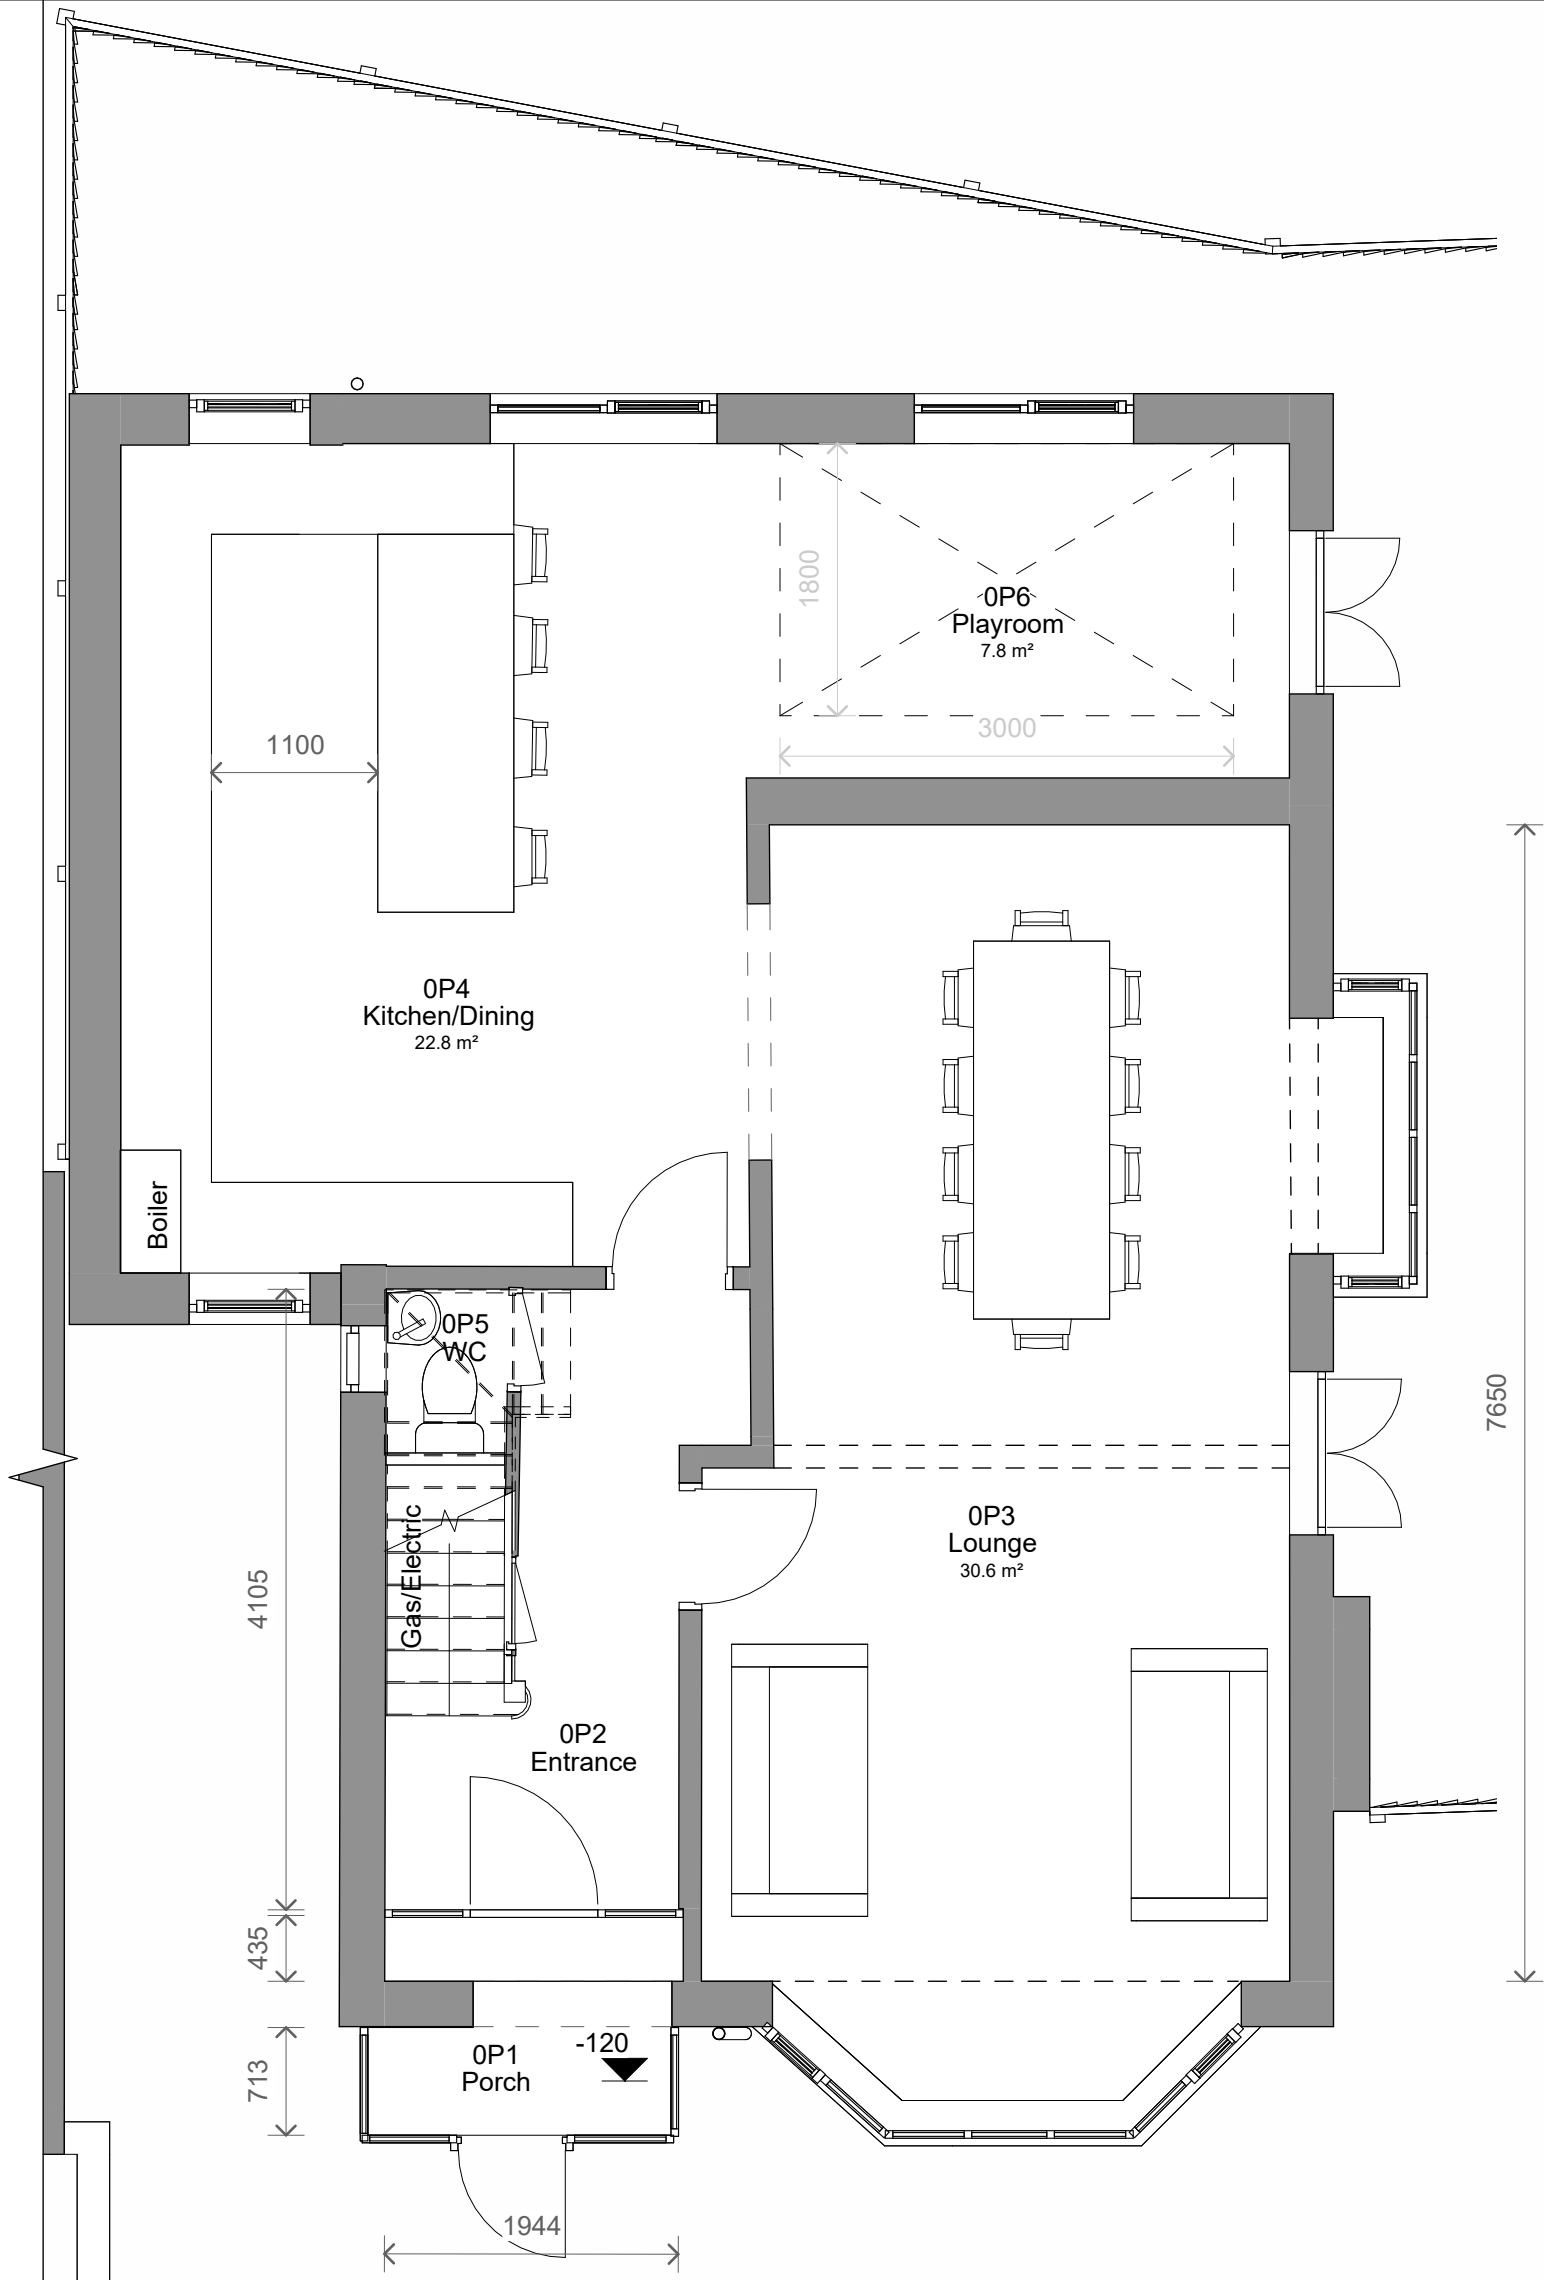


1 Level 0 - Proposed
1 : 50

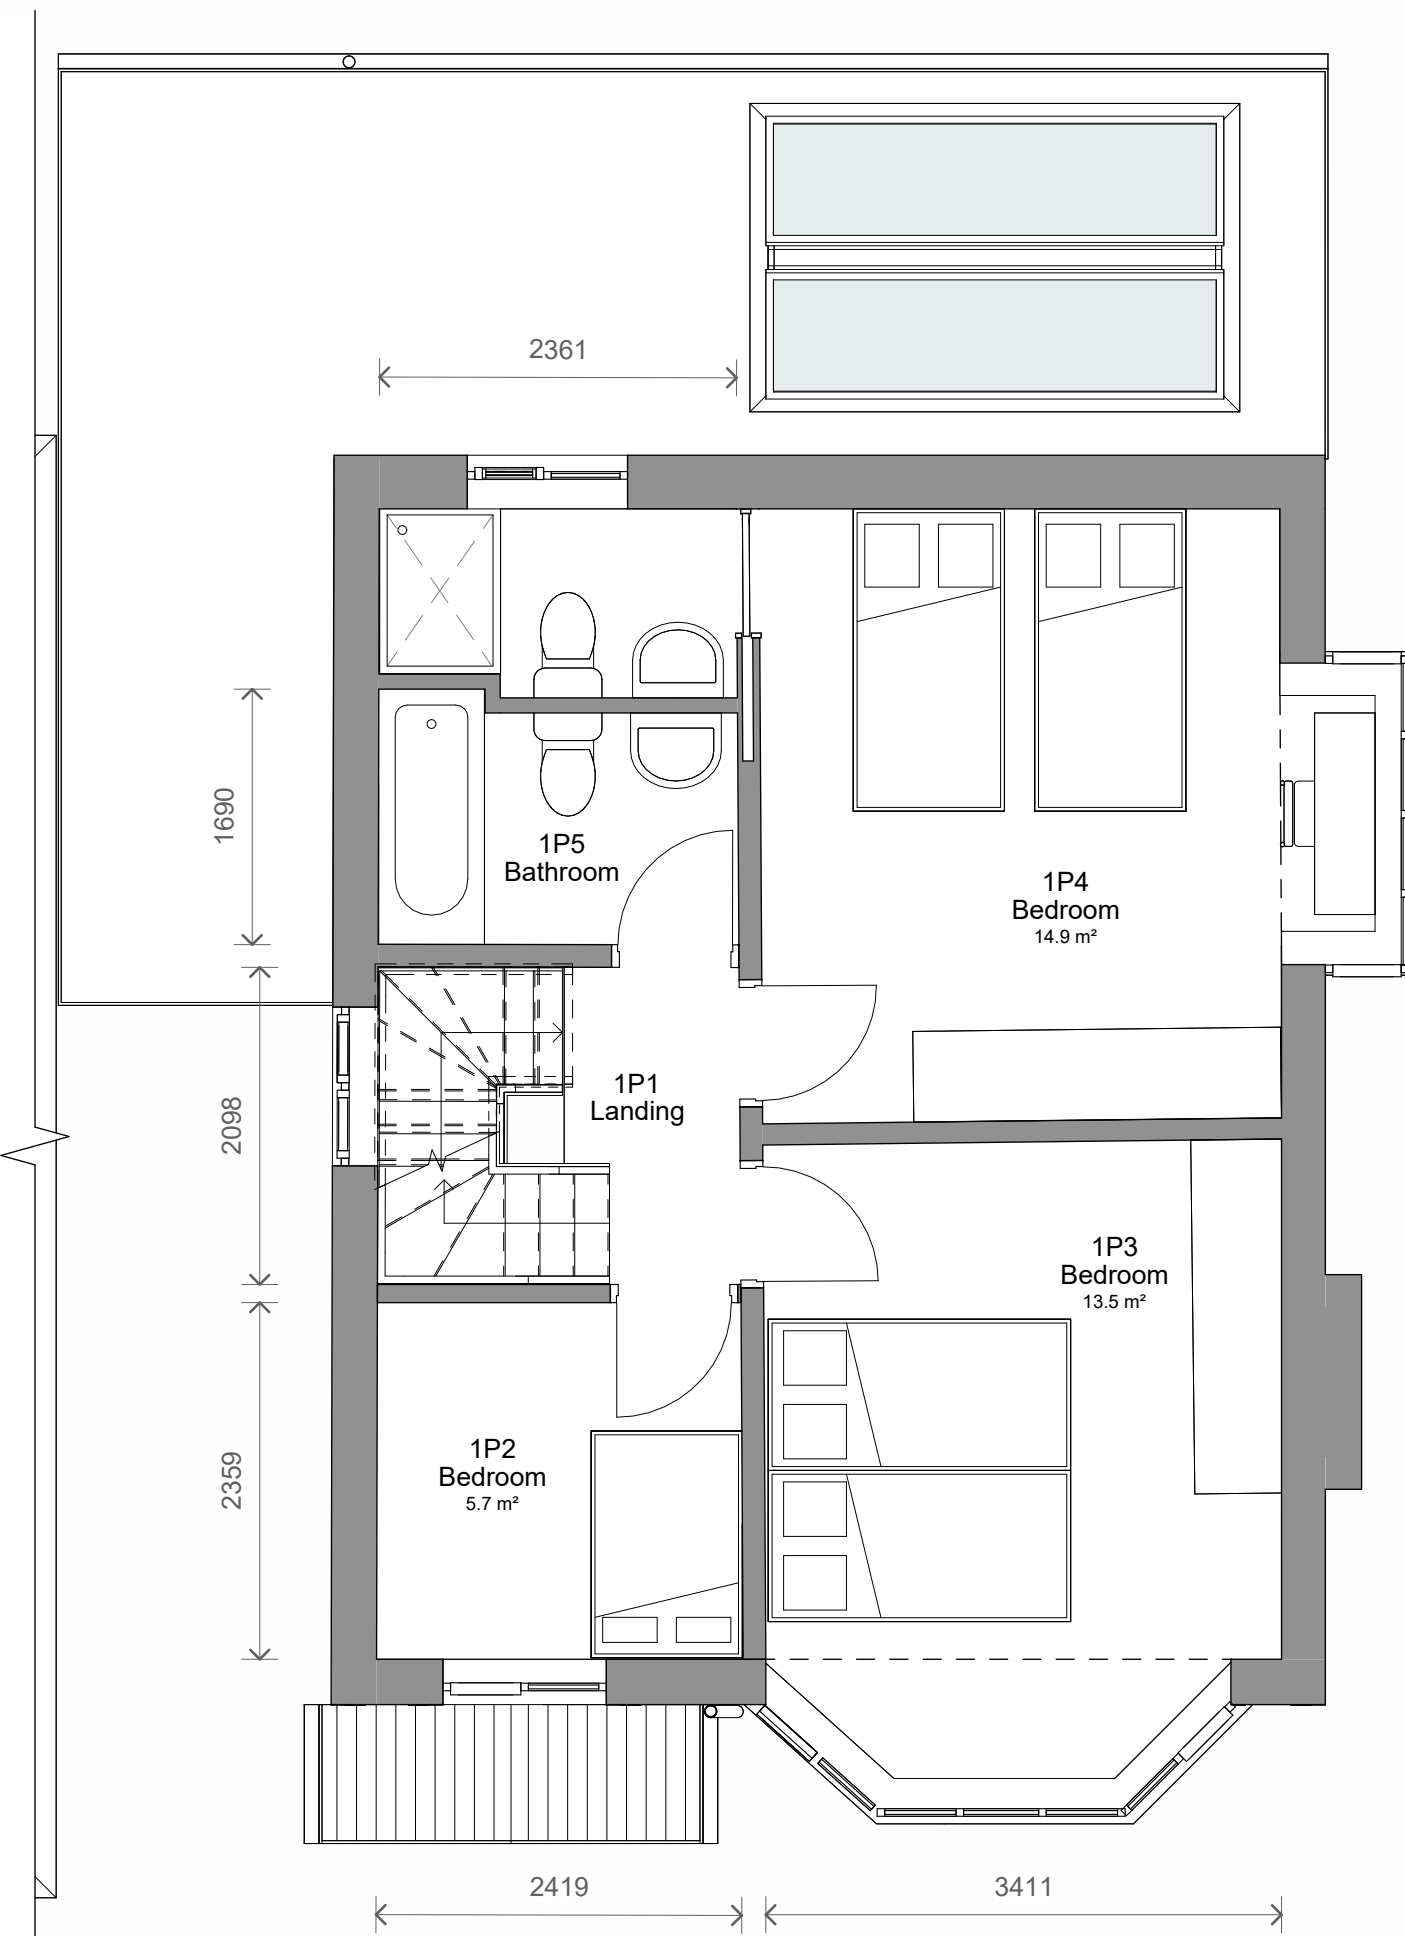

2 Level 1 - Proposed
1 : 50

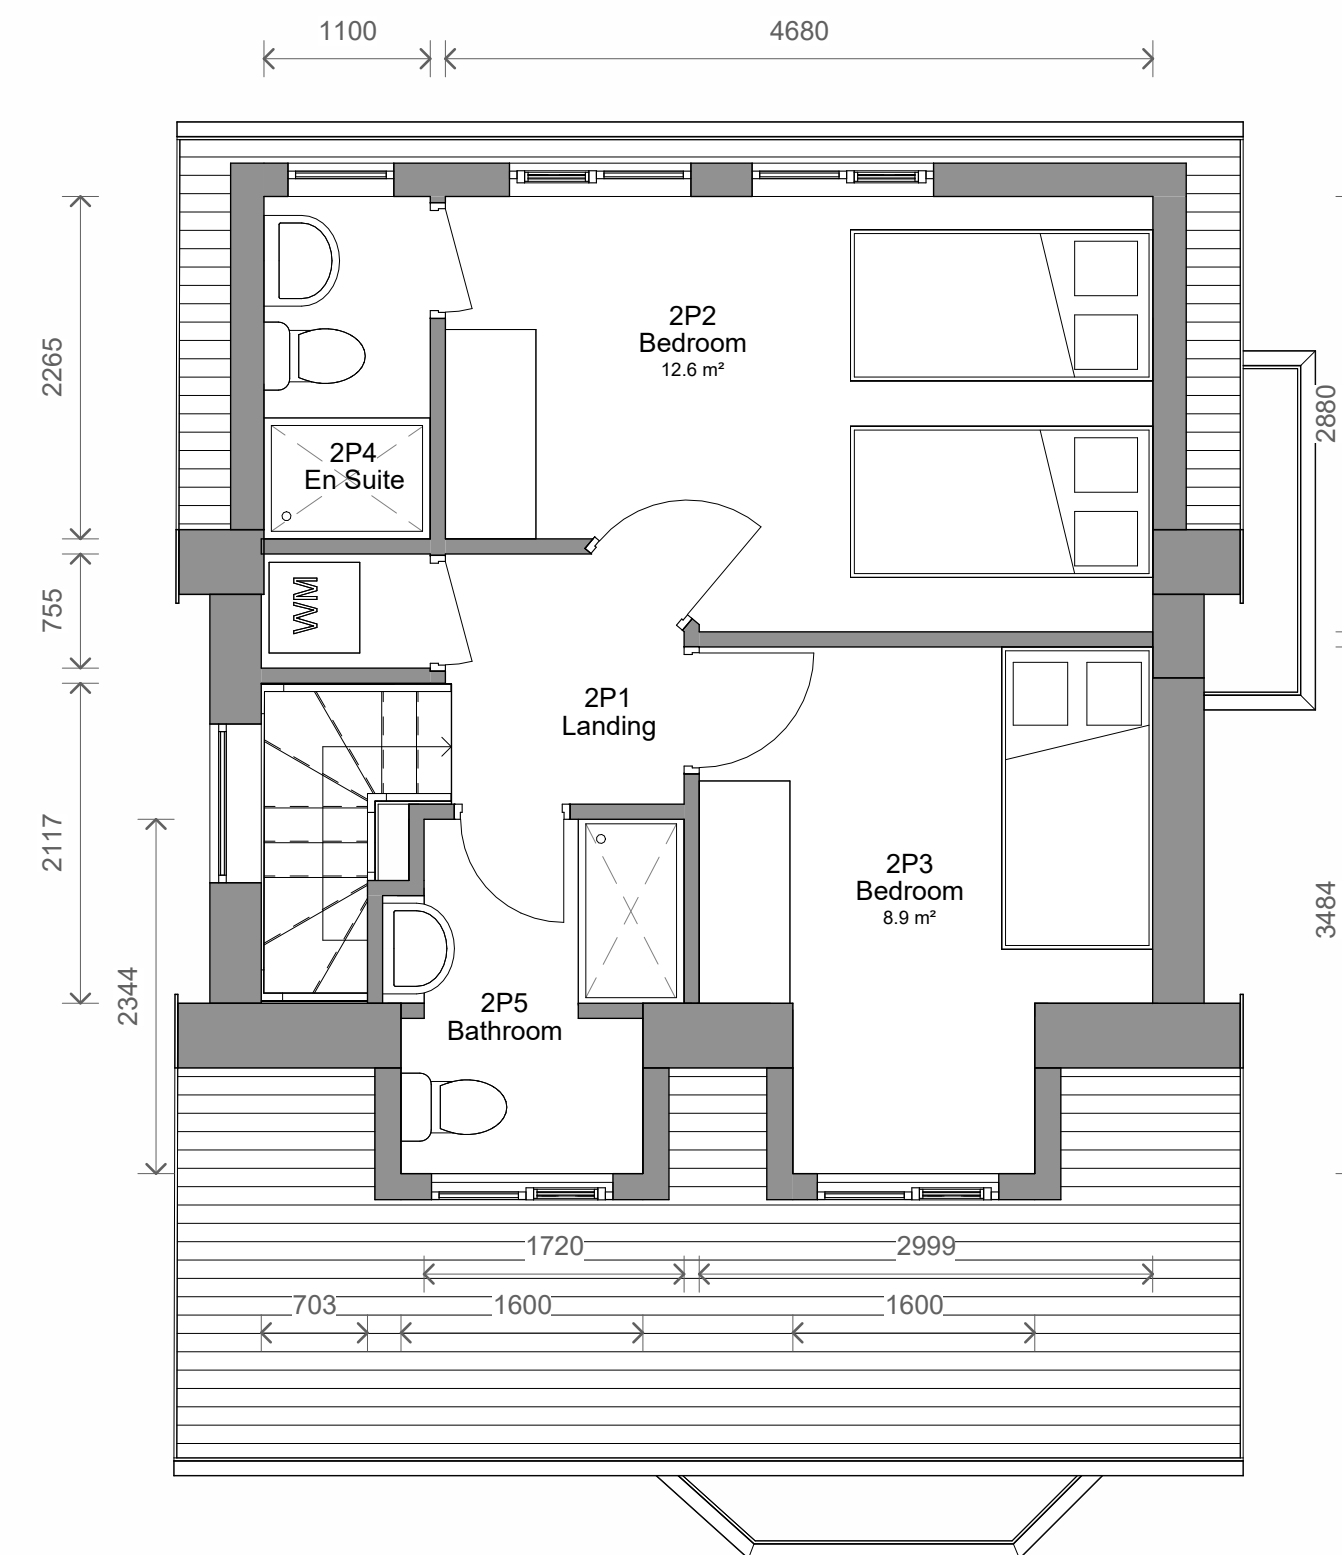

3 Level 2 - Proposed
1 : 50

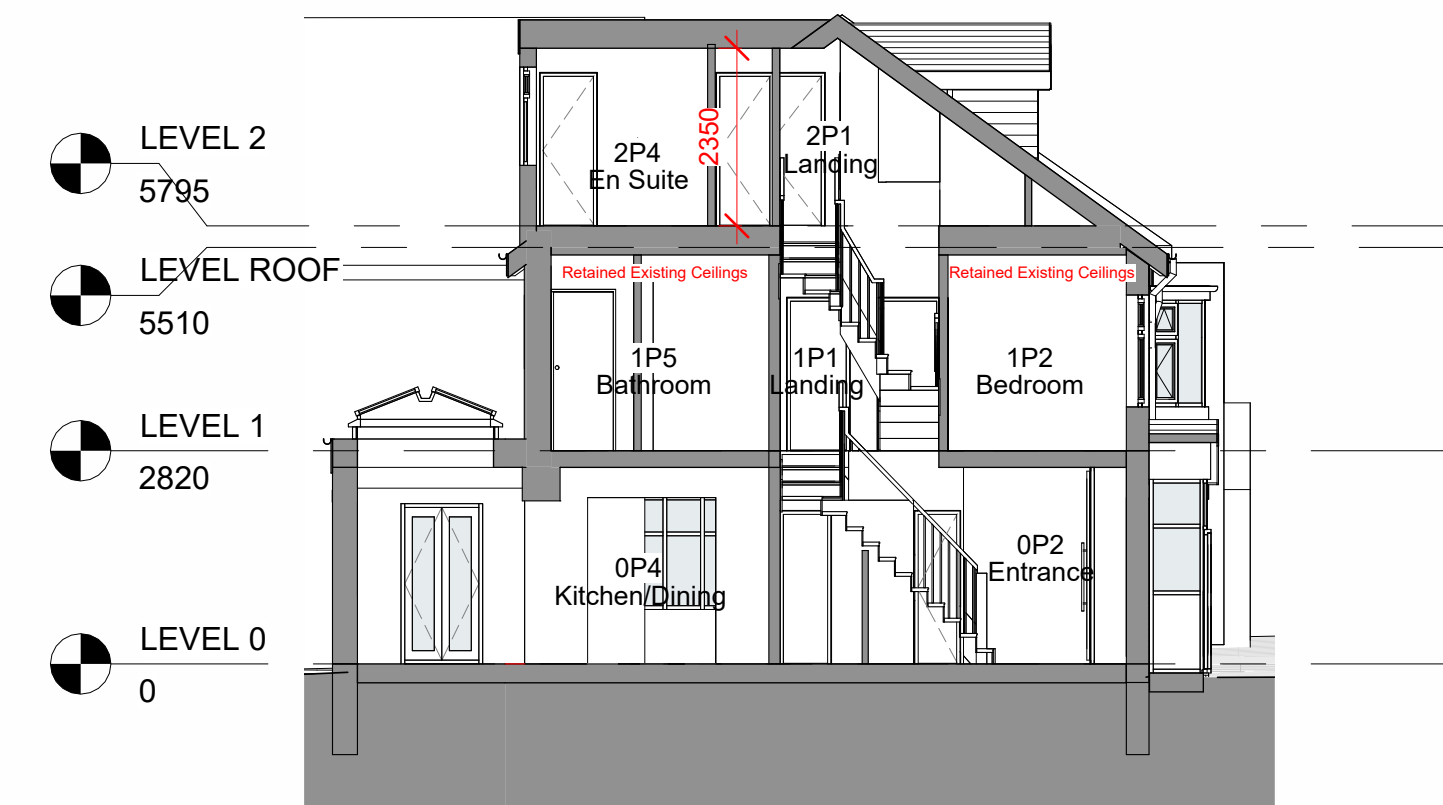

8 Section - Proposed
1 : 100



4 Front - Proposed
1 : 100




5 Left Side - Proposed
1 : 100



6 Rear - Proposed
1 : 100



7 Right Side - Proposed
1 : 100

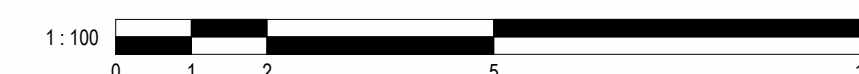

1	Planning	03/12/2025	CB
No.	Description	Date	Initial

PROJECT	3 Ravensway
---------	-------------

TITLE	Proposed Plans and Elevations
-------	-------------------------------

STATUS	DESIGN
--------	--------

DRAWN BY	DATE	SCALE (@ A1)
CB	28/11/2025	As indicated

PROJECT NUMBER	DRAWING NUMBER	REV
GSS25148.1	003	1

GOLD SKETCH		
S T U D I O		
www.goldsketch.co.uk	info@goldsketch.co.uk	0161 792 9595

NOTES:
© COPYRIGHT - ALL RIGHTS RESERVED.
THIS DRAWING SHALL NOT BE REPRODUCED WITHOUT PRIOR WRITTEN CONSENT.
DRAWING TO BE USED FOR THE STATUS INDICATED ONLY.
ALL DIMENSIONS AND SETTING OUT SHALL BE CHECKED AND CONFIRMED ON SITE. ANY DISCREPANCIES TO BE REPORTED TO THE
ARCHITECT IMMEDIATELY. THE CLIENT SHALL BE RESPONSIBLE FOR THE ACCURACY OF THE INFORMATION PROVIDED.
LEGISLATION RELEVANT CODES OF PRACTICE AND BRITISH STANDARDS. ALL DIMENSIONS ON THIS DRAWING ARE IN MILLIMETRES UNLESS
OTHERWISE STATED.