1. Front - Proposed
1 : 100

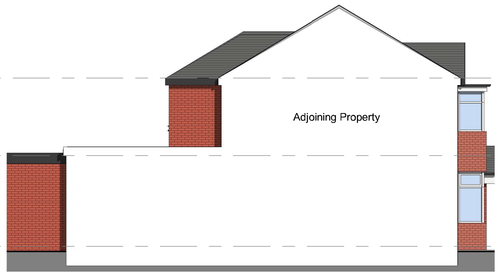

2. Left Side - Proposed
1 : 100

3. Rear - Proposed
1 : 100

4. Right Side - Proposed
1 : 100

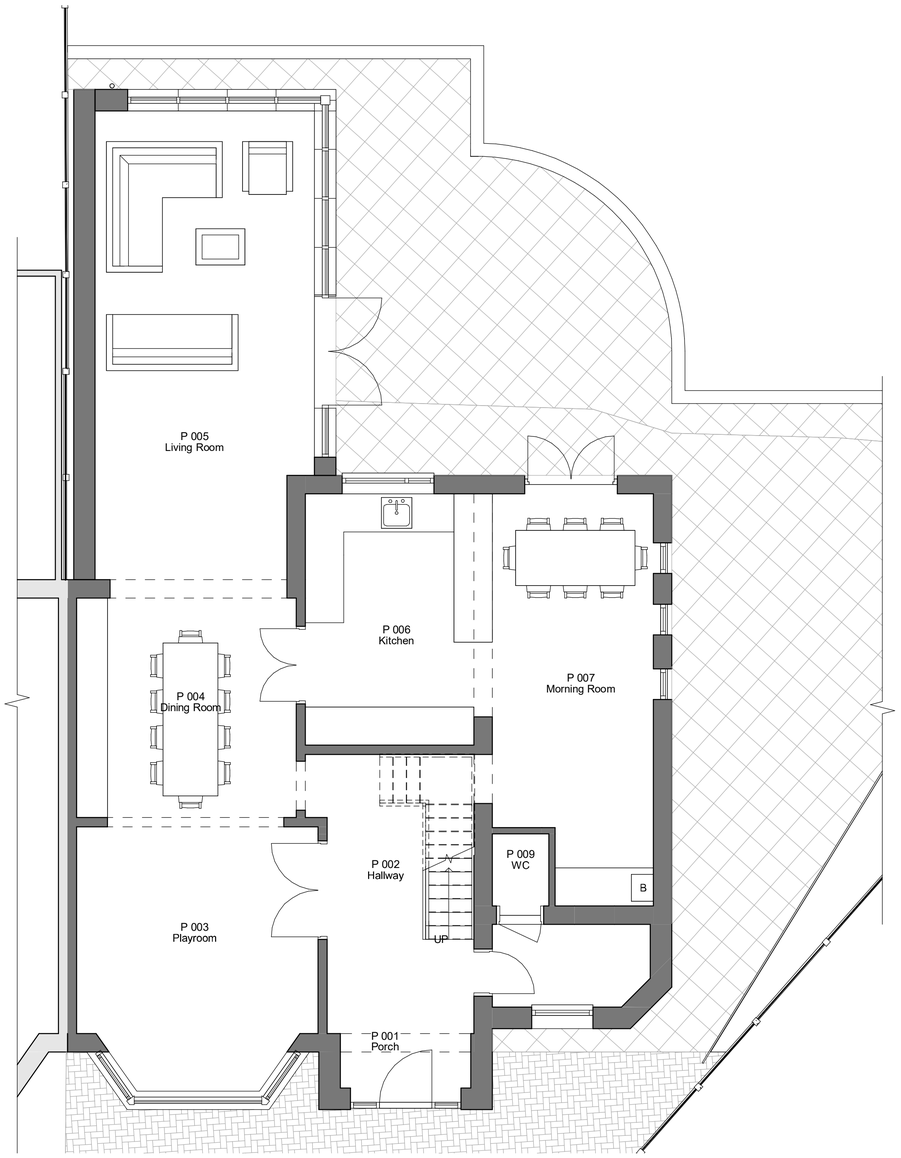

5. Level 0 - Proposed
1 : 50

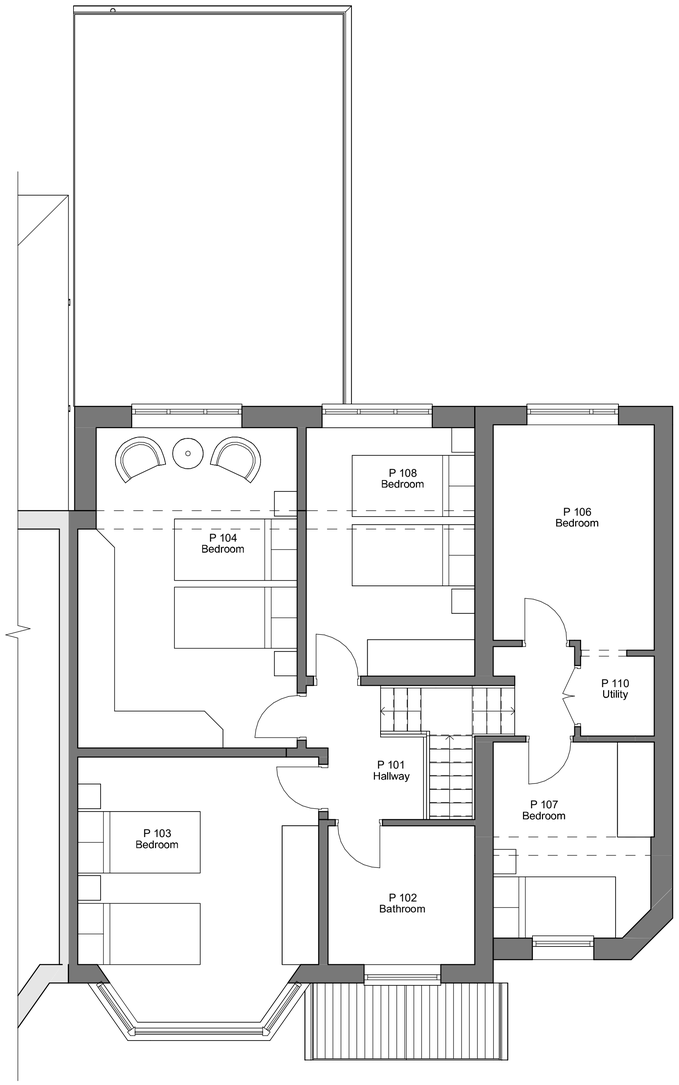

6. Level 1 - Proposed
1 : 50

0.5 0 0.5 1 1.5 2 2.5
SCALE 1:50 m

REV	DESCRIPTION	BY	DATE
6	Window / door amendment	ER	25-09-24
5	Plan amendments	ER	24-09-24
4	Plan amendments	ER	23-09-24
3	First floor extension	ER	05-07-24
2	Bin extension	ER	10-03-23
1	Widen extension	ER	14-12-23

RADNOR ARCHITECTURE
PLANNING & DESIGN
office@radnorarchitecture.co.uk

PROJECT
6 Holmfield Avenue

PROJECT NO.	RA24016
CLIENT	M Hibbert
DATE	29 NOV 2023
DRAWN BY	ER
TITLE	Proposed Plans and Elevations
SHEET NO.	003.
REV.	6
SCALE @ A1	As indicated

NOTES

©COPYRIGHT - ALL RIGHTS RESERVED. NO PART OF THIS PUBLICATION MAY BE REPRODUCED OR TRANSMITTED IN ANY FORM OR BY ANY MEANS WITHOUT PERMISSION FROM THE DESIGNER. ALL DIMENSIONS ARE SETTING OUT ARE TO BE CHECKED AND CONFIRMED ON SITE BEFORE COMMENCEMENT OF WORK. ANY VARIATION IS TO BE REPORTED TO THE DESIGNER PRIOR TO THE COMMENCEMENT OF ANY WORK. ALL WORK AND MATERIALS TO BE IN ACCORDANCE WITH CURRENT BUILDING REGULATIONS, BRITISH STANDARDS AND CODES OF GOOD BUILDING STANDARDS. ALL DIMENSIONS ON THIS DRAWING ARE IN MILLIMETRES UNLESS STATED OTHERWISE.