


# Location Plan

Site Address: 17, Tiverton Close, Radcliffe, M26 3UJ

Date Produced: 31-Oct-2024

Scale: 1:1250 @A4

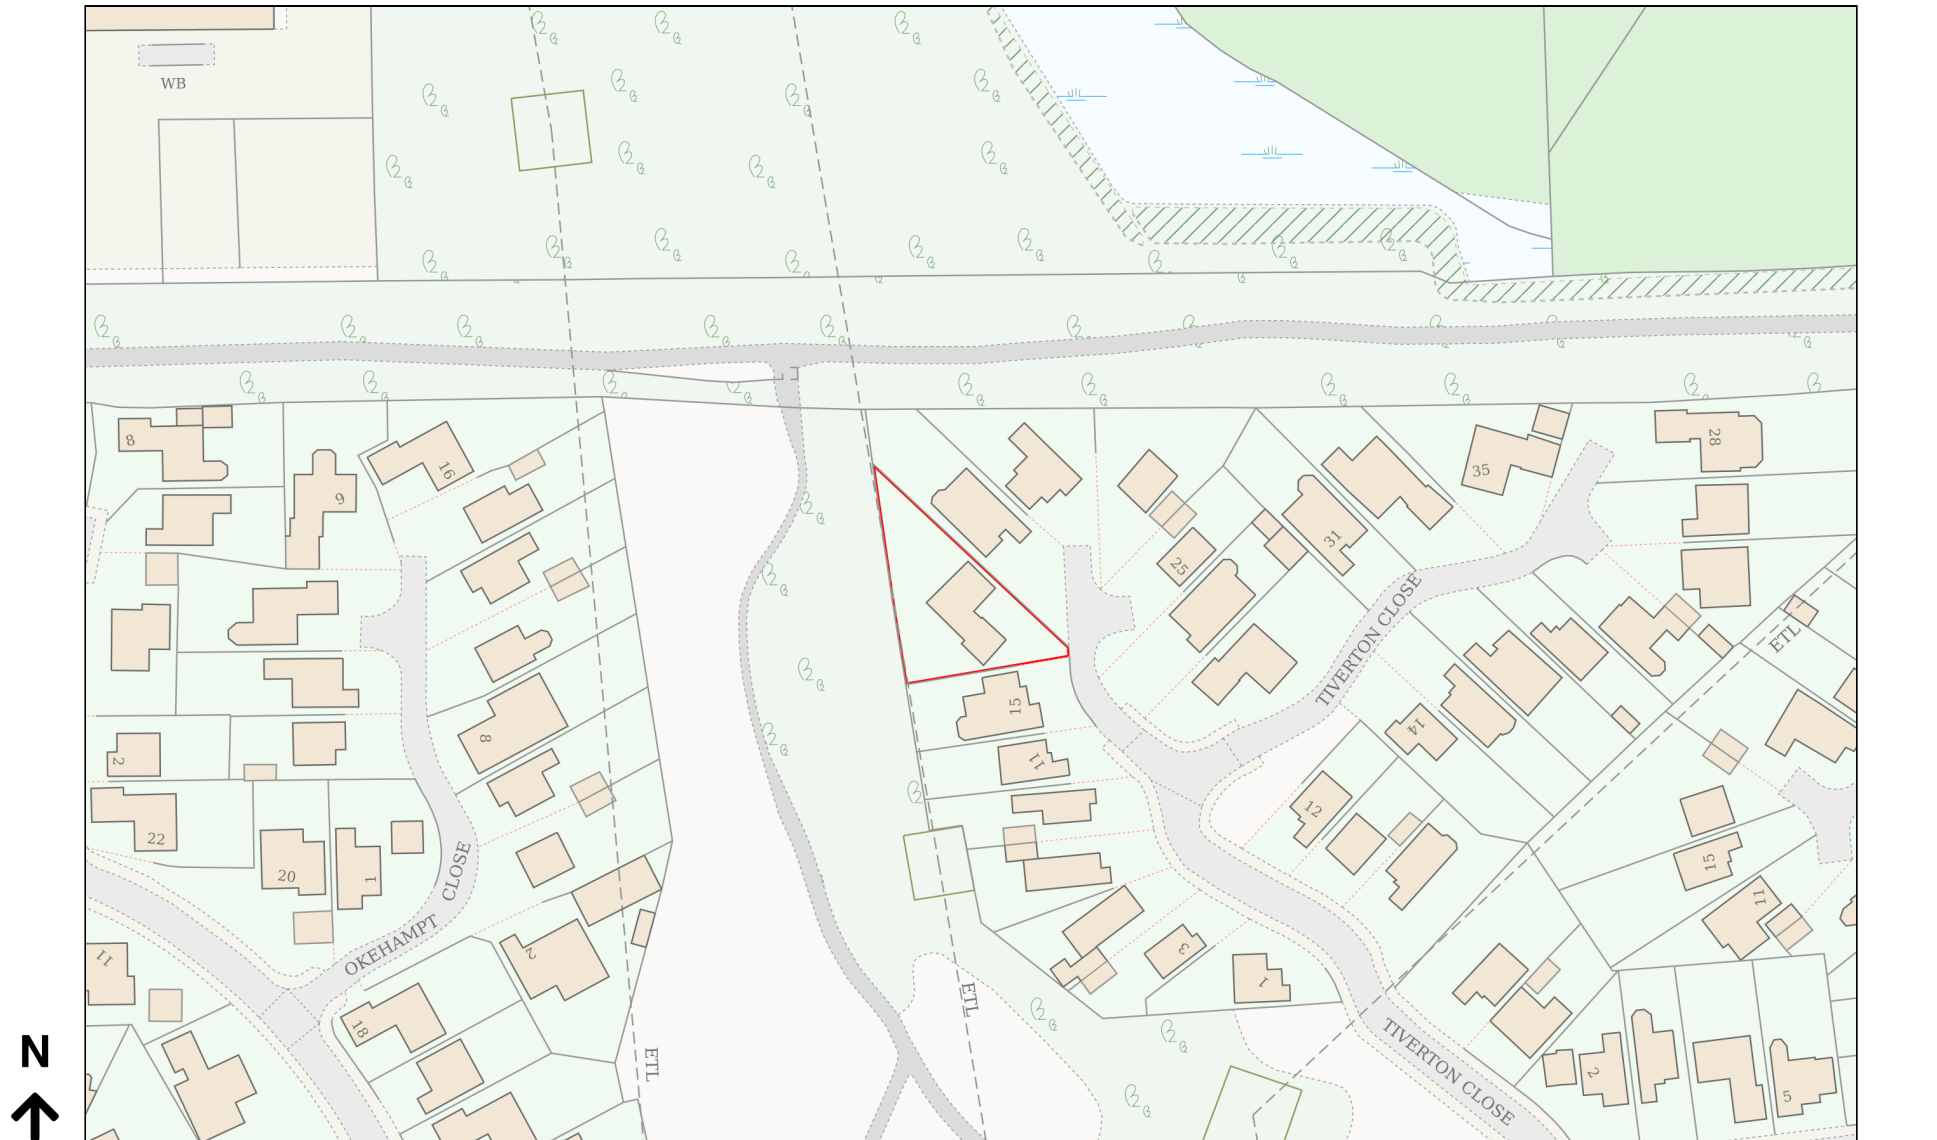

Planning Portal Reference: PP-13530120v1