


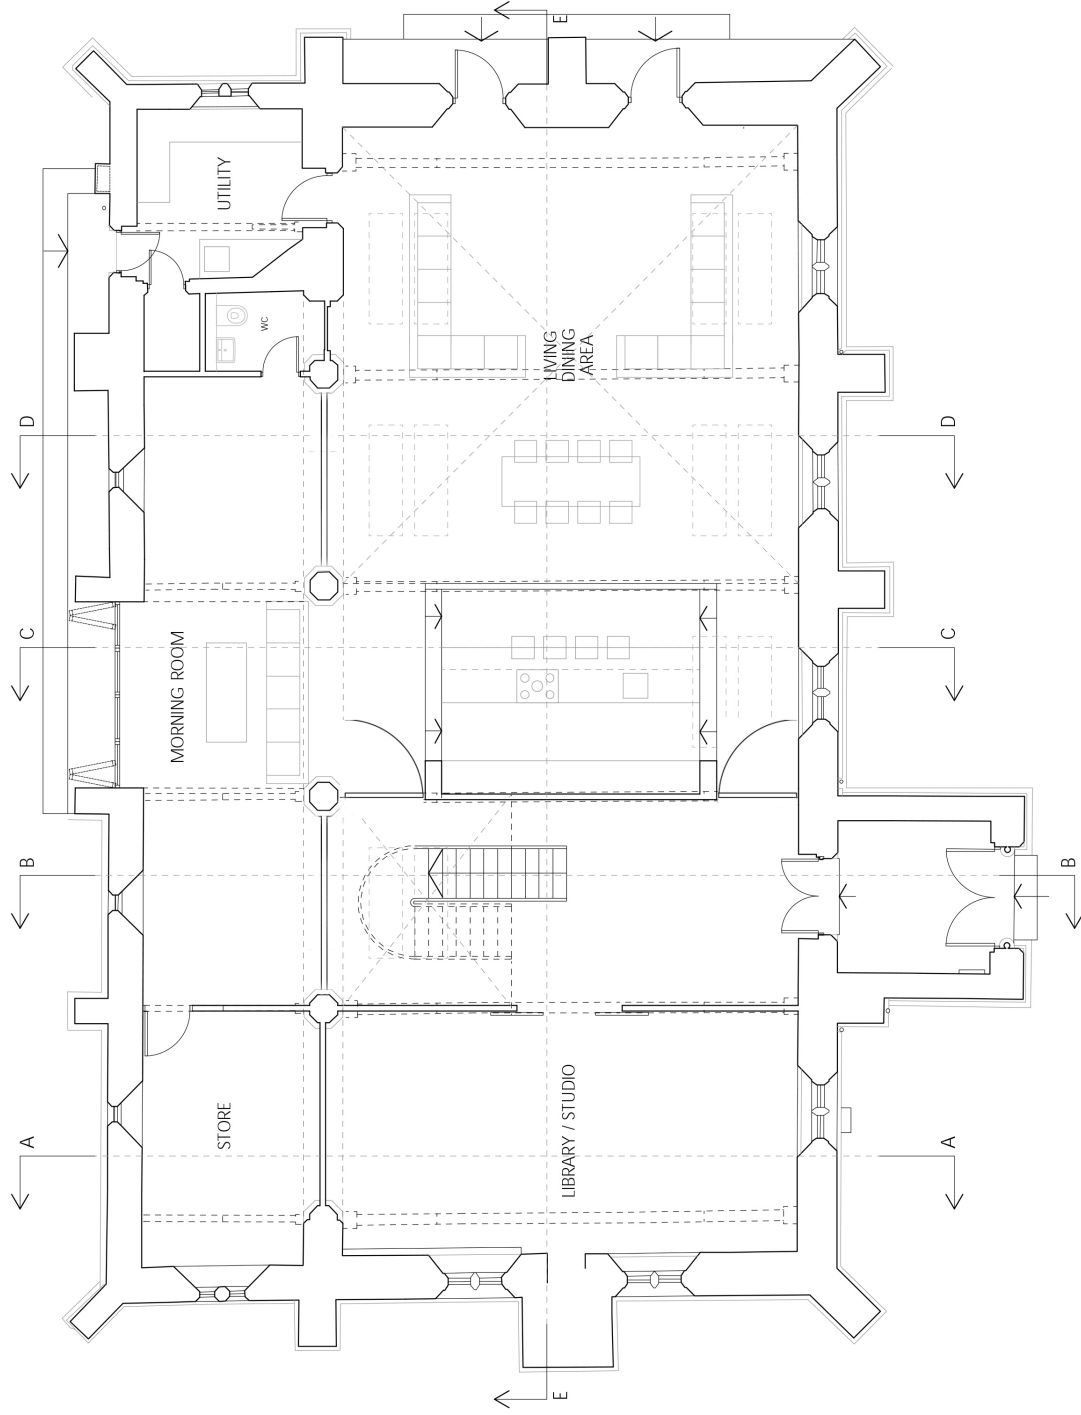

Jonathan Davidson Architects
Architects / Interior Designers
47 Hillier Street
MANCHESTER
M1 2EP
t 0161 711 0835
e jonathan@jonathandavidsonarchitects.com
j.davidson@jonathandavidsonarchitects.com

Client: Mr D Aparenting
Project: **St John in the Wilderness**
Whalley Rd, Shuttleworth
Scale & Date: 1:100 @ A3 Sept 2021

Document:
Status:
Planning Drawing
Proposed Ground Floor Plan
For Information

Rev No: 367
PD
0006
D

Rev D - 04/22 - Rooflights amended
Rev C - 03/22 - Rooflights amended
Rev B - 02/22 - Section EE added
Rev A - 01/22 - Stud positions adjusted