


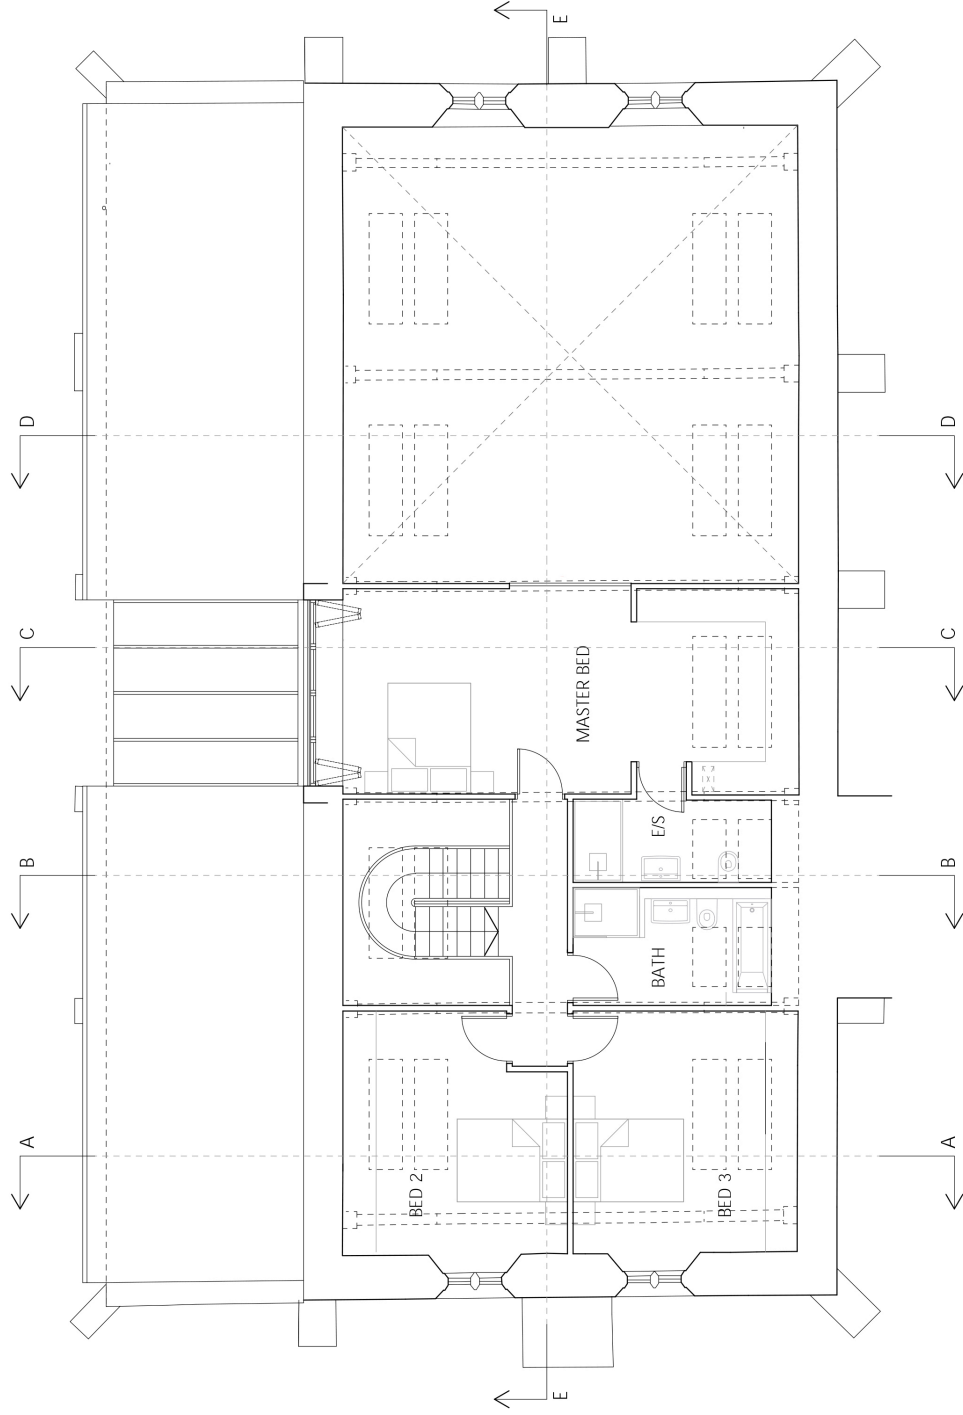

Jonathan Davidson Architects
Architects / Planning & Interior Design
47 Hillier Street
MANCHESTER
M1 2EP
t 0161 711 0835
e info@jondavidsonarchitects.com
www.jondavidsonarchitects.com

Client: Mr D Aparenting
Project: **St John in the Wilderness**
Whalley Rd, Shuttleworth
Scale & Date: 1:100 @ A3 Sept 2021

Document: **Planning Drawing**
Proposed Mezzanine Plan
For Information
Status:

Rev No	367	PD	0007	D
--------	-----	----	------	---

Rev D - 04/22 - Rooflights amended
Rev C - 03/22 - Rooflights amended, roof
glazing added
Rev B - 02/22 - Rooflights amended,
section EE added
Rev A - 01/22 - Stud positions adjusted, dormer
added, dormer door added, Bed 1 enlarged,
bath/suite layout amended