

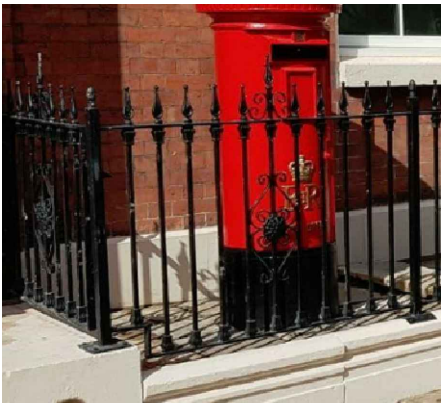
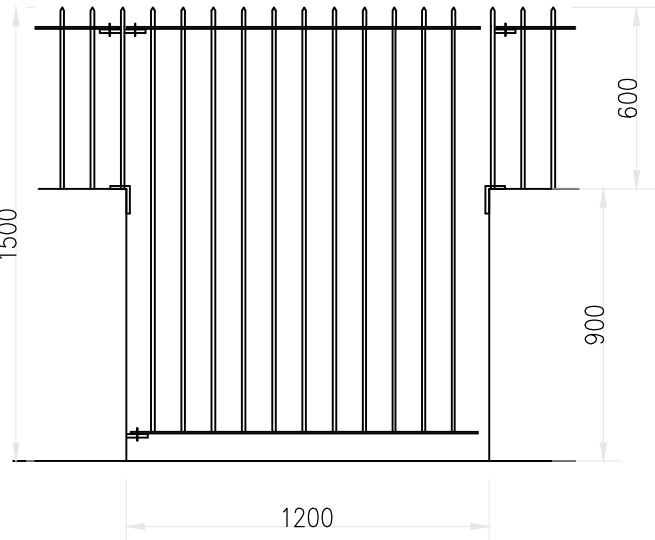


VERTICAL BAR STEEL ORNATE GATE 1500 MM HIGH
ELEVATION

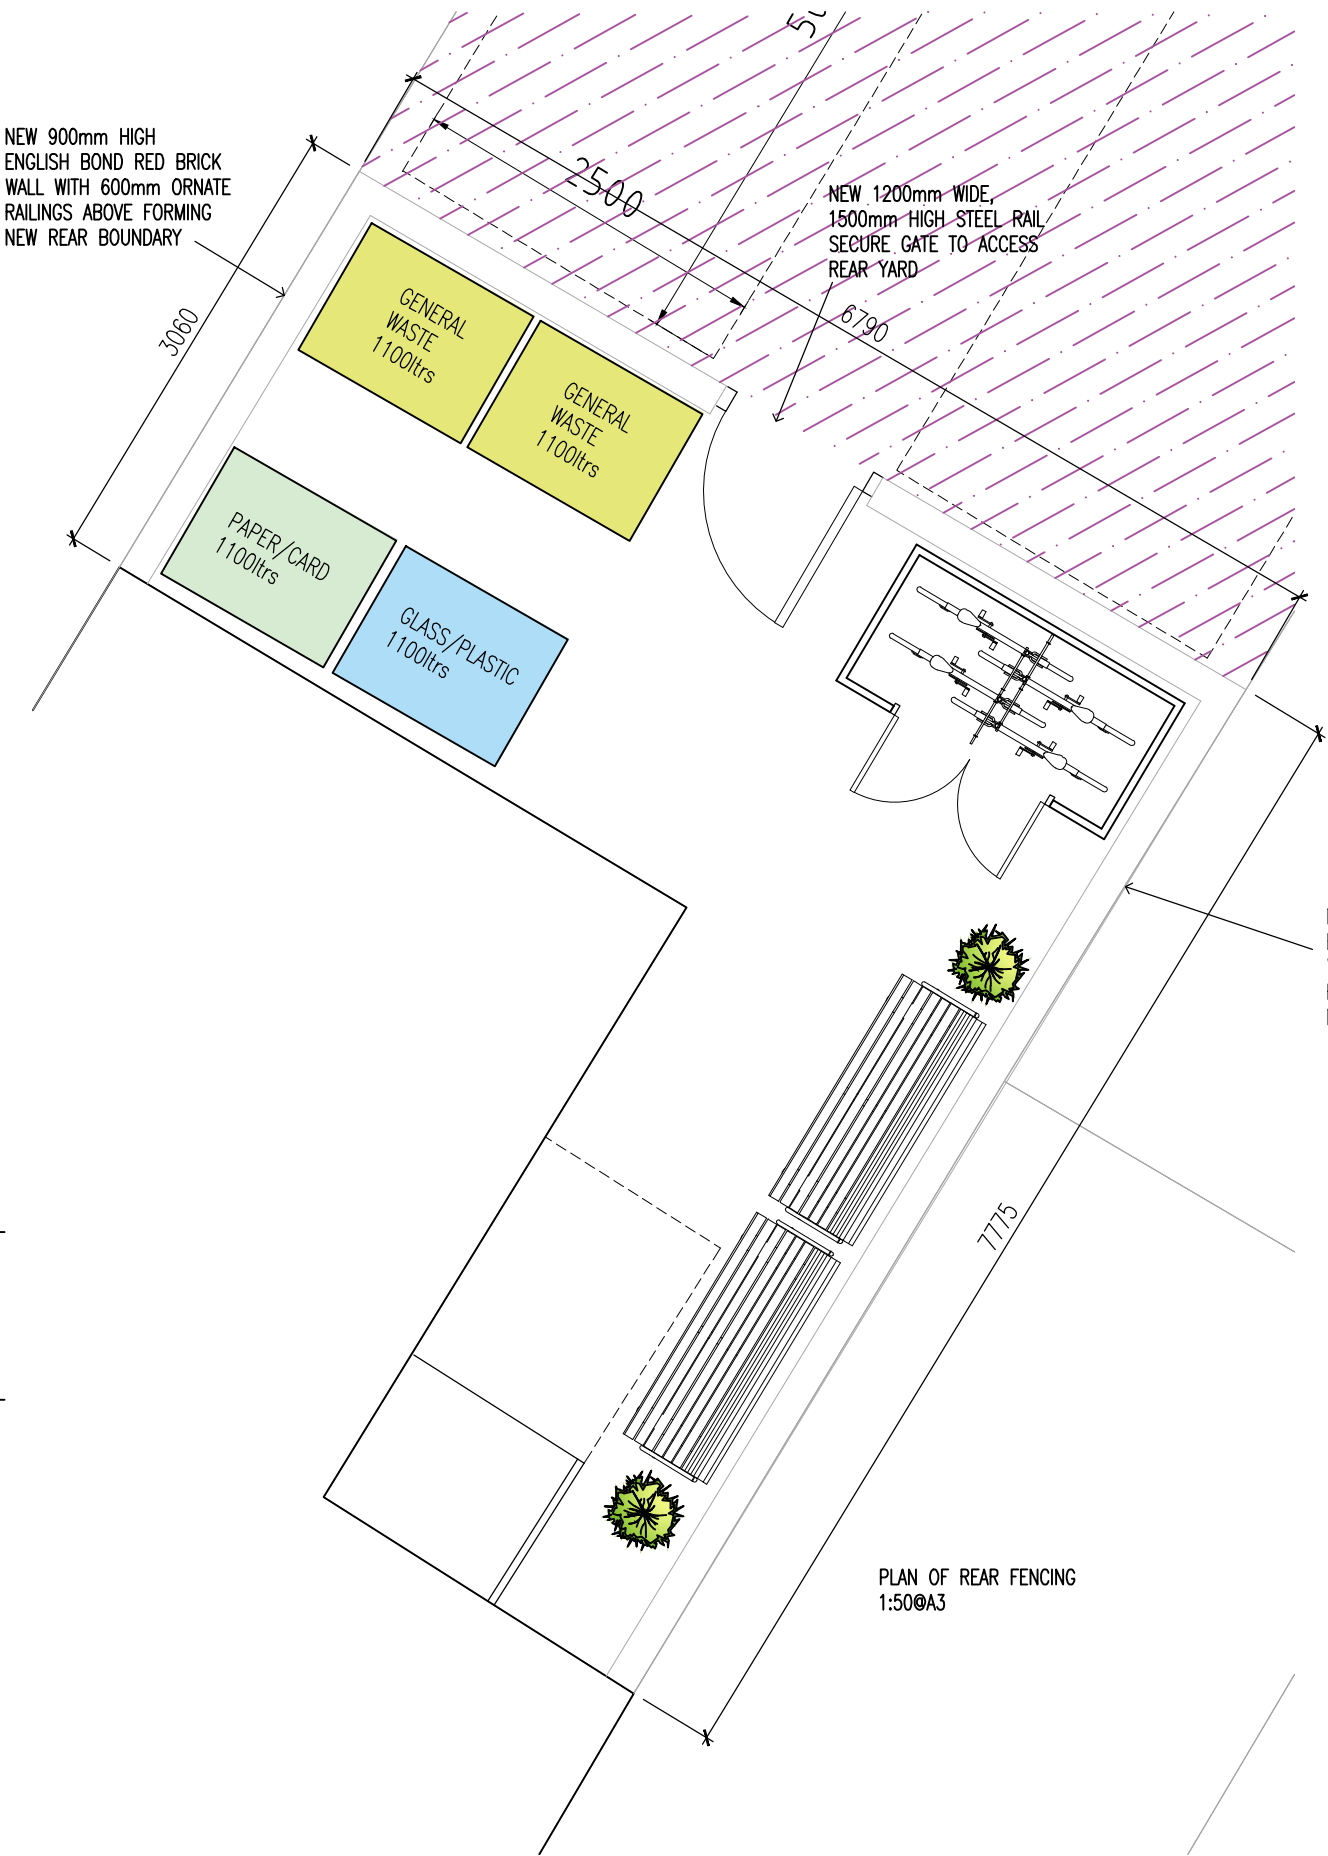

ORNATE RAILING DESIGN

215 MM BRICK WALL 1.5 M HIGH

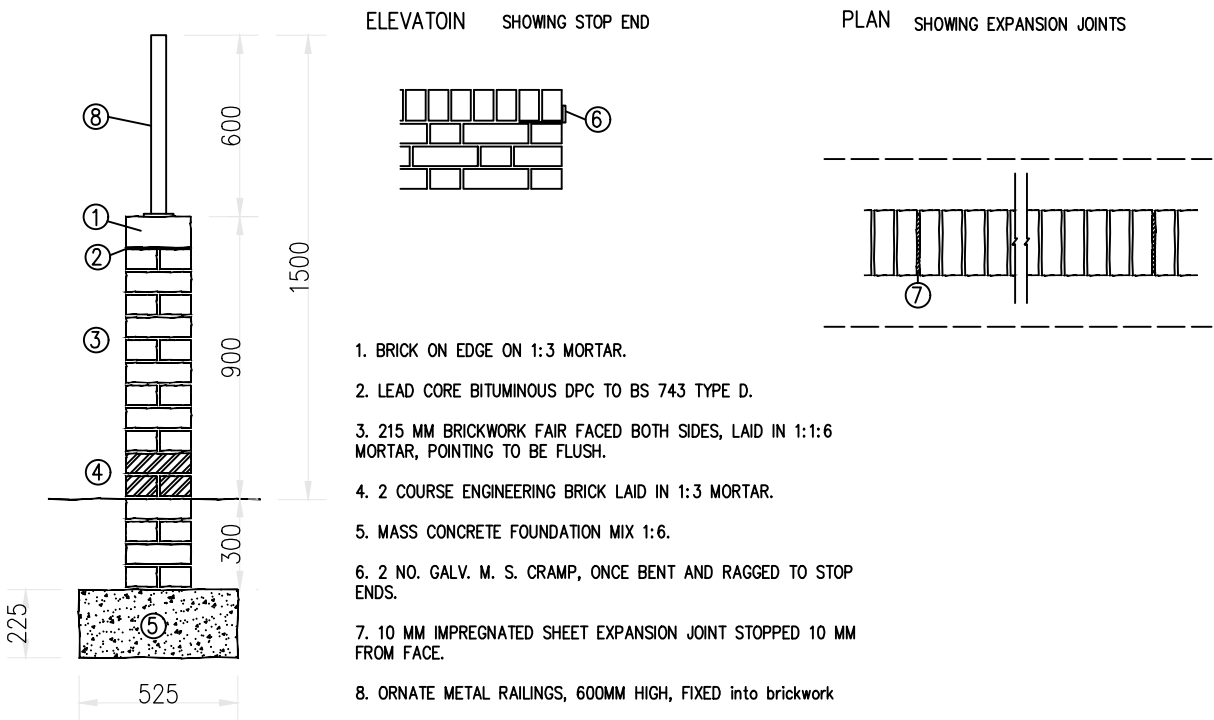

NEW 900mm HIGH
ENGLISH BOND RED BRICK
WALL WITH 600mm ORNATE
RAILINGS ABOVE FORMING
NEW REAR BOUNDARY

PLAN OF REAR FENCING
1:50@A3

Rev	Amendments	Date	Ints
C2	Amendments to rear boundary	22.02.25	MG
C1	Amendments in line with heritage statement	20.12.24	MG

Mark Gordon
Design + Associates

Project

8 TENTERDEN STREET
BURY, BL9 0EG

Drawing Title

PROPOSED LAYOUTS
REAR BOUNDARY WALL

Drawn	MG	Checked	—
Date	SEP 2024	Scale	A3 1 : 100
Drawing No.	8TS/205/PL	Rev.	C2