
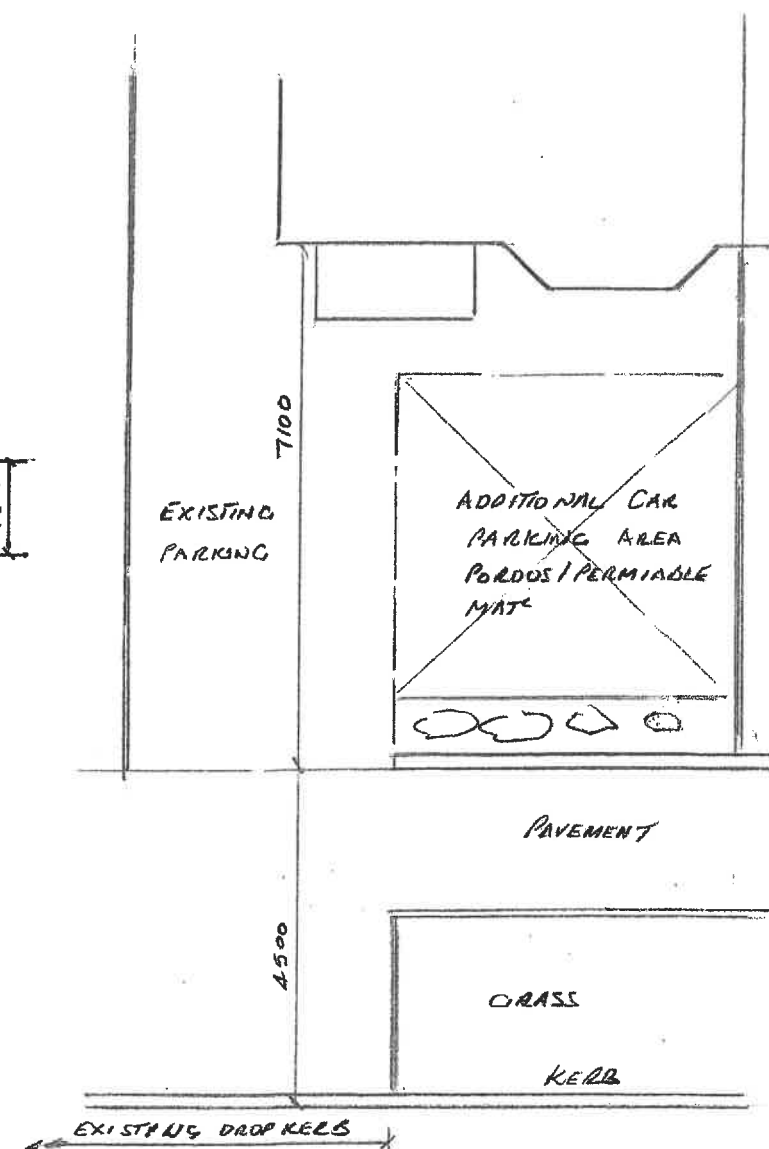
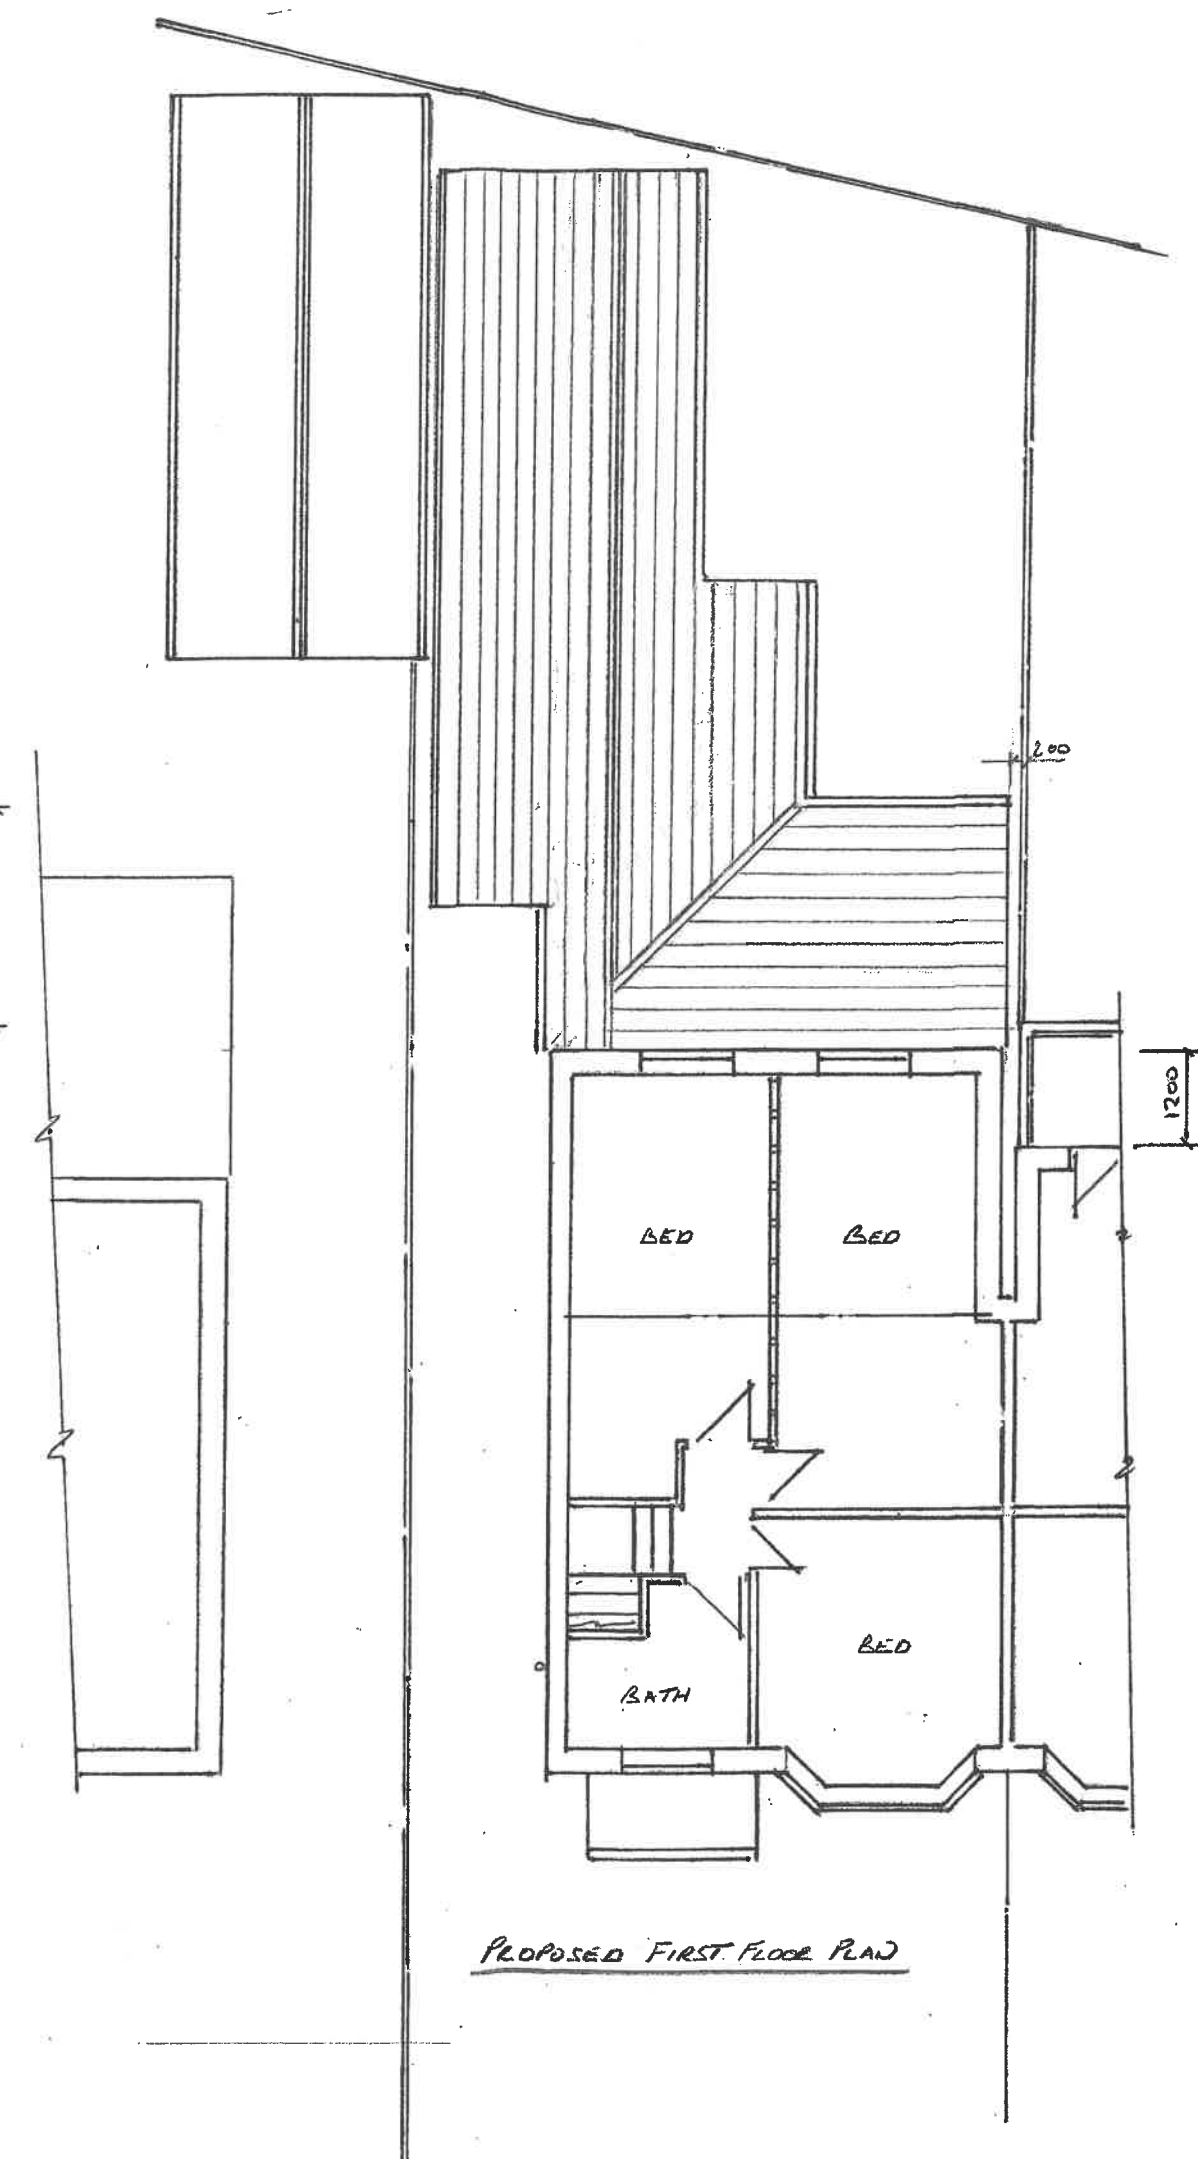


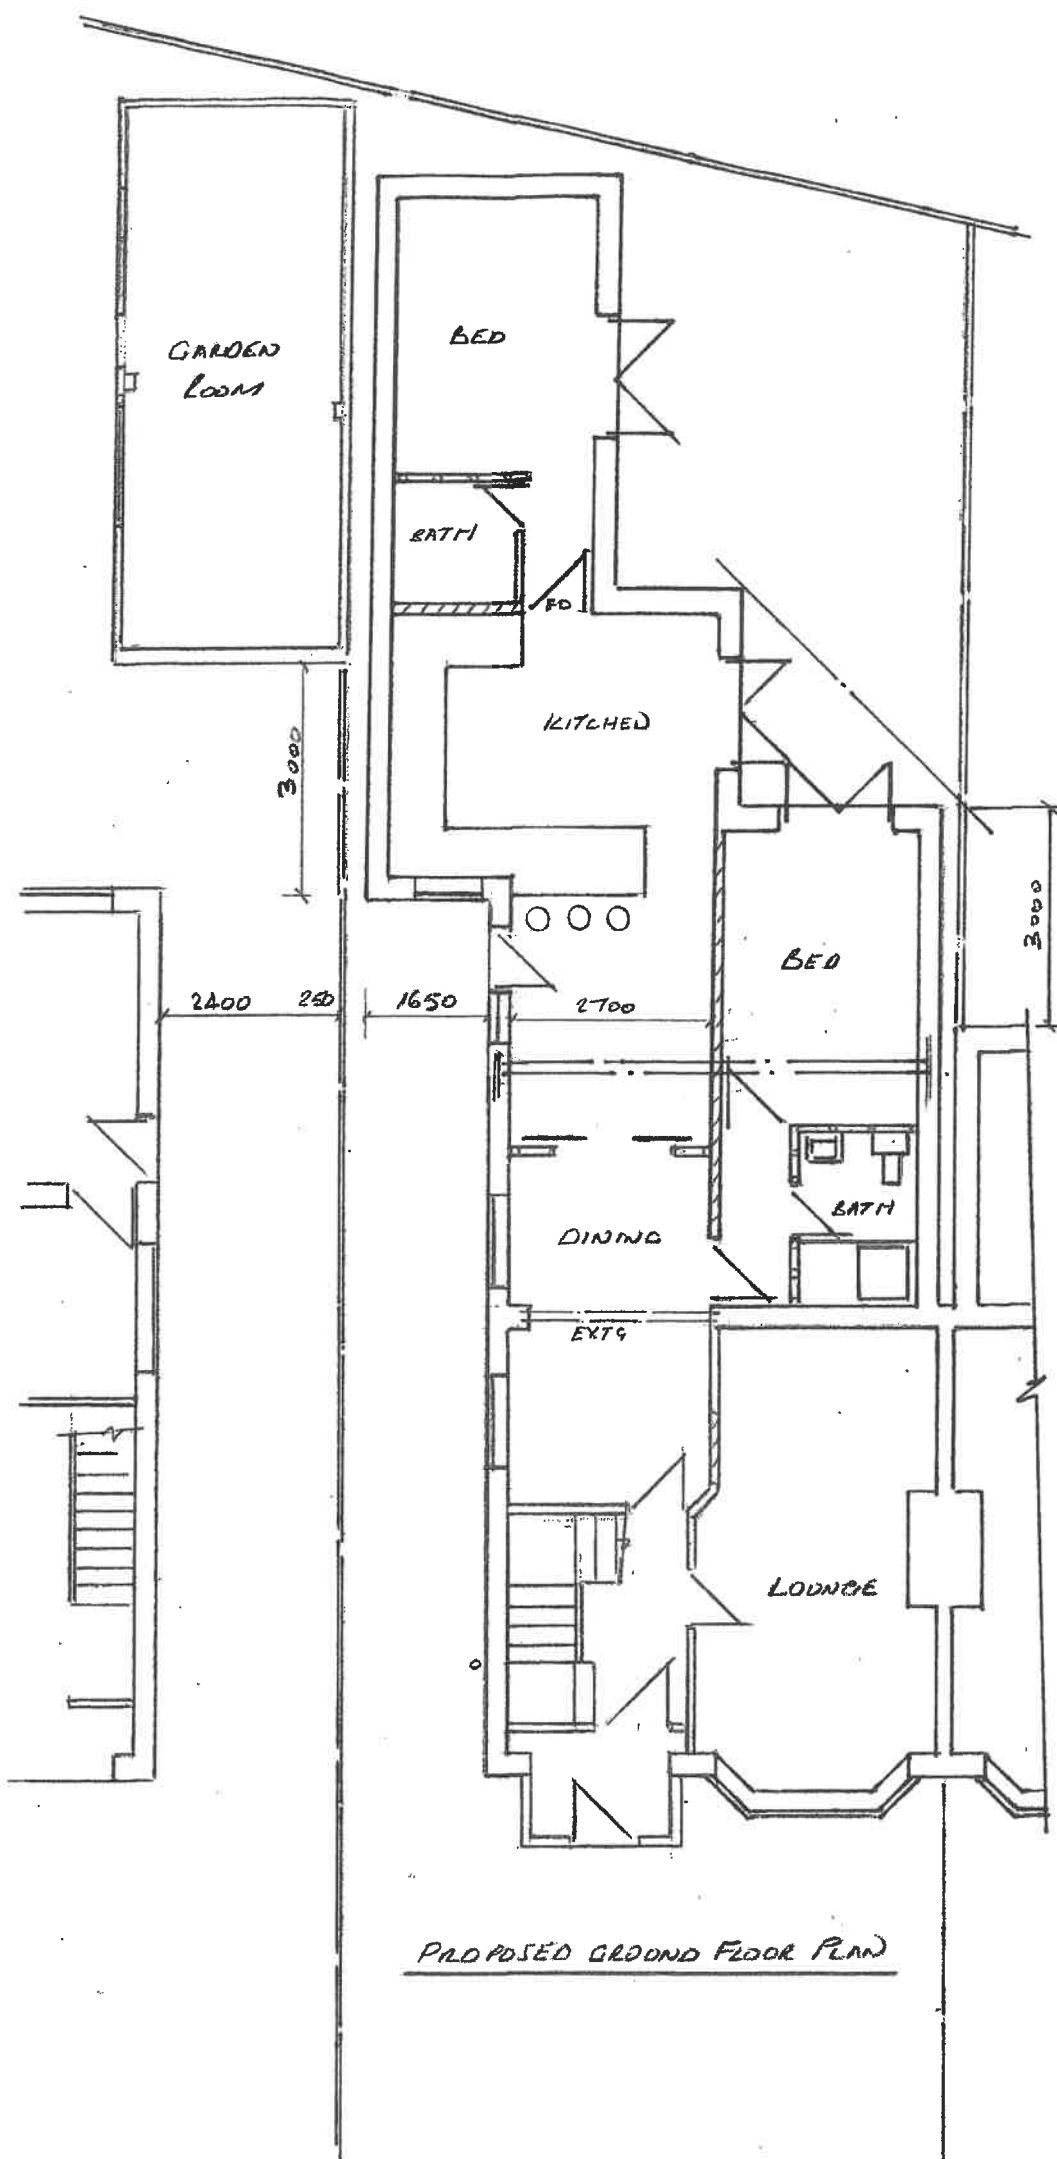

**Thompson Designs**  
 Tel 0161 705 1458 Mob 07884 318634

Sheet 4  
 Proposed Plans  
 134 Parkhills Road  
 Bury BL9 9AW  
 Scale 1:100 @ A3 Date March 2023