


THE BUILDER MUST CHECK THE SITE AND THE APPROVED DRAWINGS BEFORE COMMENCING THE WORKS AND MUST TAKE ANY WORKING MEASUREMENTS AS NECESSARY. ANY DISCREPANCY IN THE DRAWING MUST BE REPORTED TO THE CLIENT .

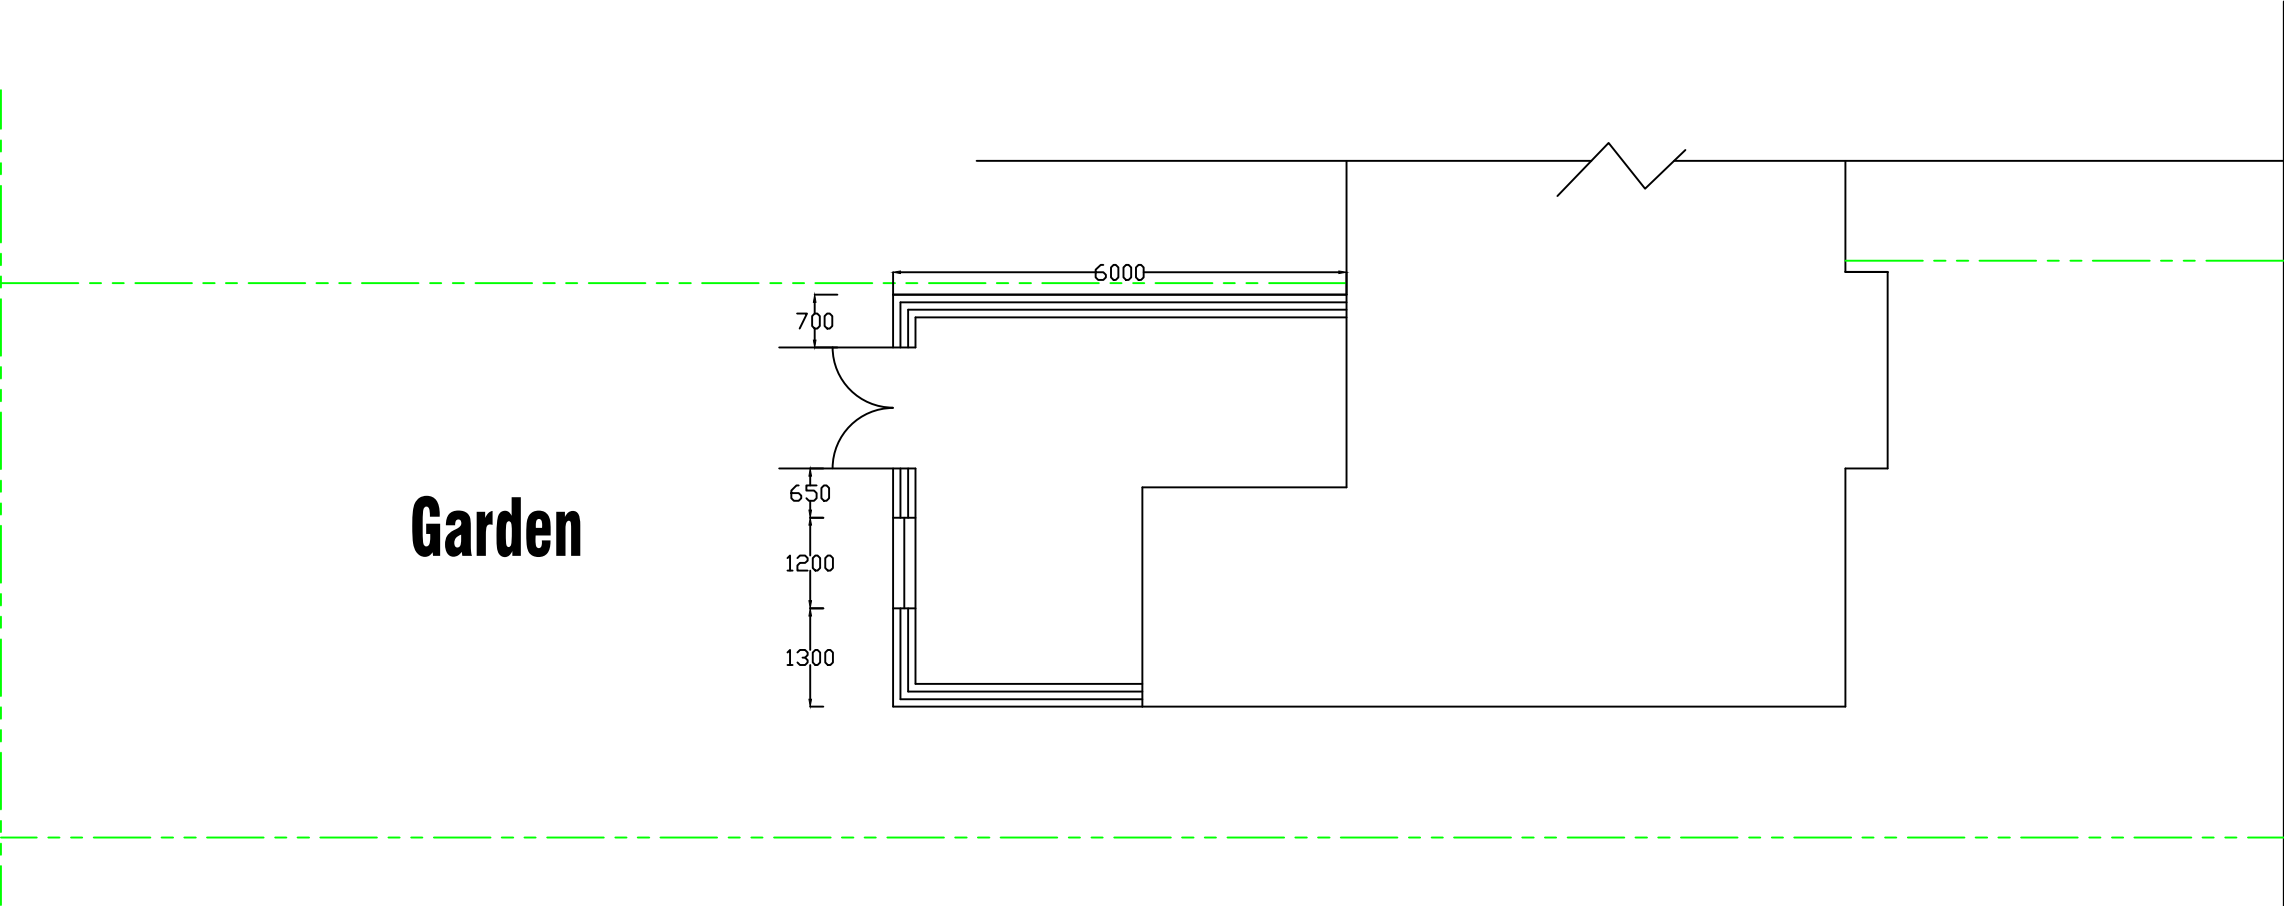

Proposed Site Layout Plan

H S H

Engineering Design Services

428 Cheetham Hill Road Cheetham Manchester

M8 9LE, UK 01617956385,07940197 333

project title	Proposed ground floor extension to create an additional living space.		
client	Mr Shiraz Kassam		
dwg. title	Proposed Layout Plan		
dwg.no.	sheet no.	scale.	job no.
05		1:100 @ A3	
12 Newington Avenue Prestwich M8 4LT			
drawn by.	checked by.	approved by.	date
TZ			July 2021