



1. Front - Existing

1:100



2. Left Side - Existing

1:100




3. Rear - Existing

1:100




4. Right Side - Existing

1:100

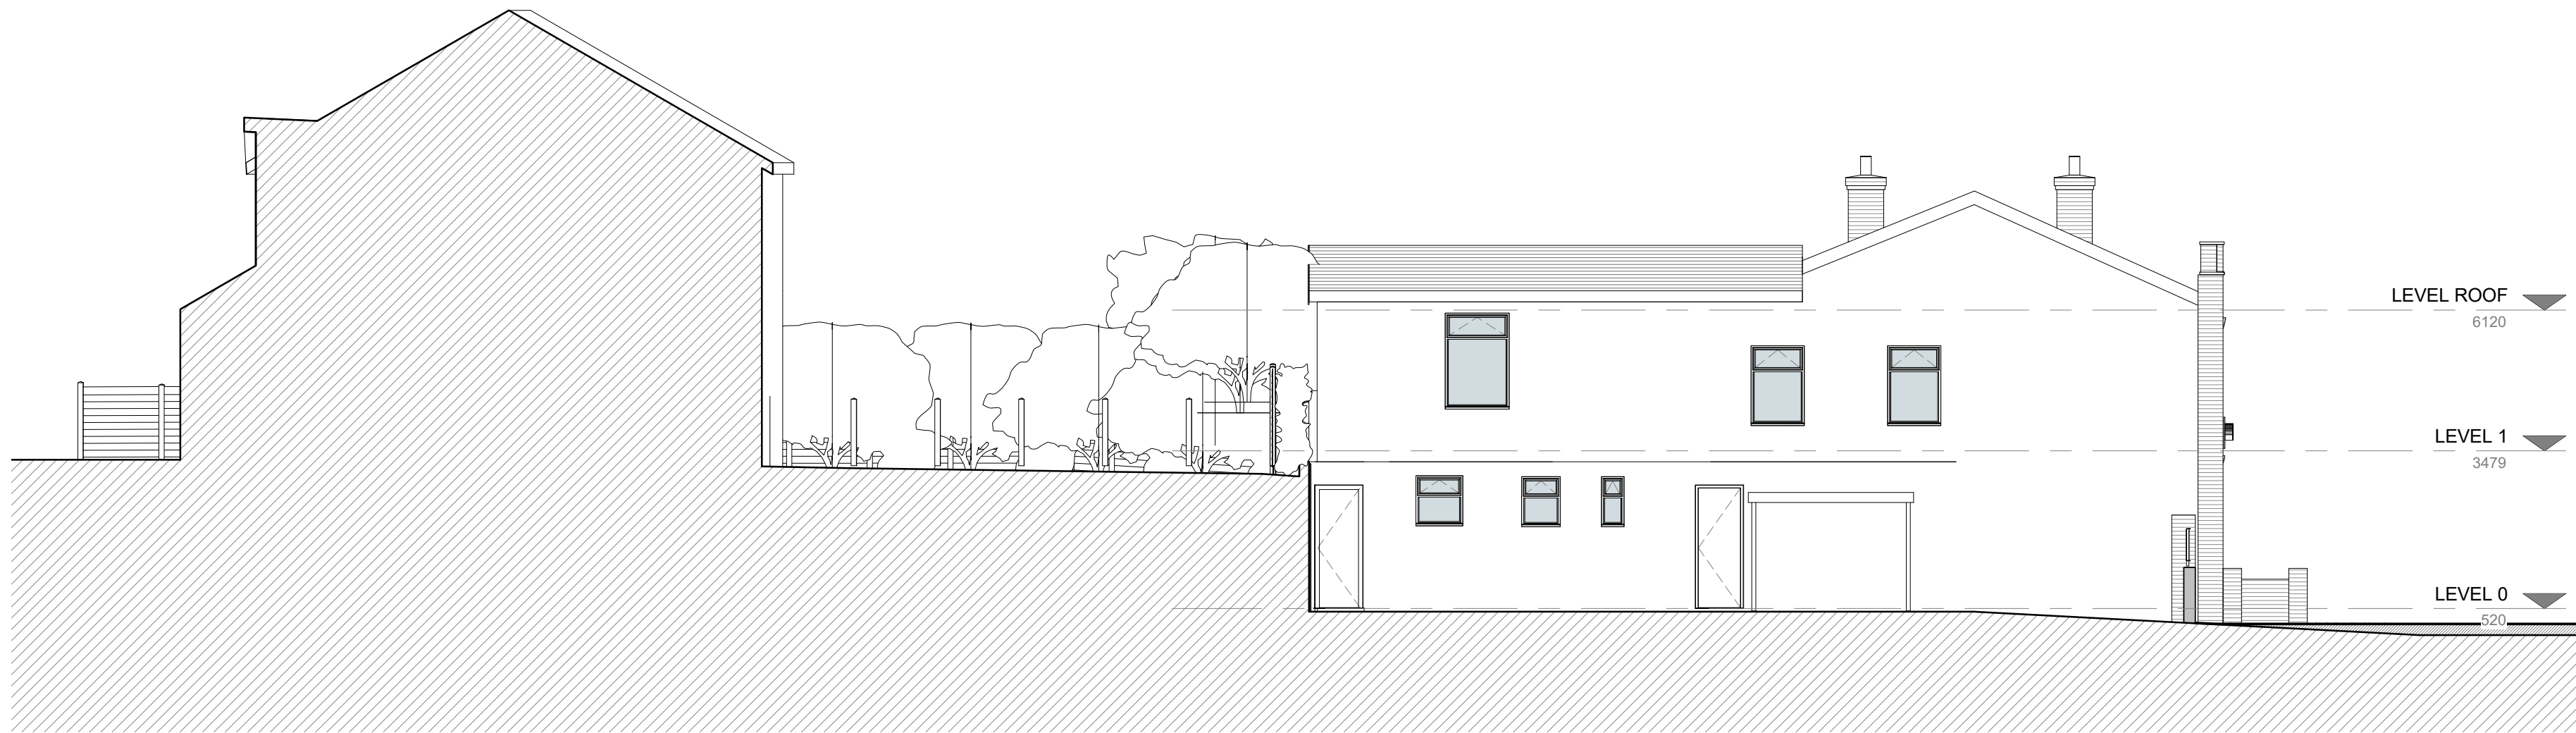

5. Section AA - Existing

1:100

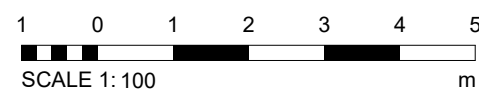

|   |                                  |             |          |
|---|----------------------------------|-------------|----------|
| 1 Planning Annotations   |                                  | SA 11/05/21 |          |
| REV   | DESCRIPTION                      | DATE        | BY       |
| 1   | 136 Stand Lane                   | 8 Oct. 2020 | SA       |
| CLIENT   | Mr. Kajan Thayalan               |             |          |
| STATUS   | PLANNING                         |             |          |
| TITLE   | EXISTING GA ELEVATIONS & SECTION | PROJECT NO. | DA20070. |
|   |                                  | DRAWING NO. | 003.     |
|   |                                  | REV         | 1        |
| NOTES   |                                  |             |          |
| THIS DRAWING MUST NOT BE REPRODUCED WITHOUT PRIOR WRITTEN CONSENT. ALL DIMENSIONS AND MATERIALS TO BE CHECKED AND CONFIRMED BY THE ARCHITECT PRIOR TO CONSTRUCTION. ALL DIMENSIONS TO BE IN ACCORDANCE WITH CURRENT STATUTORY LEGISLATION RELEVANT CODES OF PRACTICE AND DESIGN STANDARDS. ALL DIMENSIONS ON THIS DRAWING ARE IN MILLIMETRES UNLESS OTHERWISE STATED. |                                  |             |          |

