



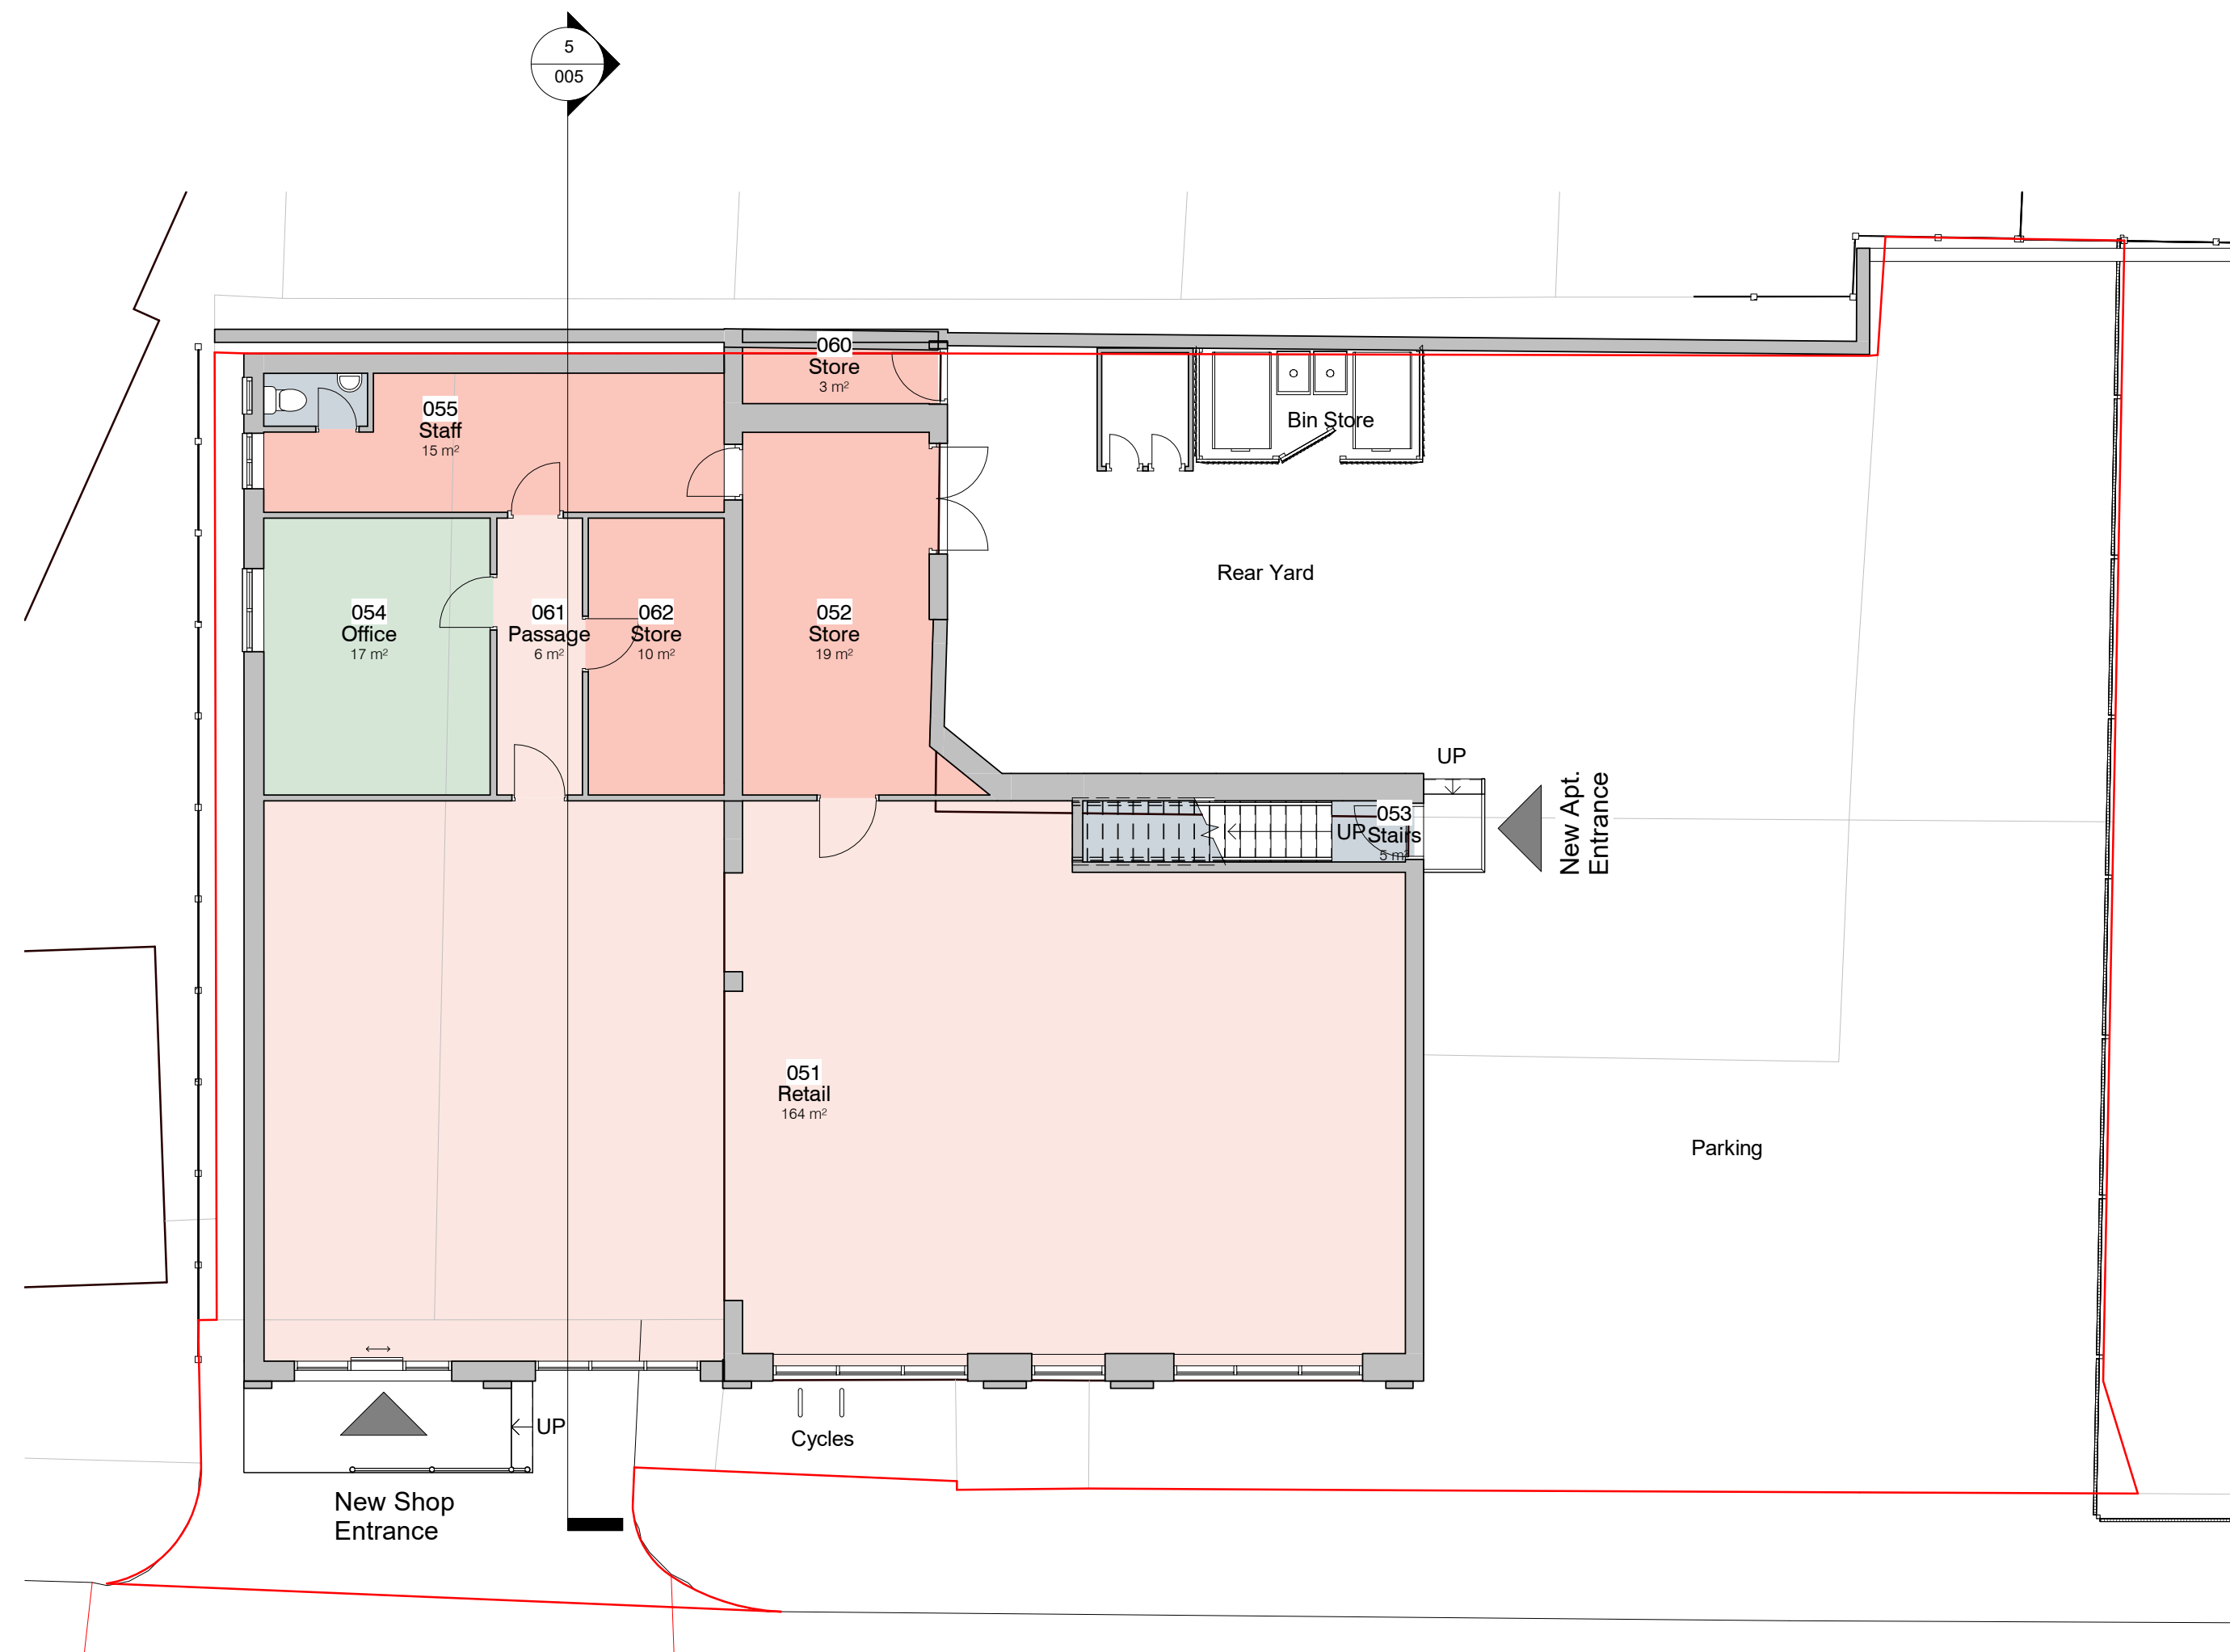

1. Level 0 - GA Proposed
1 : 100

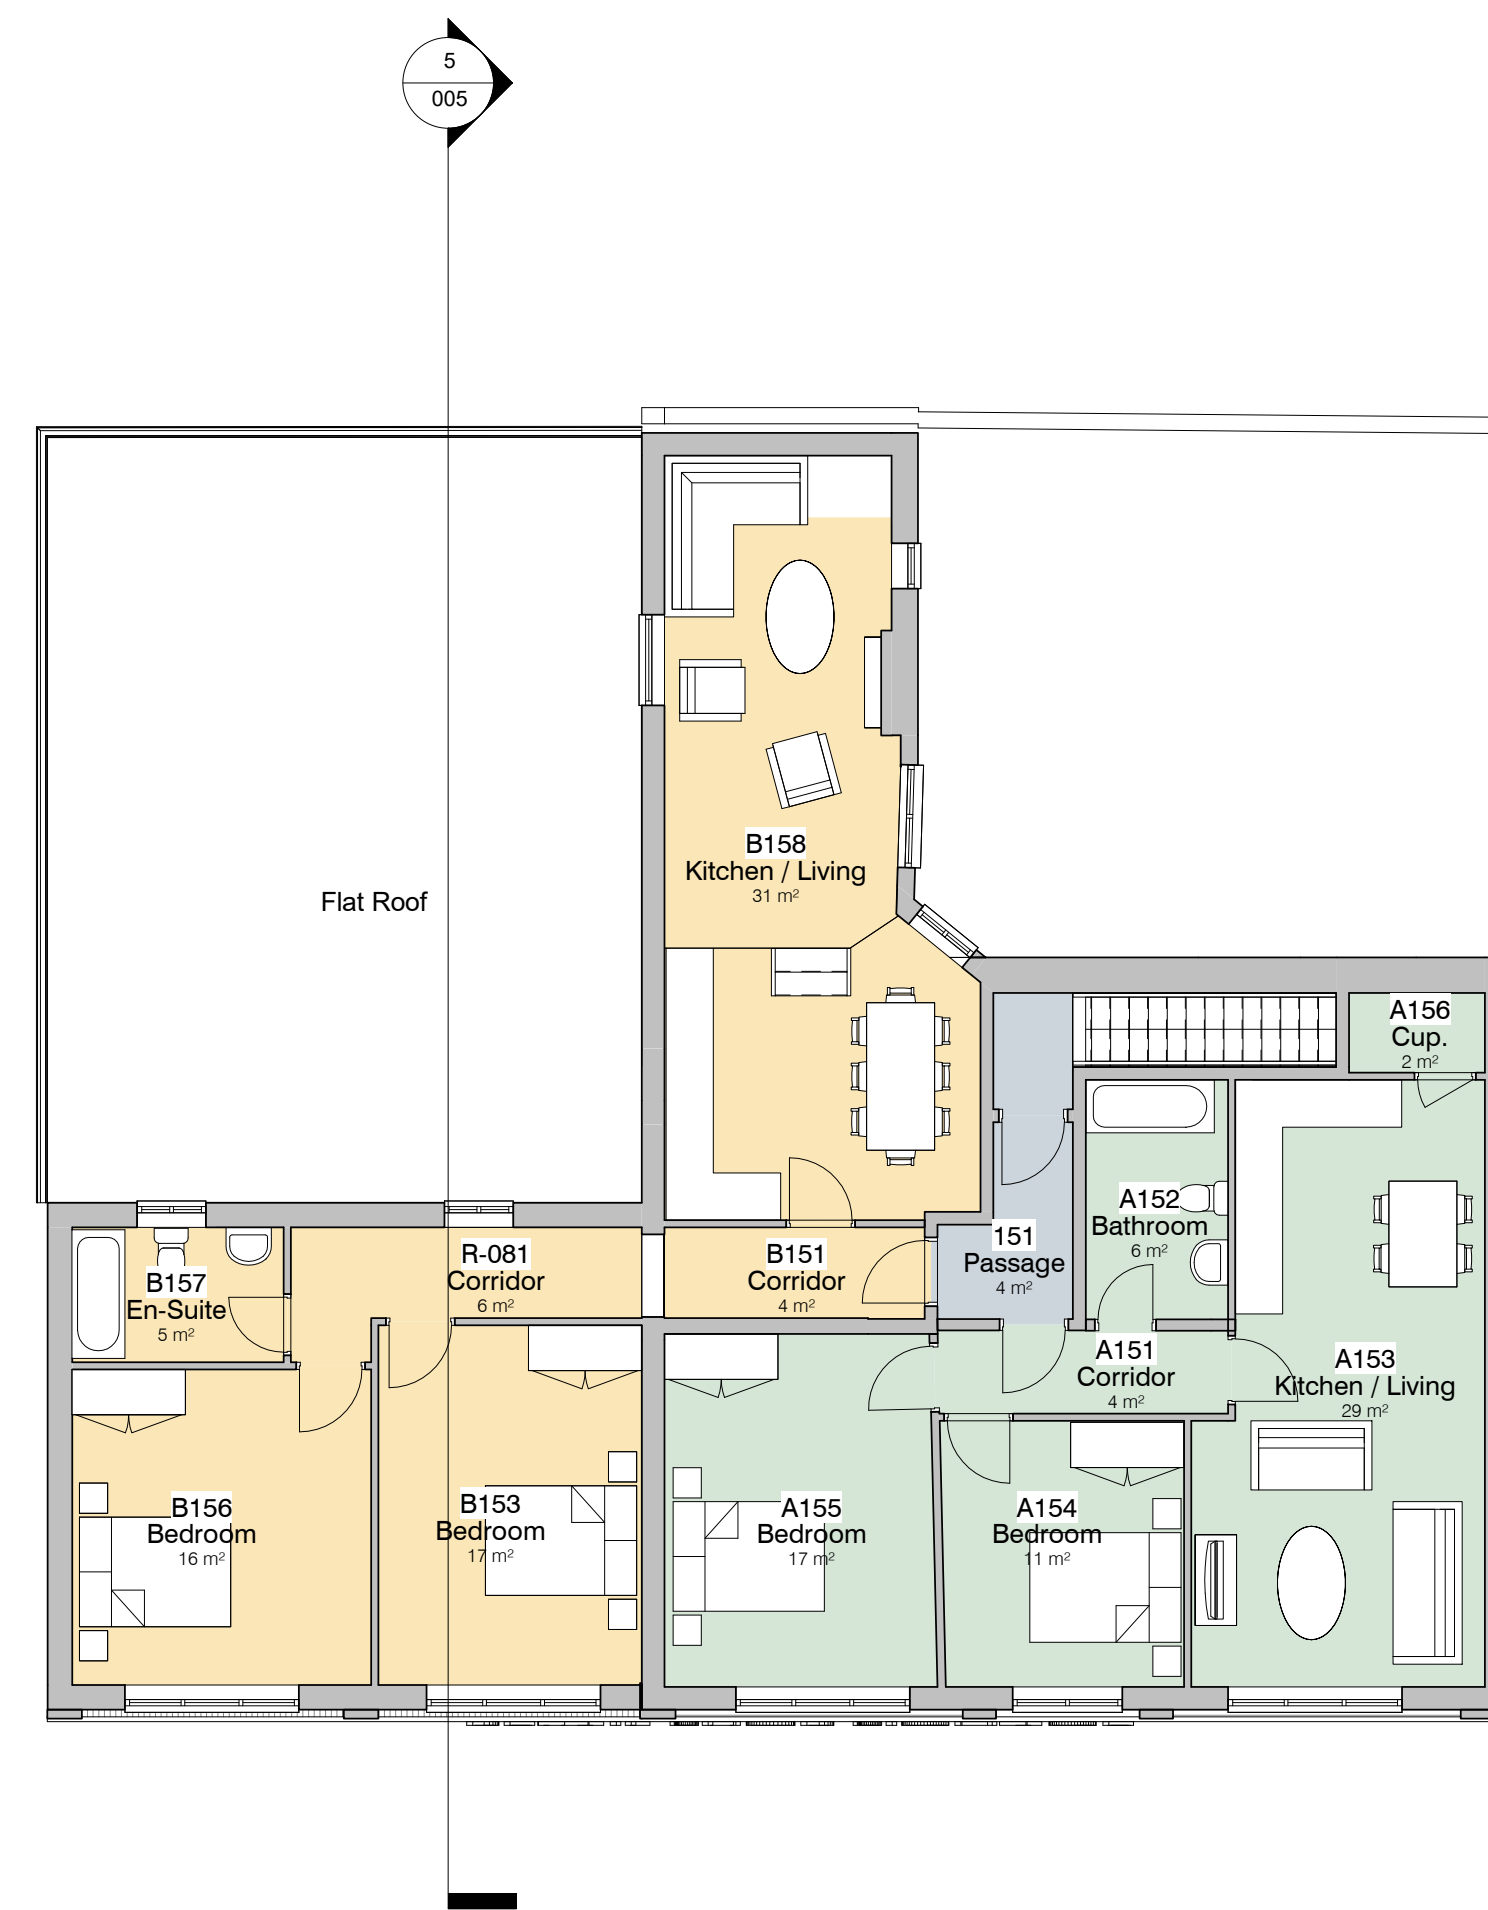

2. Level 1 - GA Proposed
1 : 100

Gross Interla Areas:	
Level 0 Shop	- 248m²
Level 1 - Apartment 1	- 70.5m²
Level 1 - Apaertment 2	- 85m²



1 Planning Amendments		SA 11/05/21
REV	DESCRIPTION	BY DATE
1	136 Stand Lane	1 : 100 8 Oct. 2020 AP
2	Mr. Kajan Thayalan	PLANNING
3	Proposed GA Plans	DA20070. 004. 1
NOTES		THIS DRAWING MUST NOT BE REPRODUCED WITHOUT PRIOR WRITTEN CONSENT OF DEBTAL ARCHITECTURE. ALL DIMENSIONS AND MATERIALS TO BE USED SHALL BE CHECKED AND CONFIRMED BY THE ARCHITECT. ALL DIMENSIONS TO BE USED SHALL BE CHECKED AND CONFIRMED BY THE ARCHITECT.

