


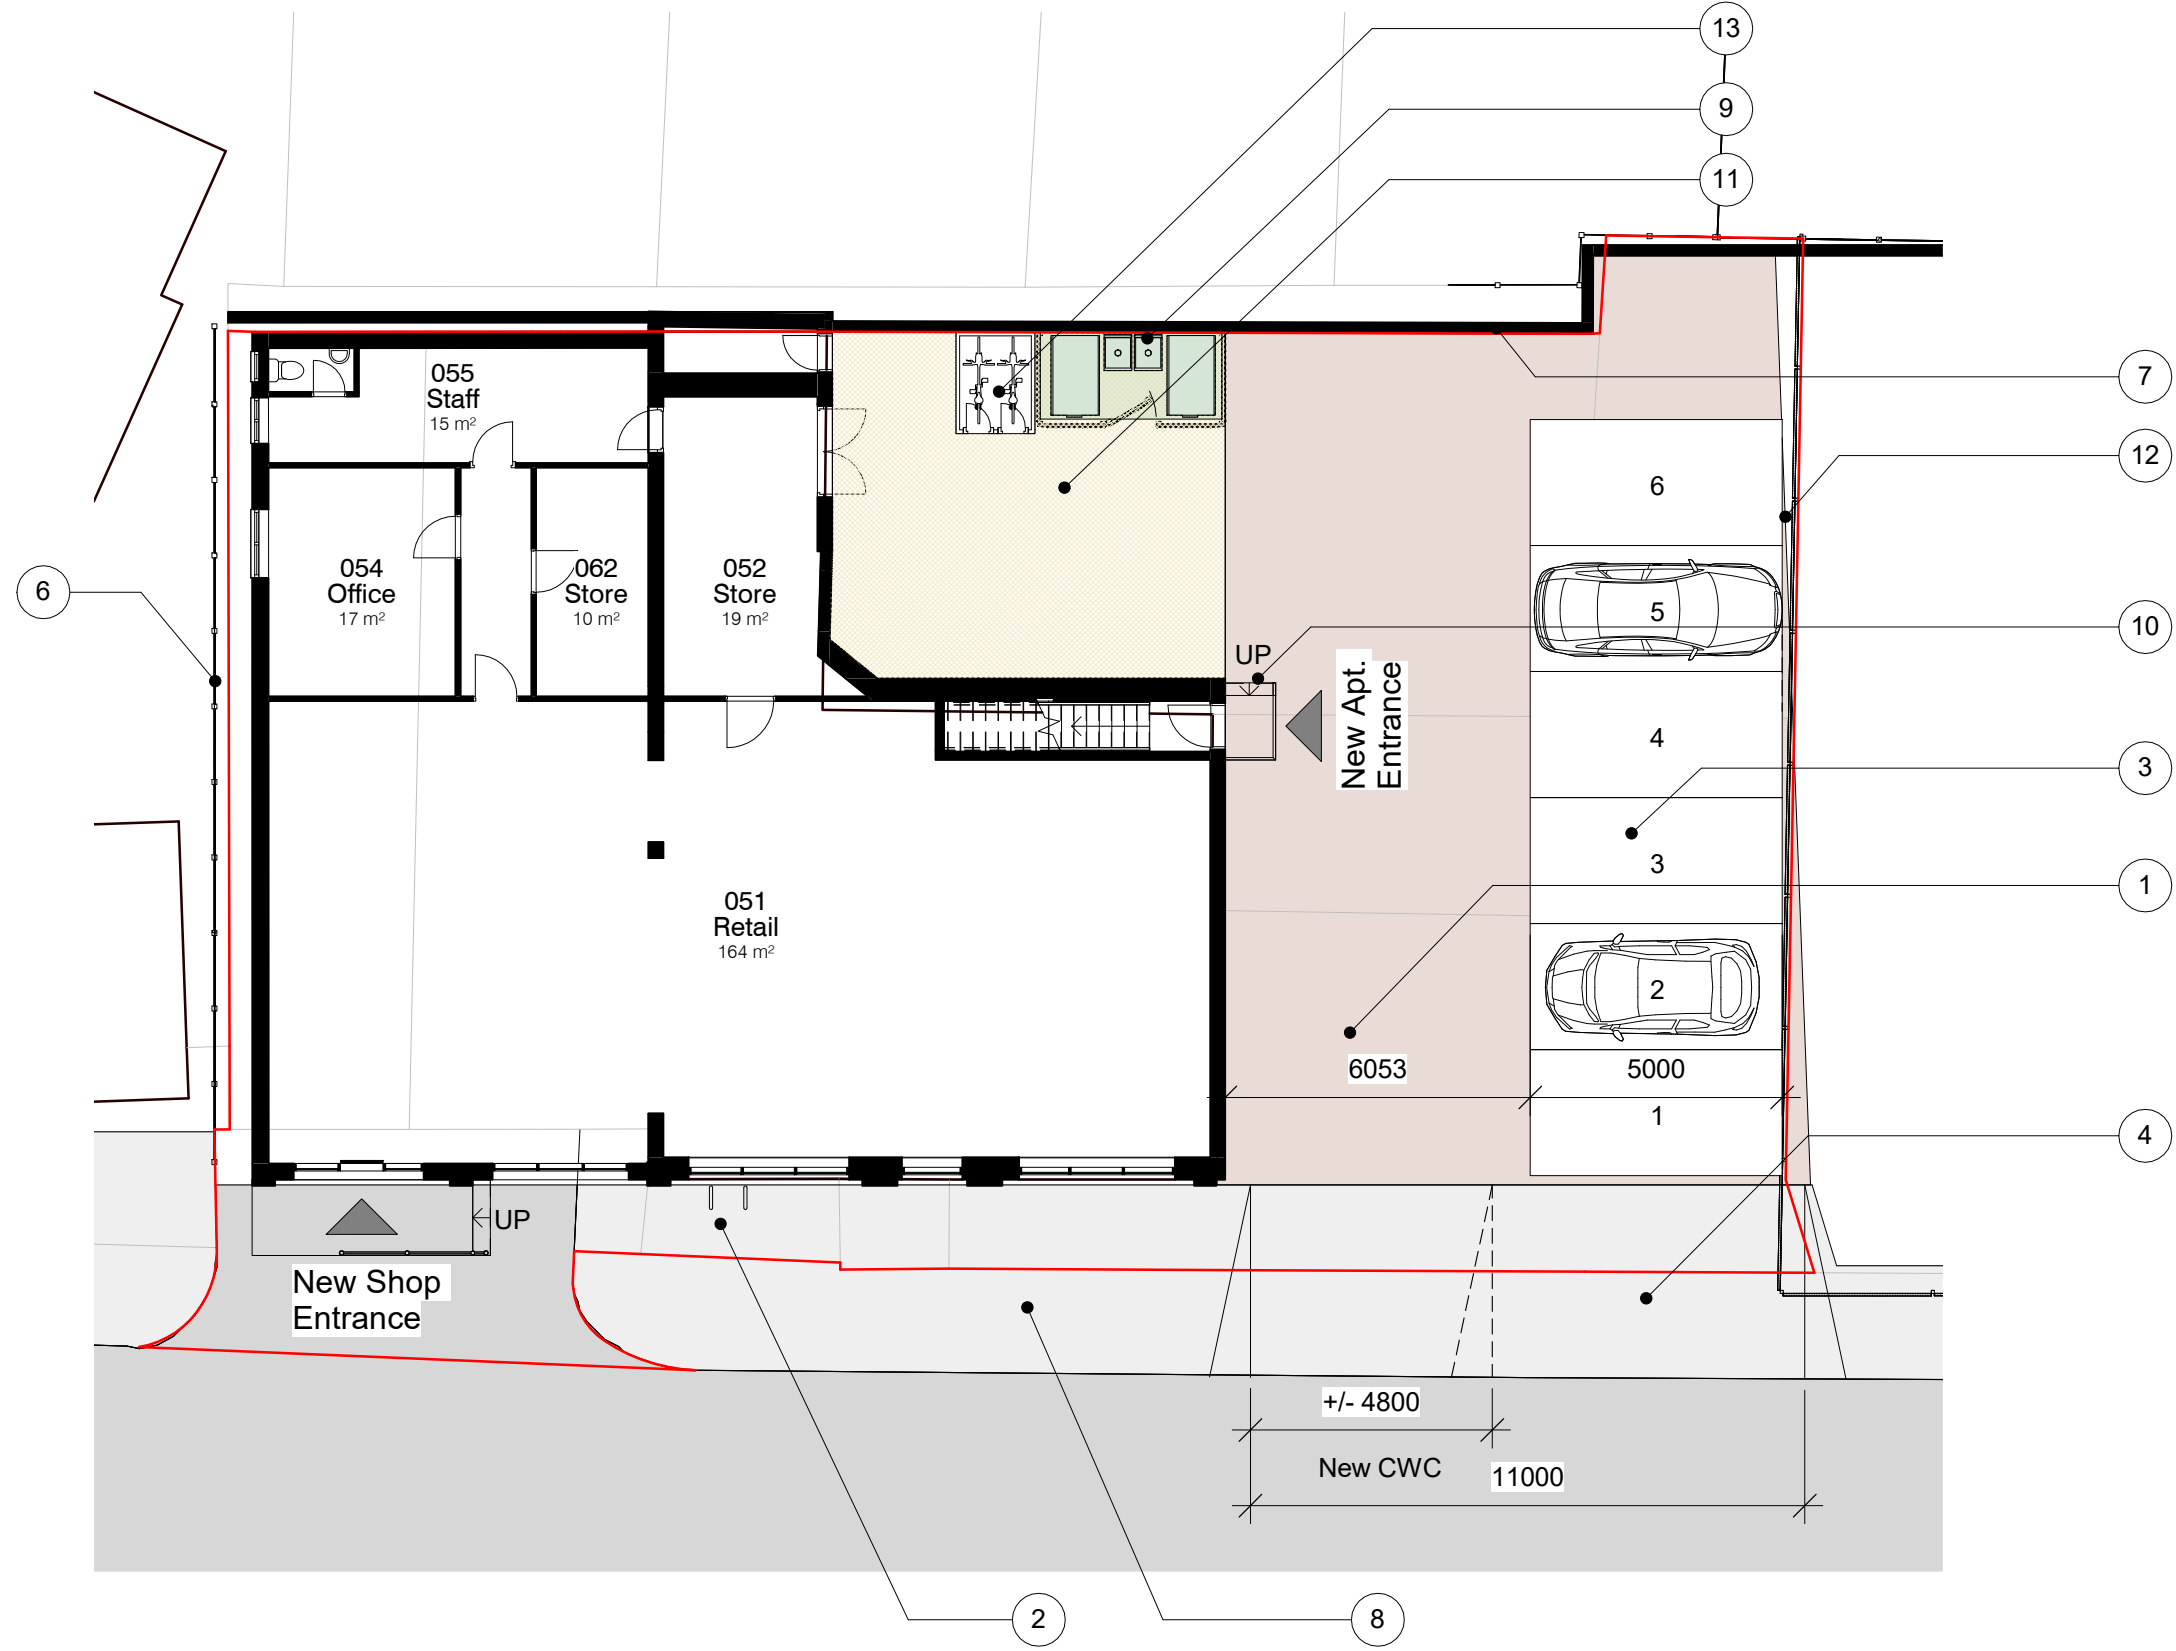

Note Block - Landscaping

- 1 Tarmac Driveway and Parking Area.
- 2 Cycle Parking with 2 Sheffield style cycle stands, total capacity 4 bikes.
- 3 Parking Bays 2.5m x 5m indicated. Parking for 6 cars.
- 4 Existing carriageway crossing to be widened as indicated.
- 5 Lawn
- 6 Existing boundary fence.
- 7 Existing boundary retaining wall and fence
- 8 Existing public footpath maintained.
- 9 Proposed enclosed Wheelie Bin storage.
- 10 New entrance to dwelling units.
- 11 Paved Yard.
- 12 Existing boundary fencing.
- 13 2 No. Covered bicycle storage lockers By messers 'Asgard' or equal approved. Each locker storage capacity up to two bicycles. Final colour by client.

1. Level 0 - Landscaping - Proposed
1 : 150

PROJECT		136 Stand Lane	
CLIENT		Mr. Kajan Thayalan	
TITLE		Landscape Plan - Proposed	
NOTES		THIS DRAWING MUST NOT BE REPRODUCED WITHOUT PRIOR WRITTEN CONSENT. DRAWING TO BE USED FOR THE STATUS INDICATED ONLY. ANY DISCREPANCIES TO BE REPORTED TO THE DESIGNER PRIOR TO THE COMMENCEMENT OF ANY WORK. ALL WORK AND MATERIALS TO BE IN ACCORDANCE WITH CURRENT STATUTORY LEGISLATION, RELEVANT CODES OF PRACTICE AND BRITISH STANDARDS. ALL DIMENSIONS ON THIS DRAWING ARE IN MILLIMETRES (UNLESS OTHERWISE STATED).	
1 Planning Amendments		SA 11/05/21	
REV DESCRIPTION		BY DATE	
SCALE @ A3		DATE	
1 : 150		25 SEP 2020	
DRAWN BY		AP	
STATUS		PLANNING	
PROJECT NO.		DRAWING NO.	
DA20070.		007.	
REV.		1	