




1. Front - Proposed
1 : 100




2. Left Side - Proposed
1 : 100



3. Rear - Proposed
1 : 100

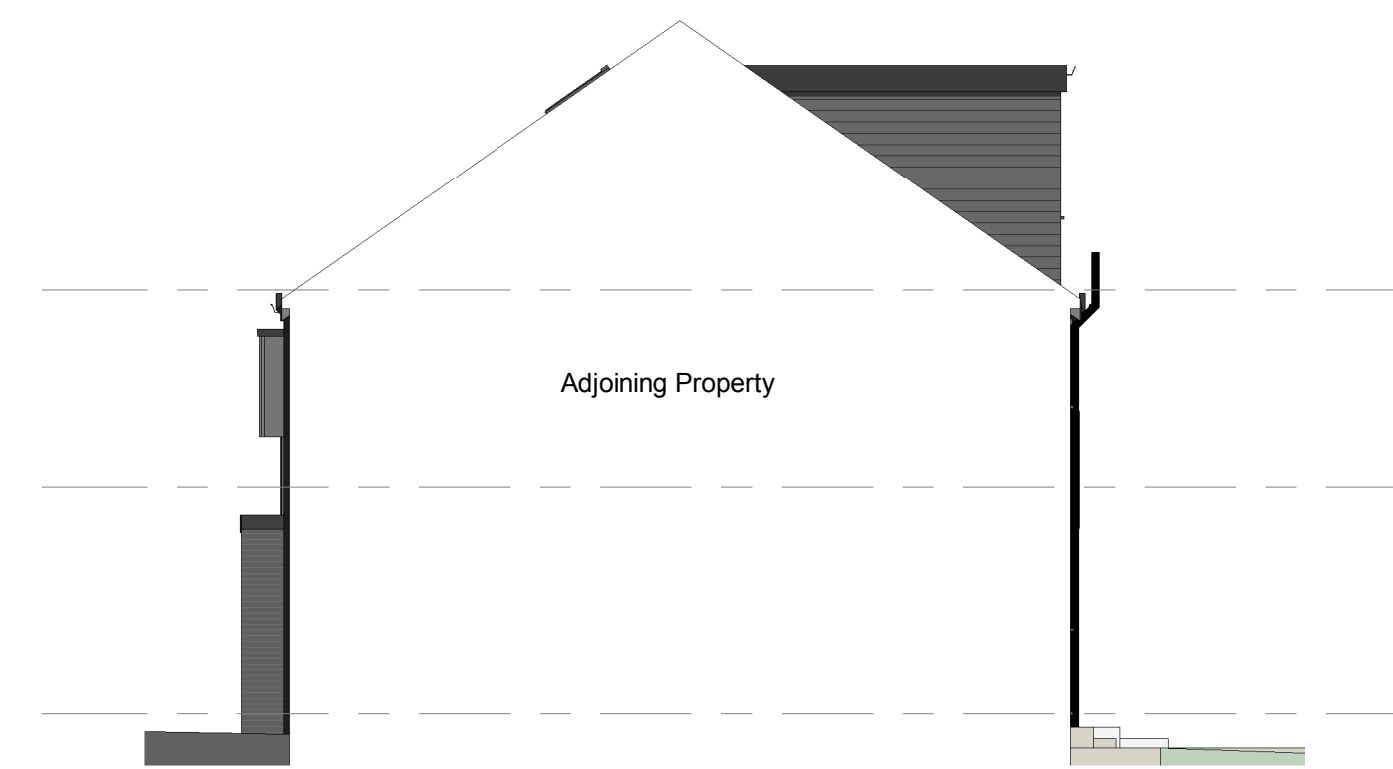


4. Right Side - Proposed
1 : 100

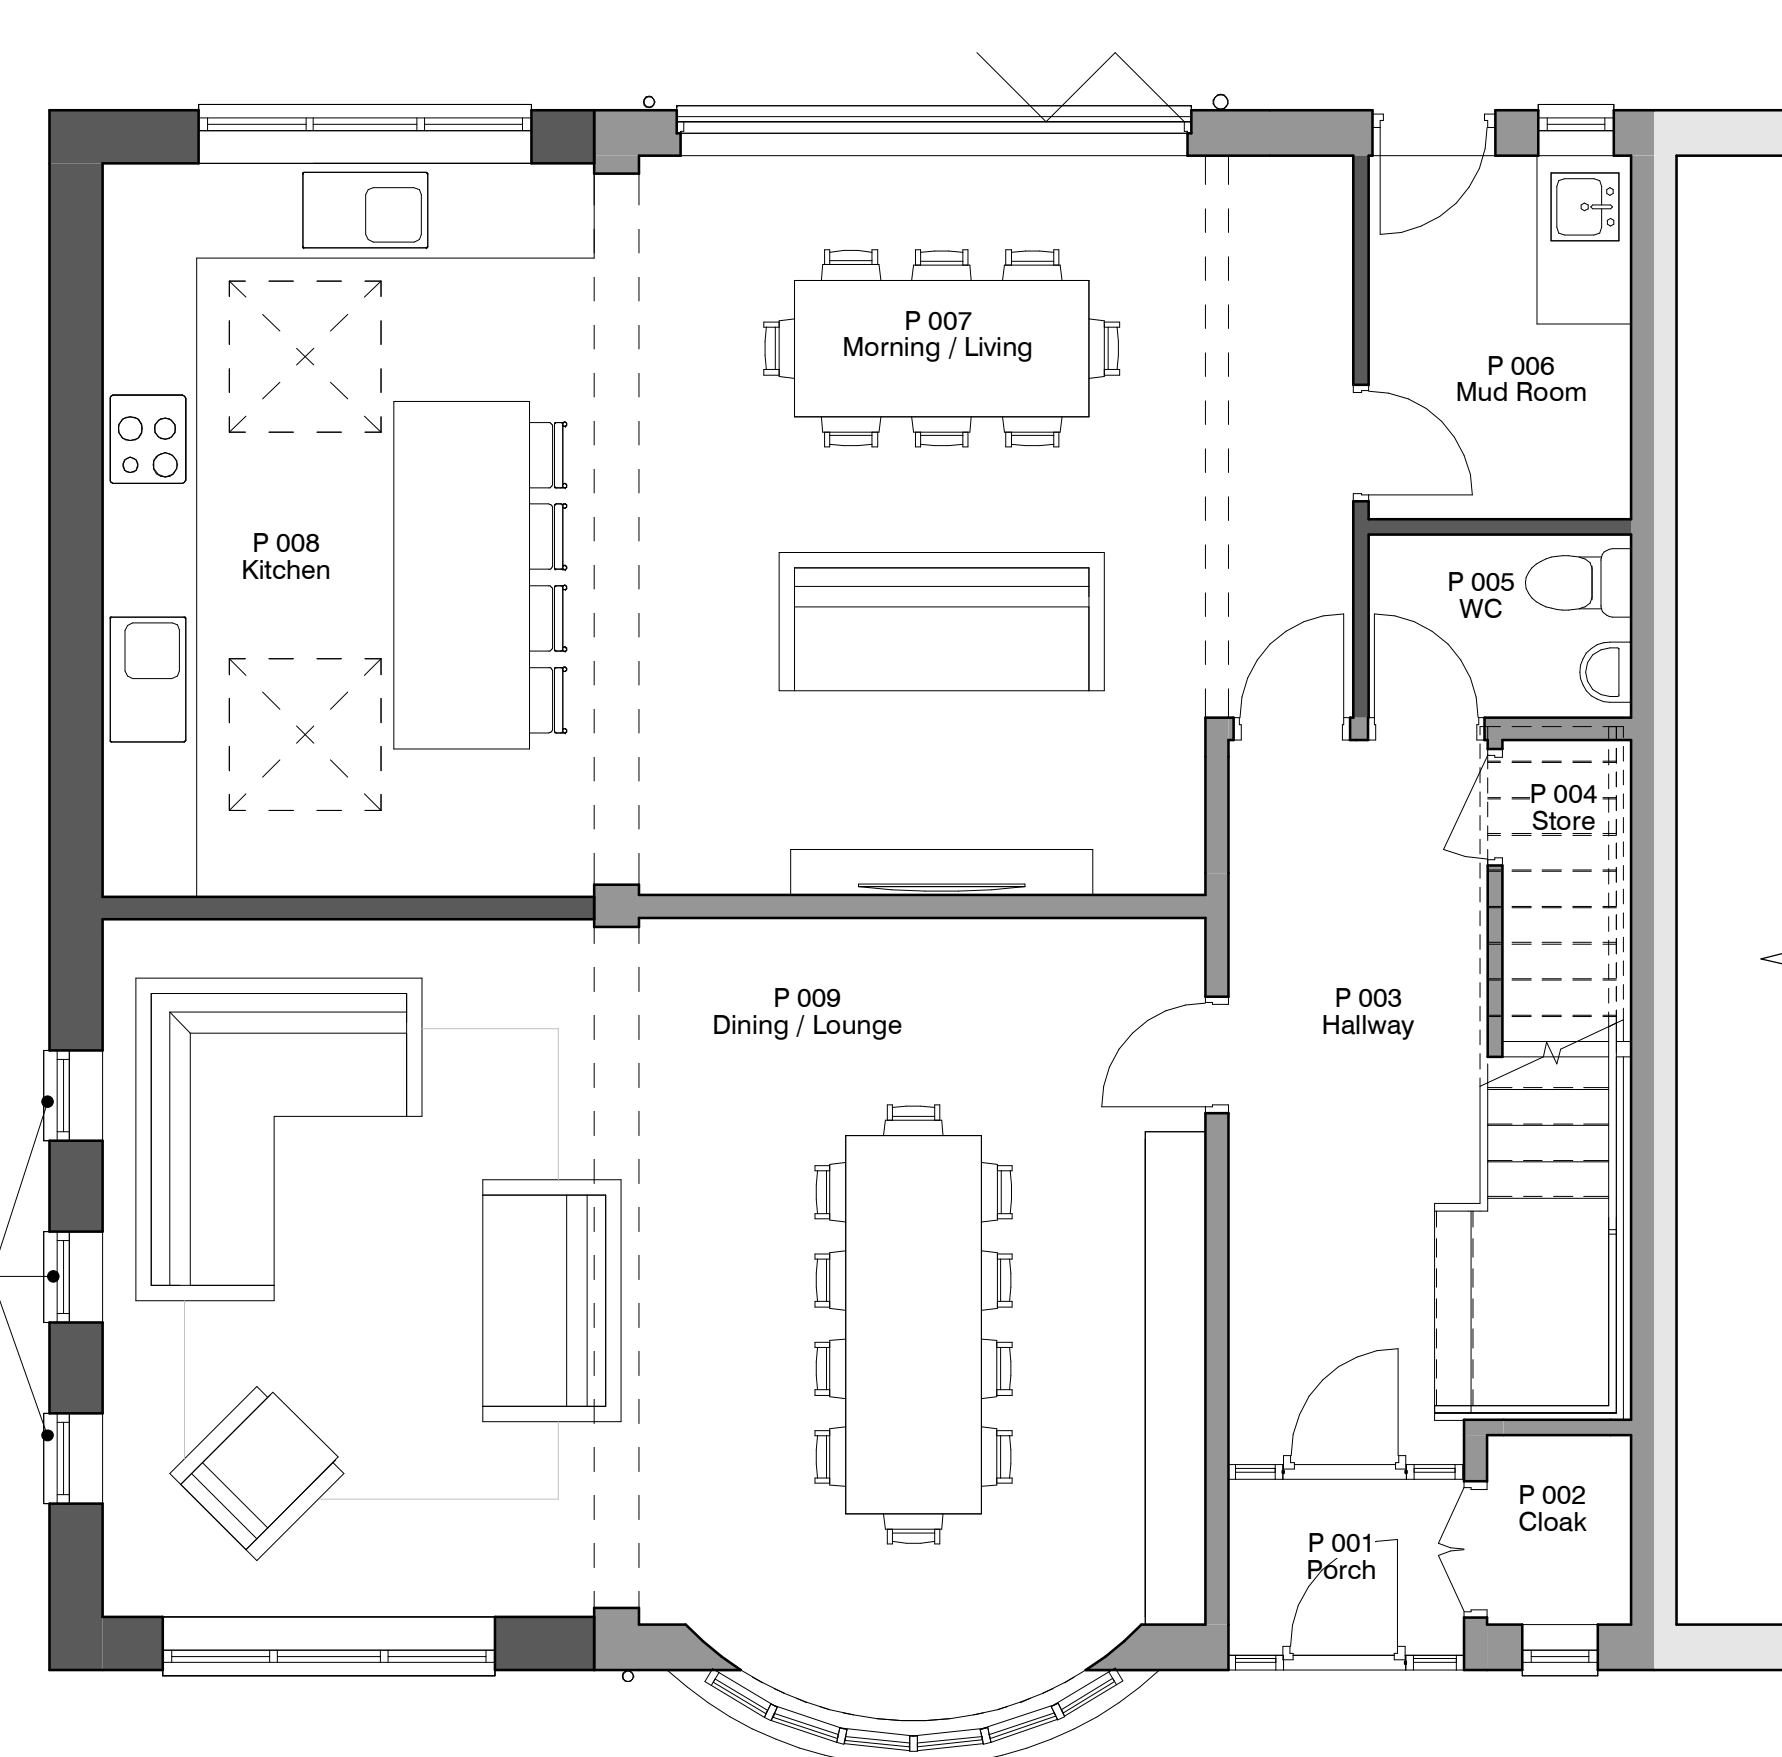

5. Level 0 - Proposed
1 : 50



6. Level 1 - Proposed
1 : 50

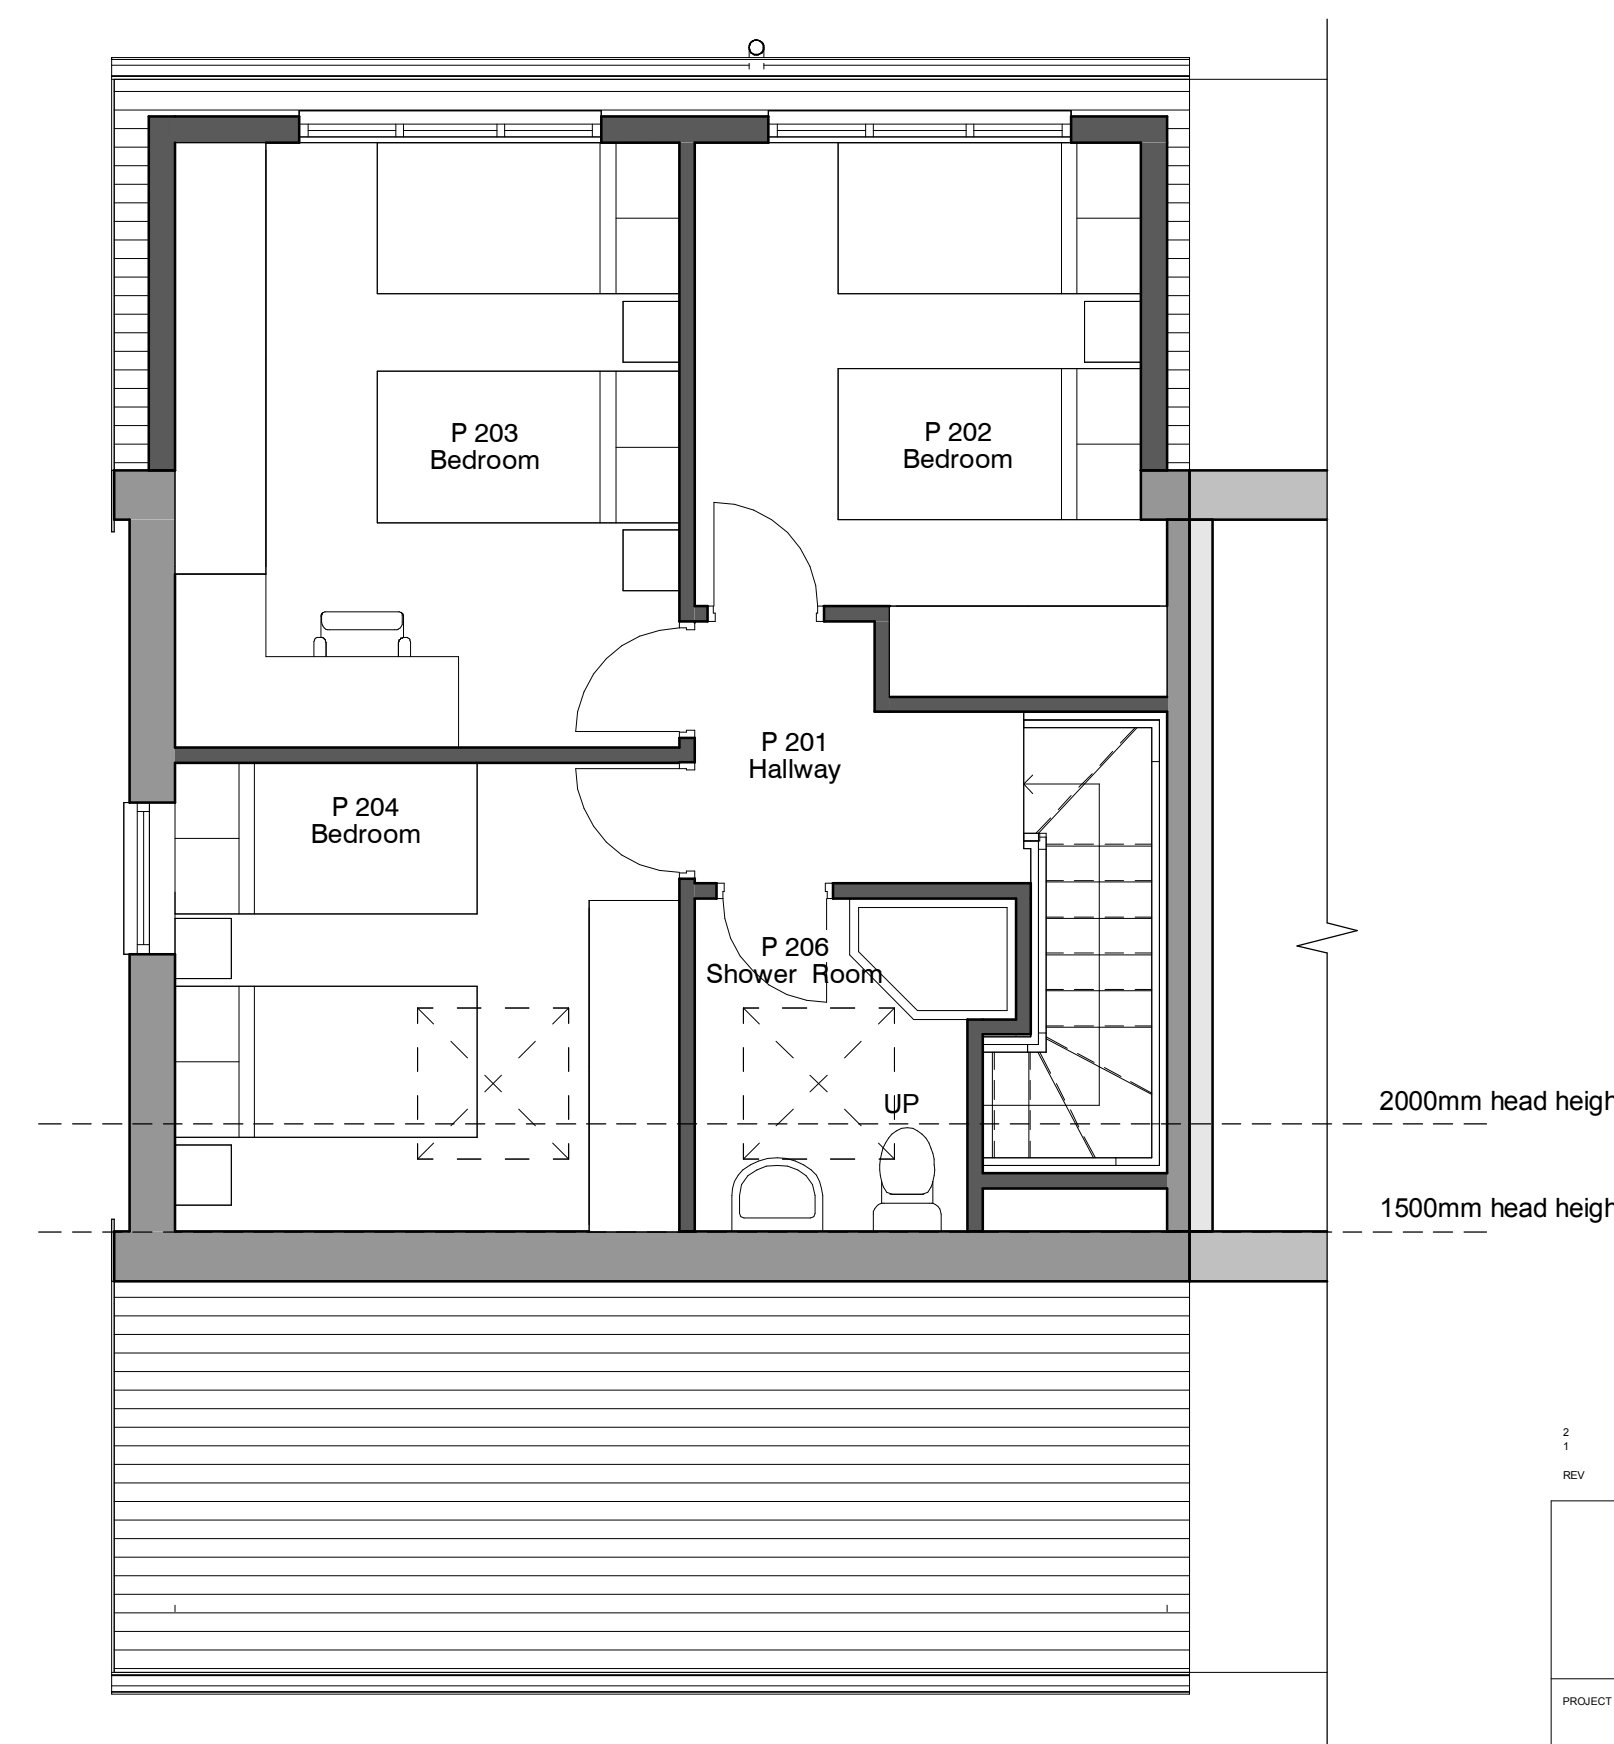

7. Level 2 - Proposed
1 : 50

2	Obscure glazing New layout option	ER	01-10-25
1	New layout option	ER	25-08-25
REV.	DESCRIPTION	BY	DATE
 RADNOR ARCHITECTURE PLANNING & DESIGN office@radnorarchitecture.co.uk			
PROJECT			
8 Carlton Avenue			
PROJECT NO.		RA25035	
CLIENT		Lachs	
DATE		24 AUG 2025	
DRAWN BY		ER	
Proposed Plans and Elevations			
SHEET NO.		REV.	
003.		2	
SCALE @ A1		As indicated	
NOTES			
© COPYRIGHT. ALL RIGHTS RESERVED. NO PART OF THIS PUBLICATION MAY BE REPRODUCED, EITHER WHOLLY OR IN PART, WITHOUT THE WRITTEN PERMISSION OF RADNOR ARCHITECTURE. THE DESIGN, AS DEVELOPED AND SET OUT HEREIN, IS THE PROPERTY OF RADNOR ARCHITECTURE. THE DESIGN IS NOT TO BE USED FOR ANY OTHER PROJECT WITHOUT THE WRITTEN PERMISSION OF RADNOR ARCHITECTURE.			

