



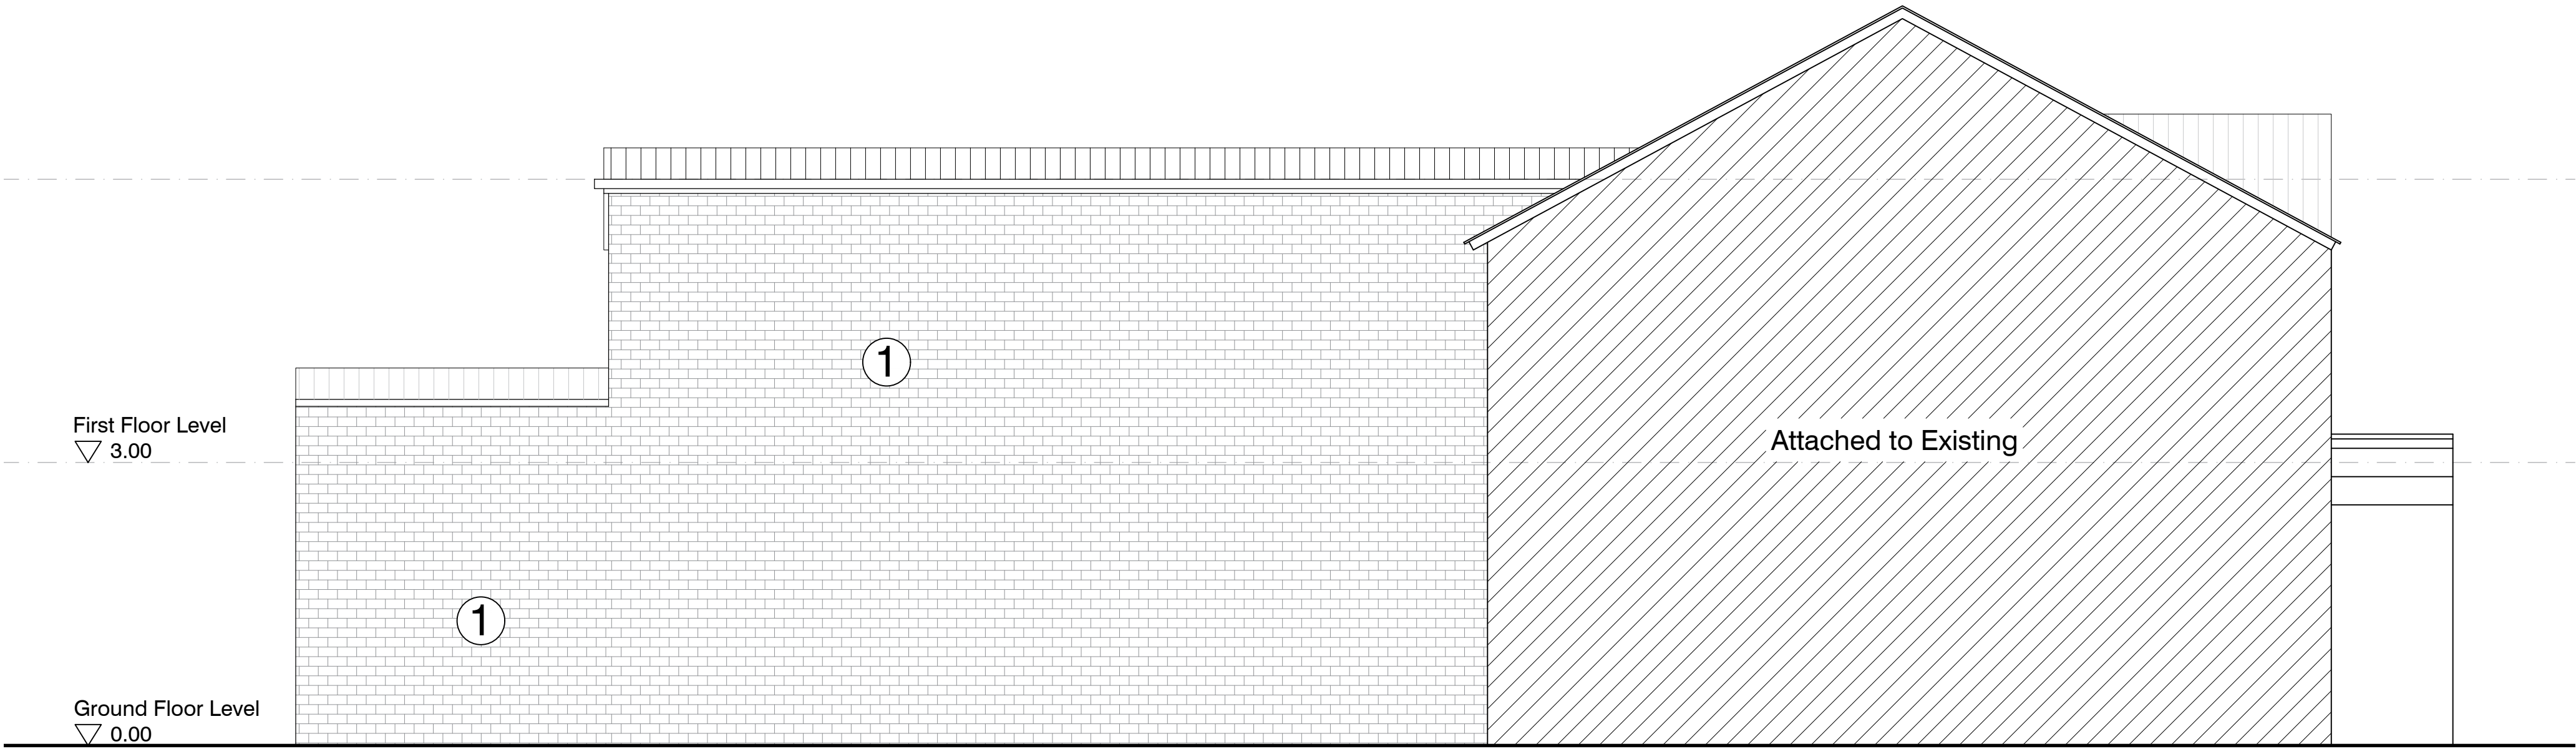

PROPOSED GABLE 1 ELEVATION

SCALE 1 : 50

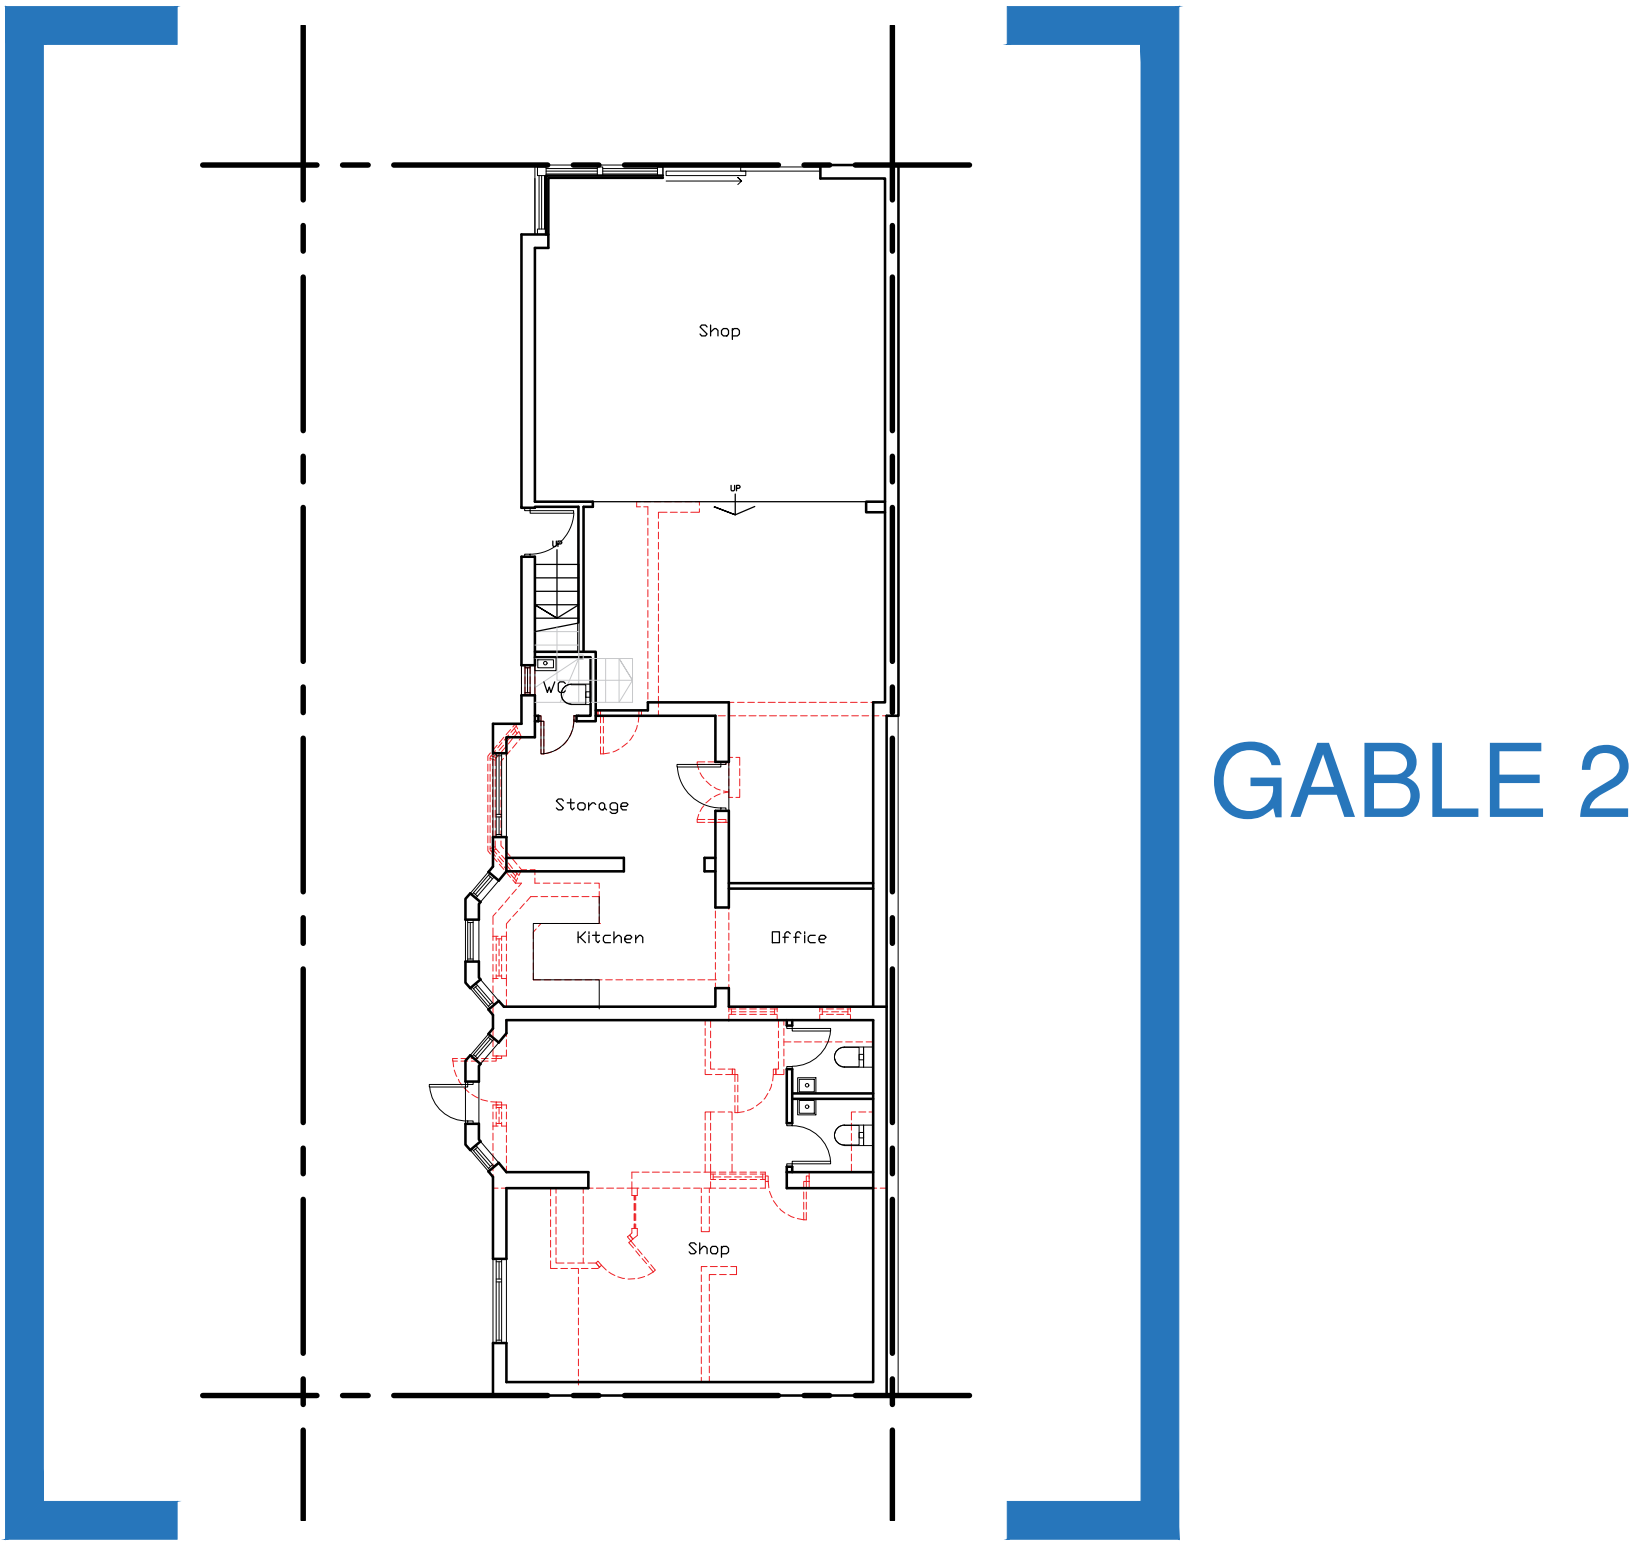

PROPOSED GABLE 2 ELEVATION

SCALE 1 : 50

KEY

- 1 Proposed red brick to match existing
- 2 Proposed brown UPVC double glazed window/door to assembly



IMPORTANT NOTES: Do Not Scale from this Drawing. Use Figured Dimensions Only.			DRAWING STATUS:		PLANNING		FOOTPRINT DESIGN		E. info@footprintdesign.net W. www.footprintdesign.net	
REVISION	DATE	DESCRIPTION	CLIENT	MR MOHAMMED ZERIA	SCALE	1:50@A1	DATE	14.03.25		
A	24.06.25	General amendment								
B	21.11.25	Amendment made following planning review.								
C	28.11.25	Side elevation amendment.								
			PROJECT: BONDS NEWSGATE, PRESTWICH							
			DRAWING TITLE: PROPOSED ELEVATION							
			DRAWING NO: L/00/007							