






front (north) elevation

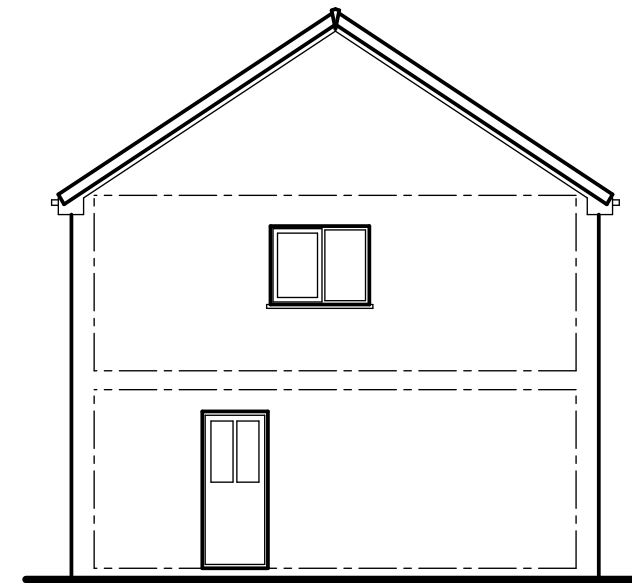


side (west) elevation

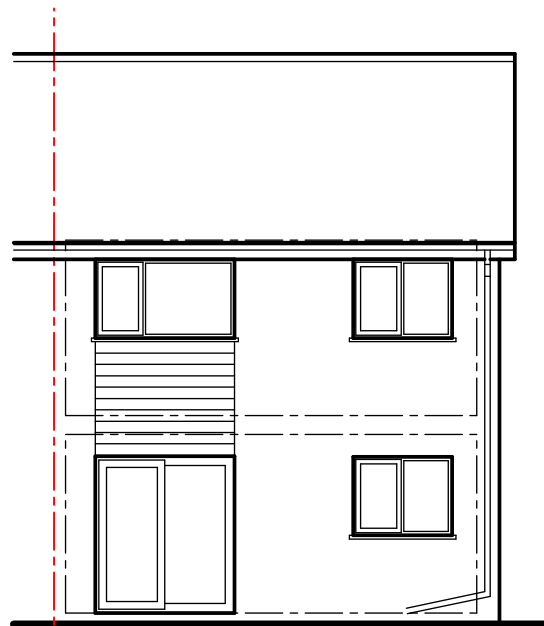

rear (south) elevation

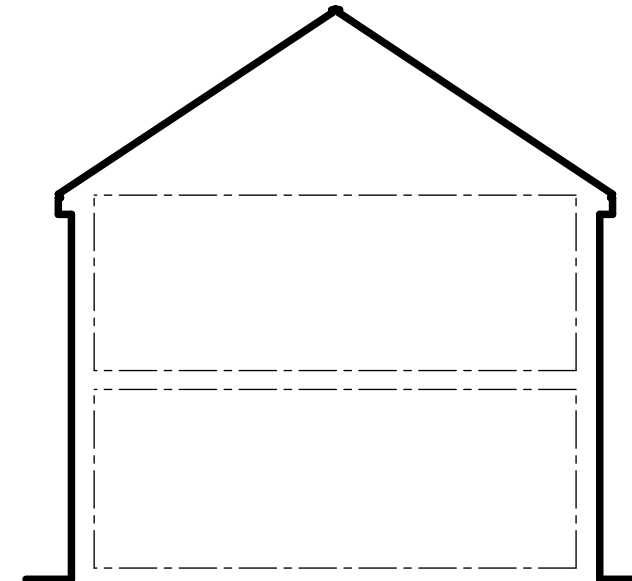

reverse (east) elevation

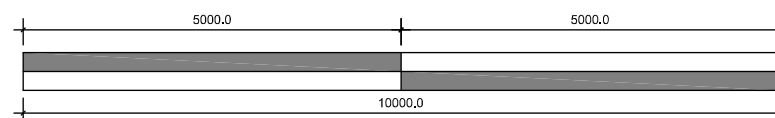

scale 1:100

Revision	Date	Details

Only Planning Officers may scale from this drawing.
 All dimensions must be checked and verified before preparing production drawings or commencing works.
 This drawing and its design is copyright and may not be reproduced in any form whatsoever without prior express written consent.

clear Architectural Services
 Mark Herring, Clear Architectural Services, 50 Rectory Street, Middleton, Manchester. M24 5TY.
 T. 0161 653 7128 M. 07968 748606 E. mark@clear-architecture.co.uk W. www.clear-architecture.co.uk



Date	May 2022.	Drawn	MLH.	Client	Mr. Moran.	Drawing title	Existing Elevations. PLANNING.
Scale	1:100 at A3.	Checked	MLH.	Job title	Proposed Extension and Alterations. 13 Wilton Gardens, Radcliffe, Manchester, M26 2UP	Drawing No.	CM311 EX 02.