


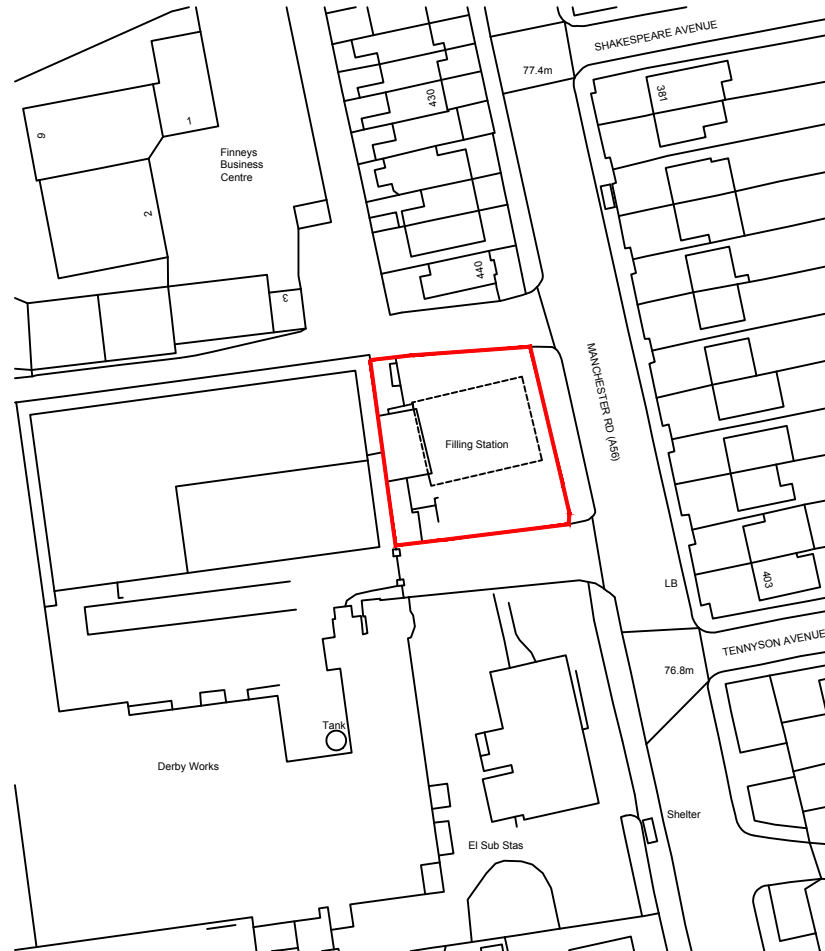

DRAWING NOTES
COPYRIGHT ©
This drawing and the details herein are the copyright of MBH Design Studio Ltd. and must not be reproduced, altered or passed to any third party without prior written consent.
This drawing has been produced for the project listed below, is submitted in support of this application to the Local Planning Authority and is not intended for use by any other person or for any other purpose.
Every effort has been made to ensure the accuracy of these drawings, however MBH Design Studio Ltd. accept no responsibility for any discrepancies arising from the reuse of survey information and preliminary drawings commissioned by the Applicant from others.

KEY PLAN:

 **SITE BOUNDARY LINE**



REV	DATE	DESCRIPTION	DRAWN/CHECKED
REVISION NOTES			
PLANNING			
mbh MBH Design Studio Ltd Rosemount House, Rosemount Avenue, West Byfleet, Surrey, KT14 6LB www.mbhstd.comt: 01932 352 727f: 01932 351 545			
CLIENT			
mfg motor fuel group			
PROJECT FSDBY DERBY SERVICE STATION MANCHESTER ROAD BURY BL9 9NS			
DRAWING TITLE LOCATION PLAN			
DRAWN BY MM		DATE 26/07/2021	SCALE 1:1250
CHECKED BY JN		DRAWING NUMBER 13664-LP-DBY	PAPER SIZE A4
			REV.

