
. EXISTING MATERIALS

- SMOOTH CONC' INTERLOCKING ROOF TILES TO VARYING SHADOW/STEEP ROOF SLOPES OF A "SCALENE-TYPE" TRIANGULATED ROOFSCAPE APPROX' 25° TO REAR SCARP,
- UPVC WHITE FASCIA BOARDS/SOFFIT BOARDS EAVES, UPVC END CAPS/WHITE UPVC VERGE BOARDS TO SUIT' CABLED PROFILES
- BLACK UPVC BOX & RAINWATER GUTTERS/DOWNSPOUTS/SOIL/SANITARY WASTES
- RUSTIC CLAY OUTER LEAF FACE BRICKS IN 1:3 C:S NATURAL MORTAR AND STRETCHER BOND
- UPVC PROFILED WHITE OR WOOD COATED DOOR AND WINDOW FRAMES, CASEMENTS SECTIONS FITTED WITH DOUBLE GLAZED SEALED UNITS..

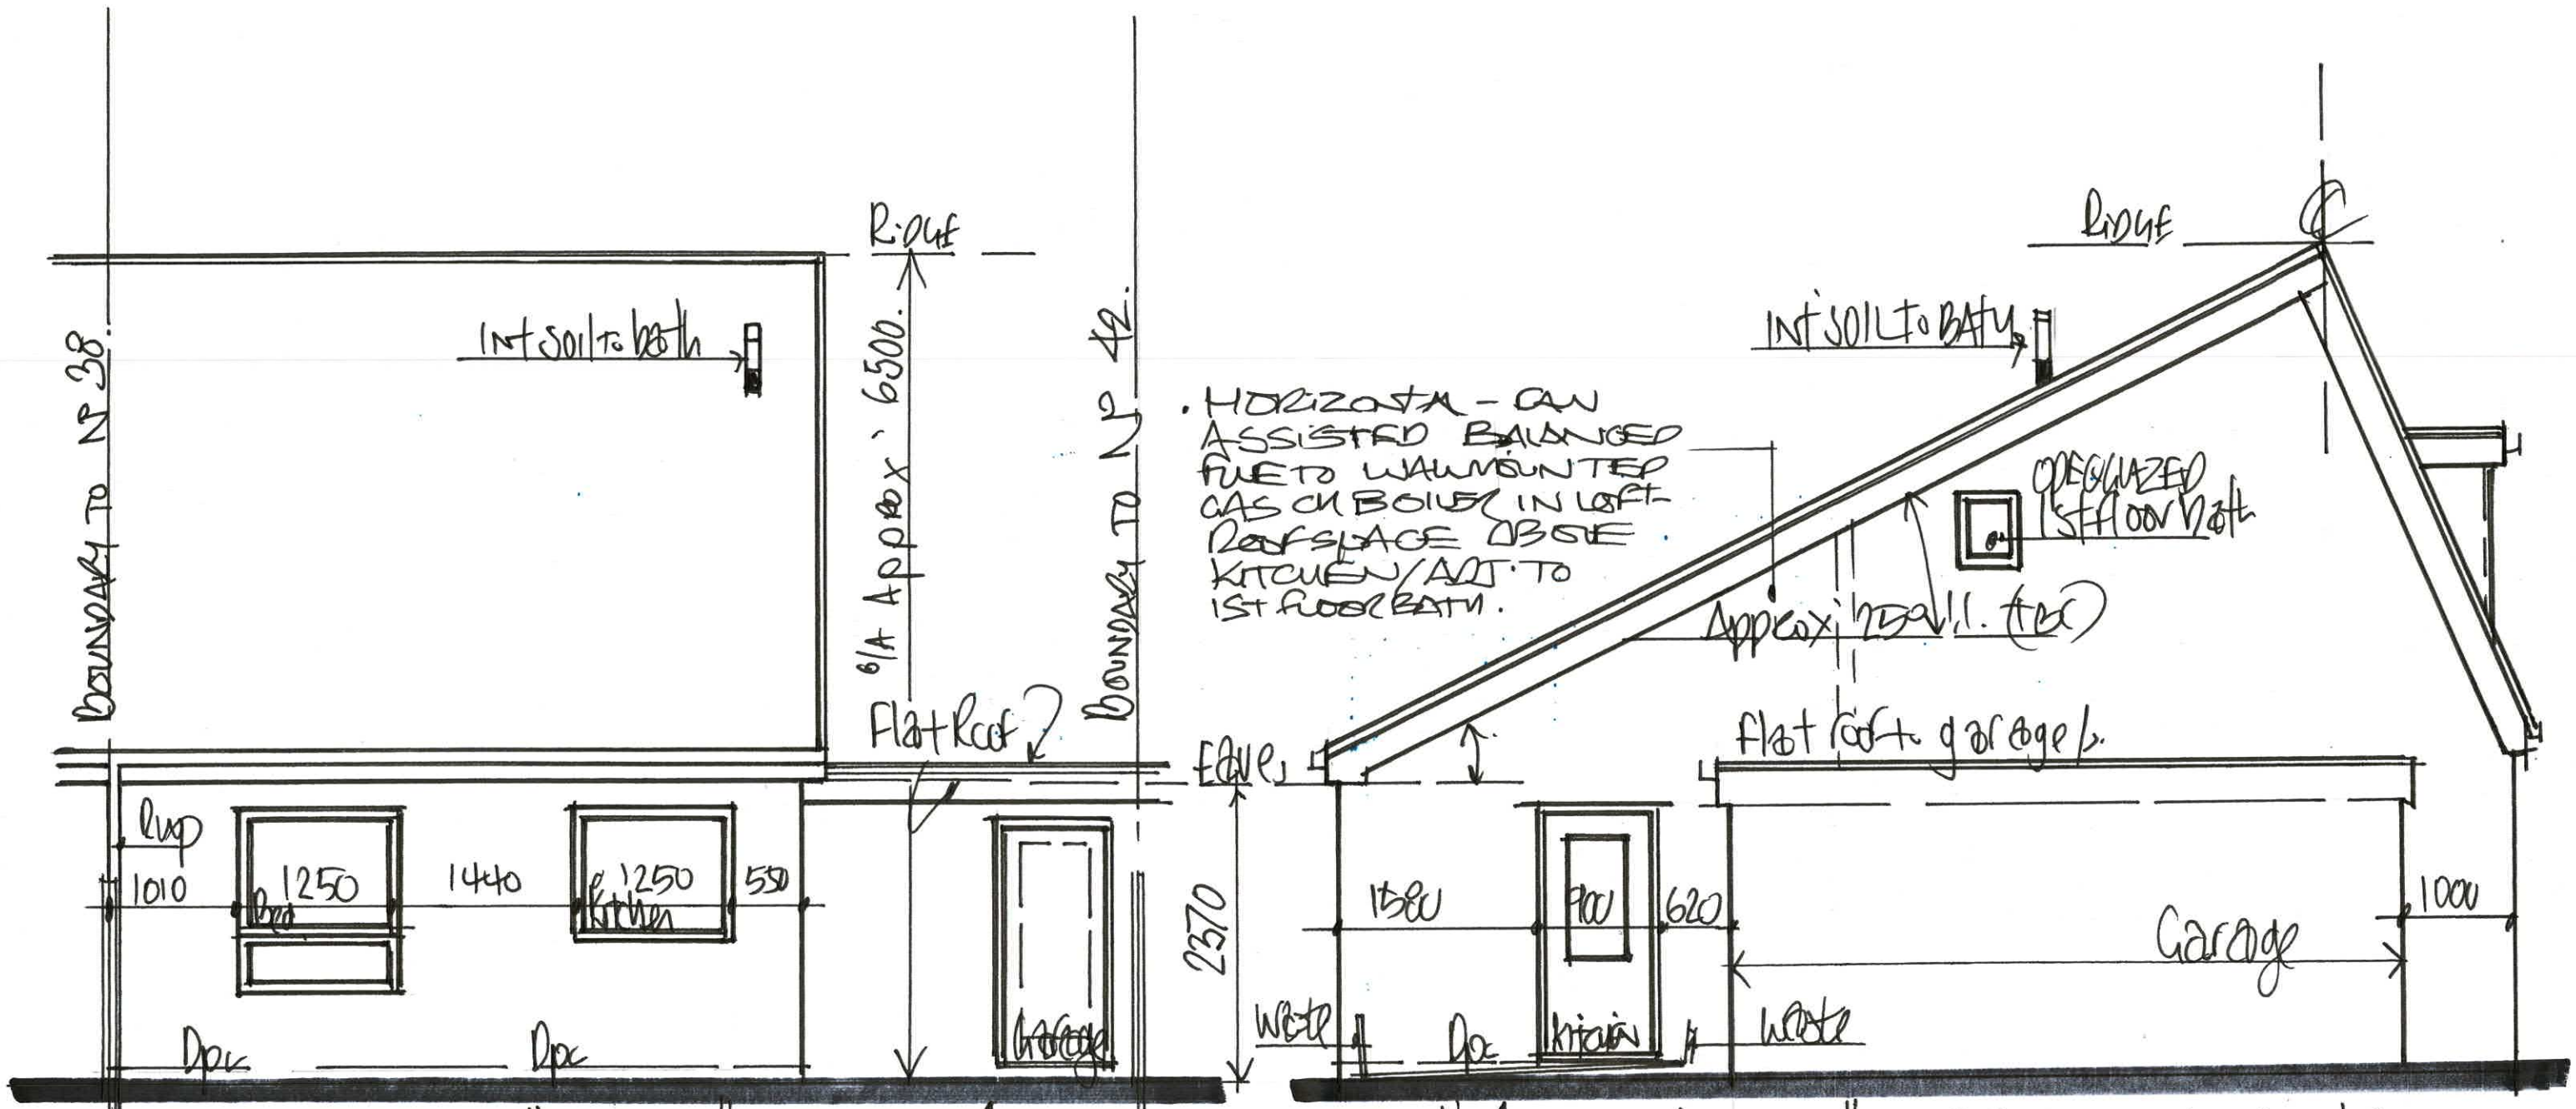

1:50 EXISTING "REAR" ELEVATION AND "SIDE VIEW" - FROM - No 42.

DRG No: 2