

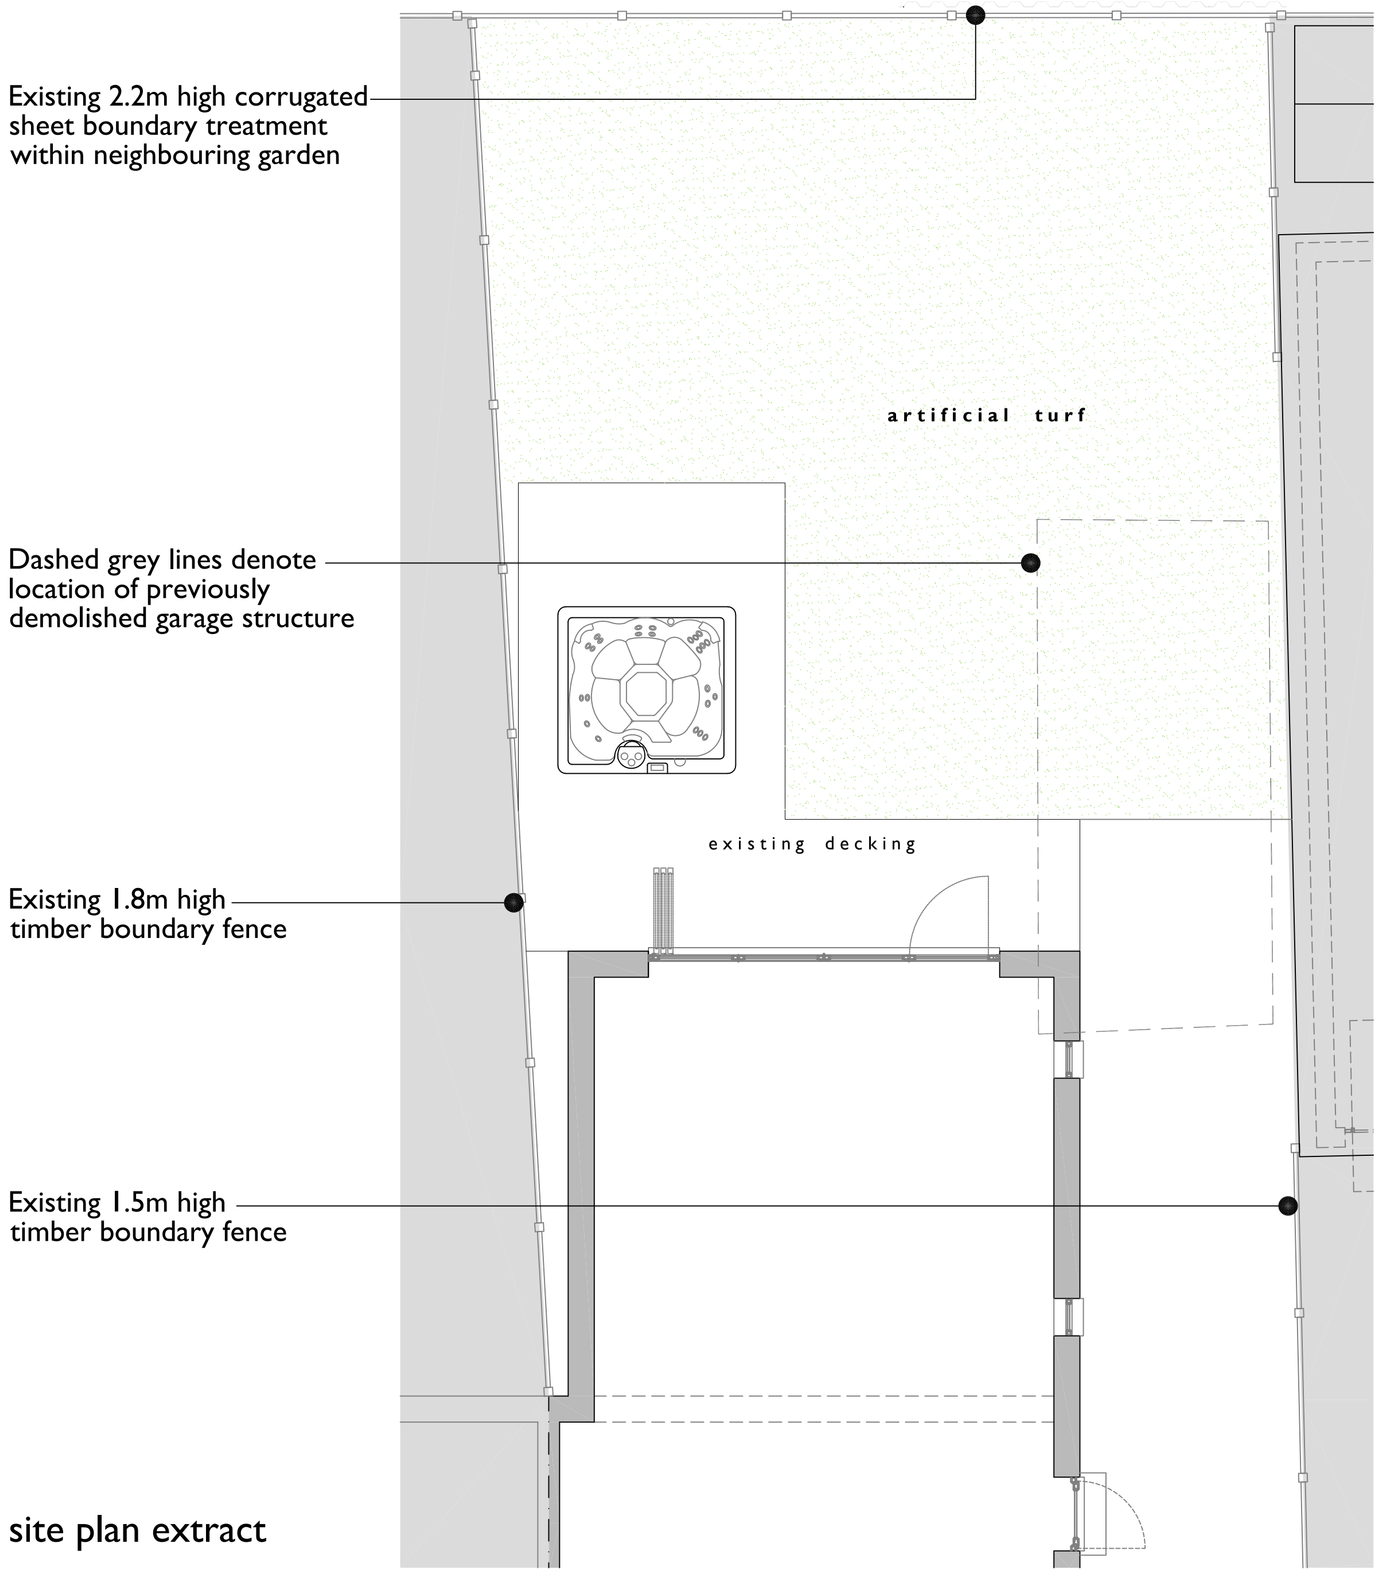


site plan extract

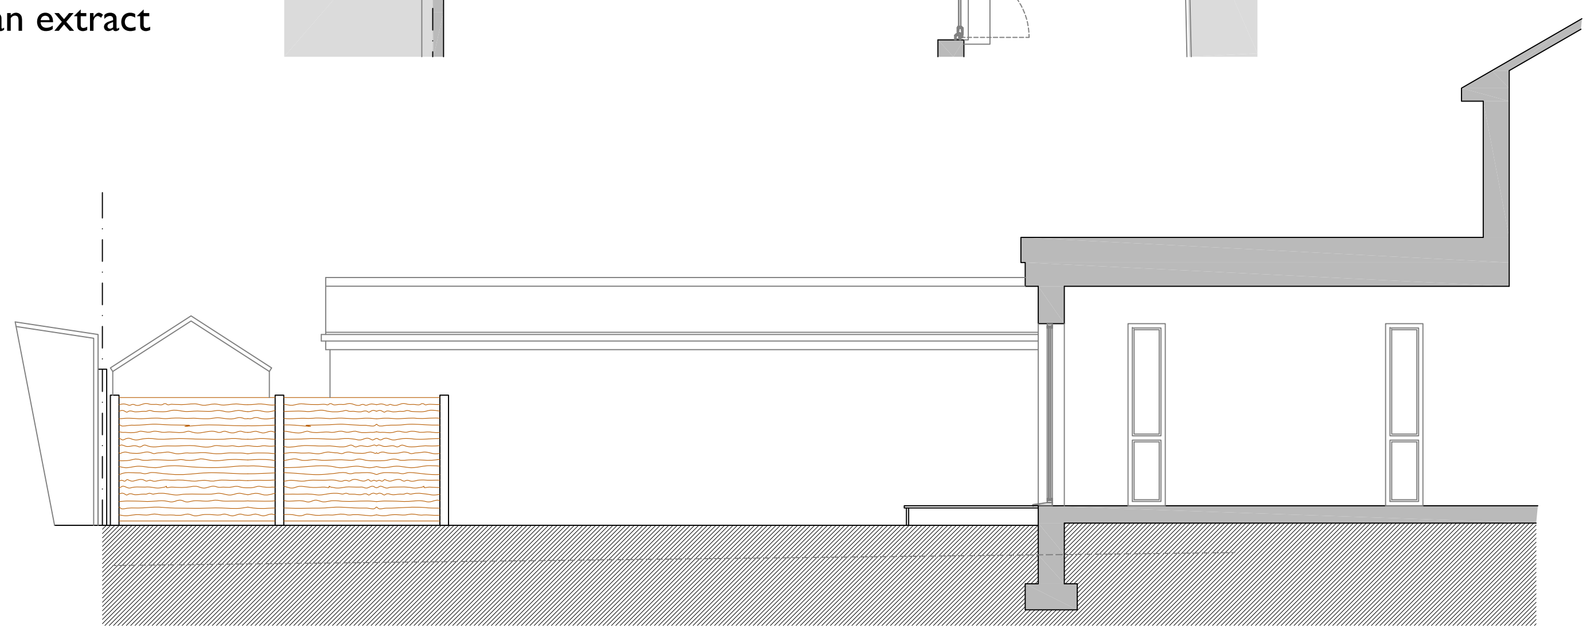

sectional side elevation
(south facing)

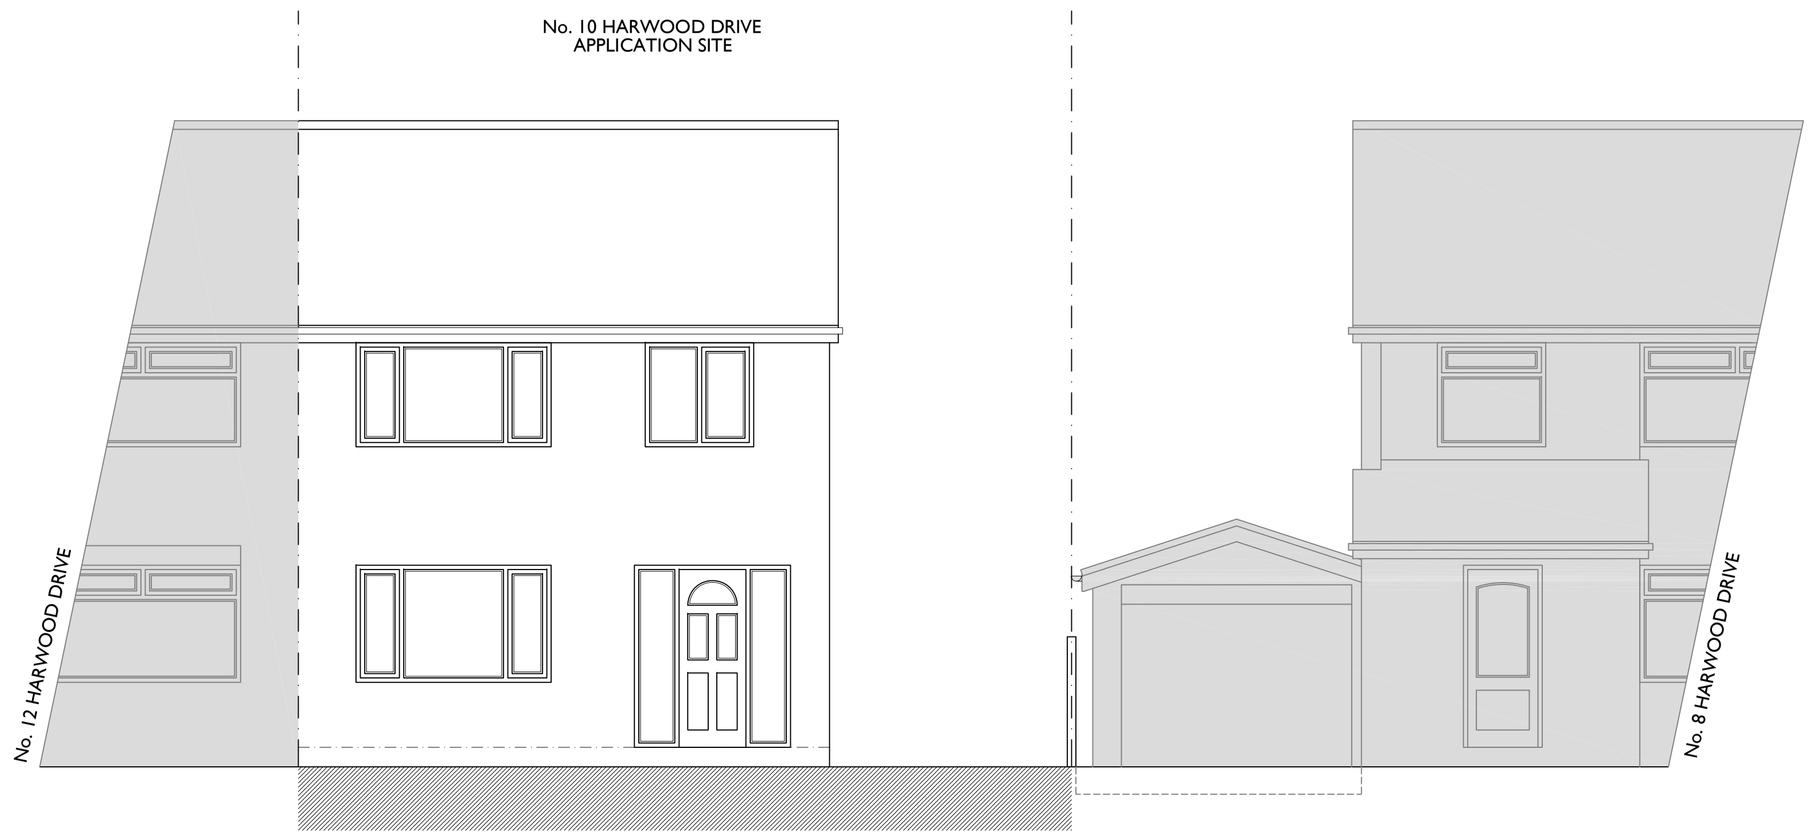

front elevation / street scene
(west facing)



rear elevation
(east facing)

SKY architecture, design & consulting
e: james@skyarchitecture.co.uk
t: 07743644720
w: www.skyarchitecture.co.uk

Client	Drawing Title	Job Number	Date	Paper Size	Revision
Mr. Paul Parkinson	Existing Floor Plan and Elevations	26021	September 2026	A1	
Site Address		Drawing Number	Stage	Scale	
10 Harwood Drive, Bury, BL8 2ED		002	Existing	1:50	

The Copyright of this drawing belongs to SKY Design & Consulting Ltd. and shall not be used or reproduced in any form without its express permission | Do not scale from this drawing - Work to figured dimensions only. All dimensions to be checked on site prior to the execution of any work | For the avoidance of doubt all dimensions are measured to wall structure and not the finishes unless otherwise stated | Where any discrepancy is found to exist within or between drawings and/or documents it should be reported to the architect immediately | SKY Design & Consulting Ltd. will not be liable for any use of drawings and documents for any purpose other than for which the same were prepared by or on behalf of SKY Design & Consulting Ltd. Company number: 12444824