

site plan
scale 1:200



location plan
scale 1:1250


north

Existing 2.2m high corrugated sheet boundary treatment within neighbouring garden

New glazed flat roof lantern to provide natural light to garage store

Proposed flat roof construction to run continuously with existing flat roof with eaves overhang profile to match

Existing 1.5m high timber boundary fence to be retained

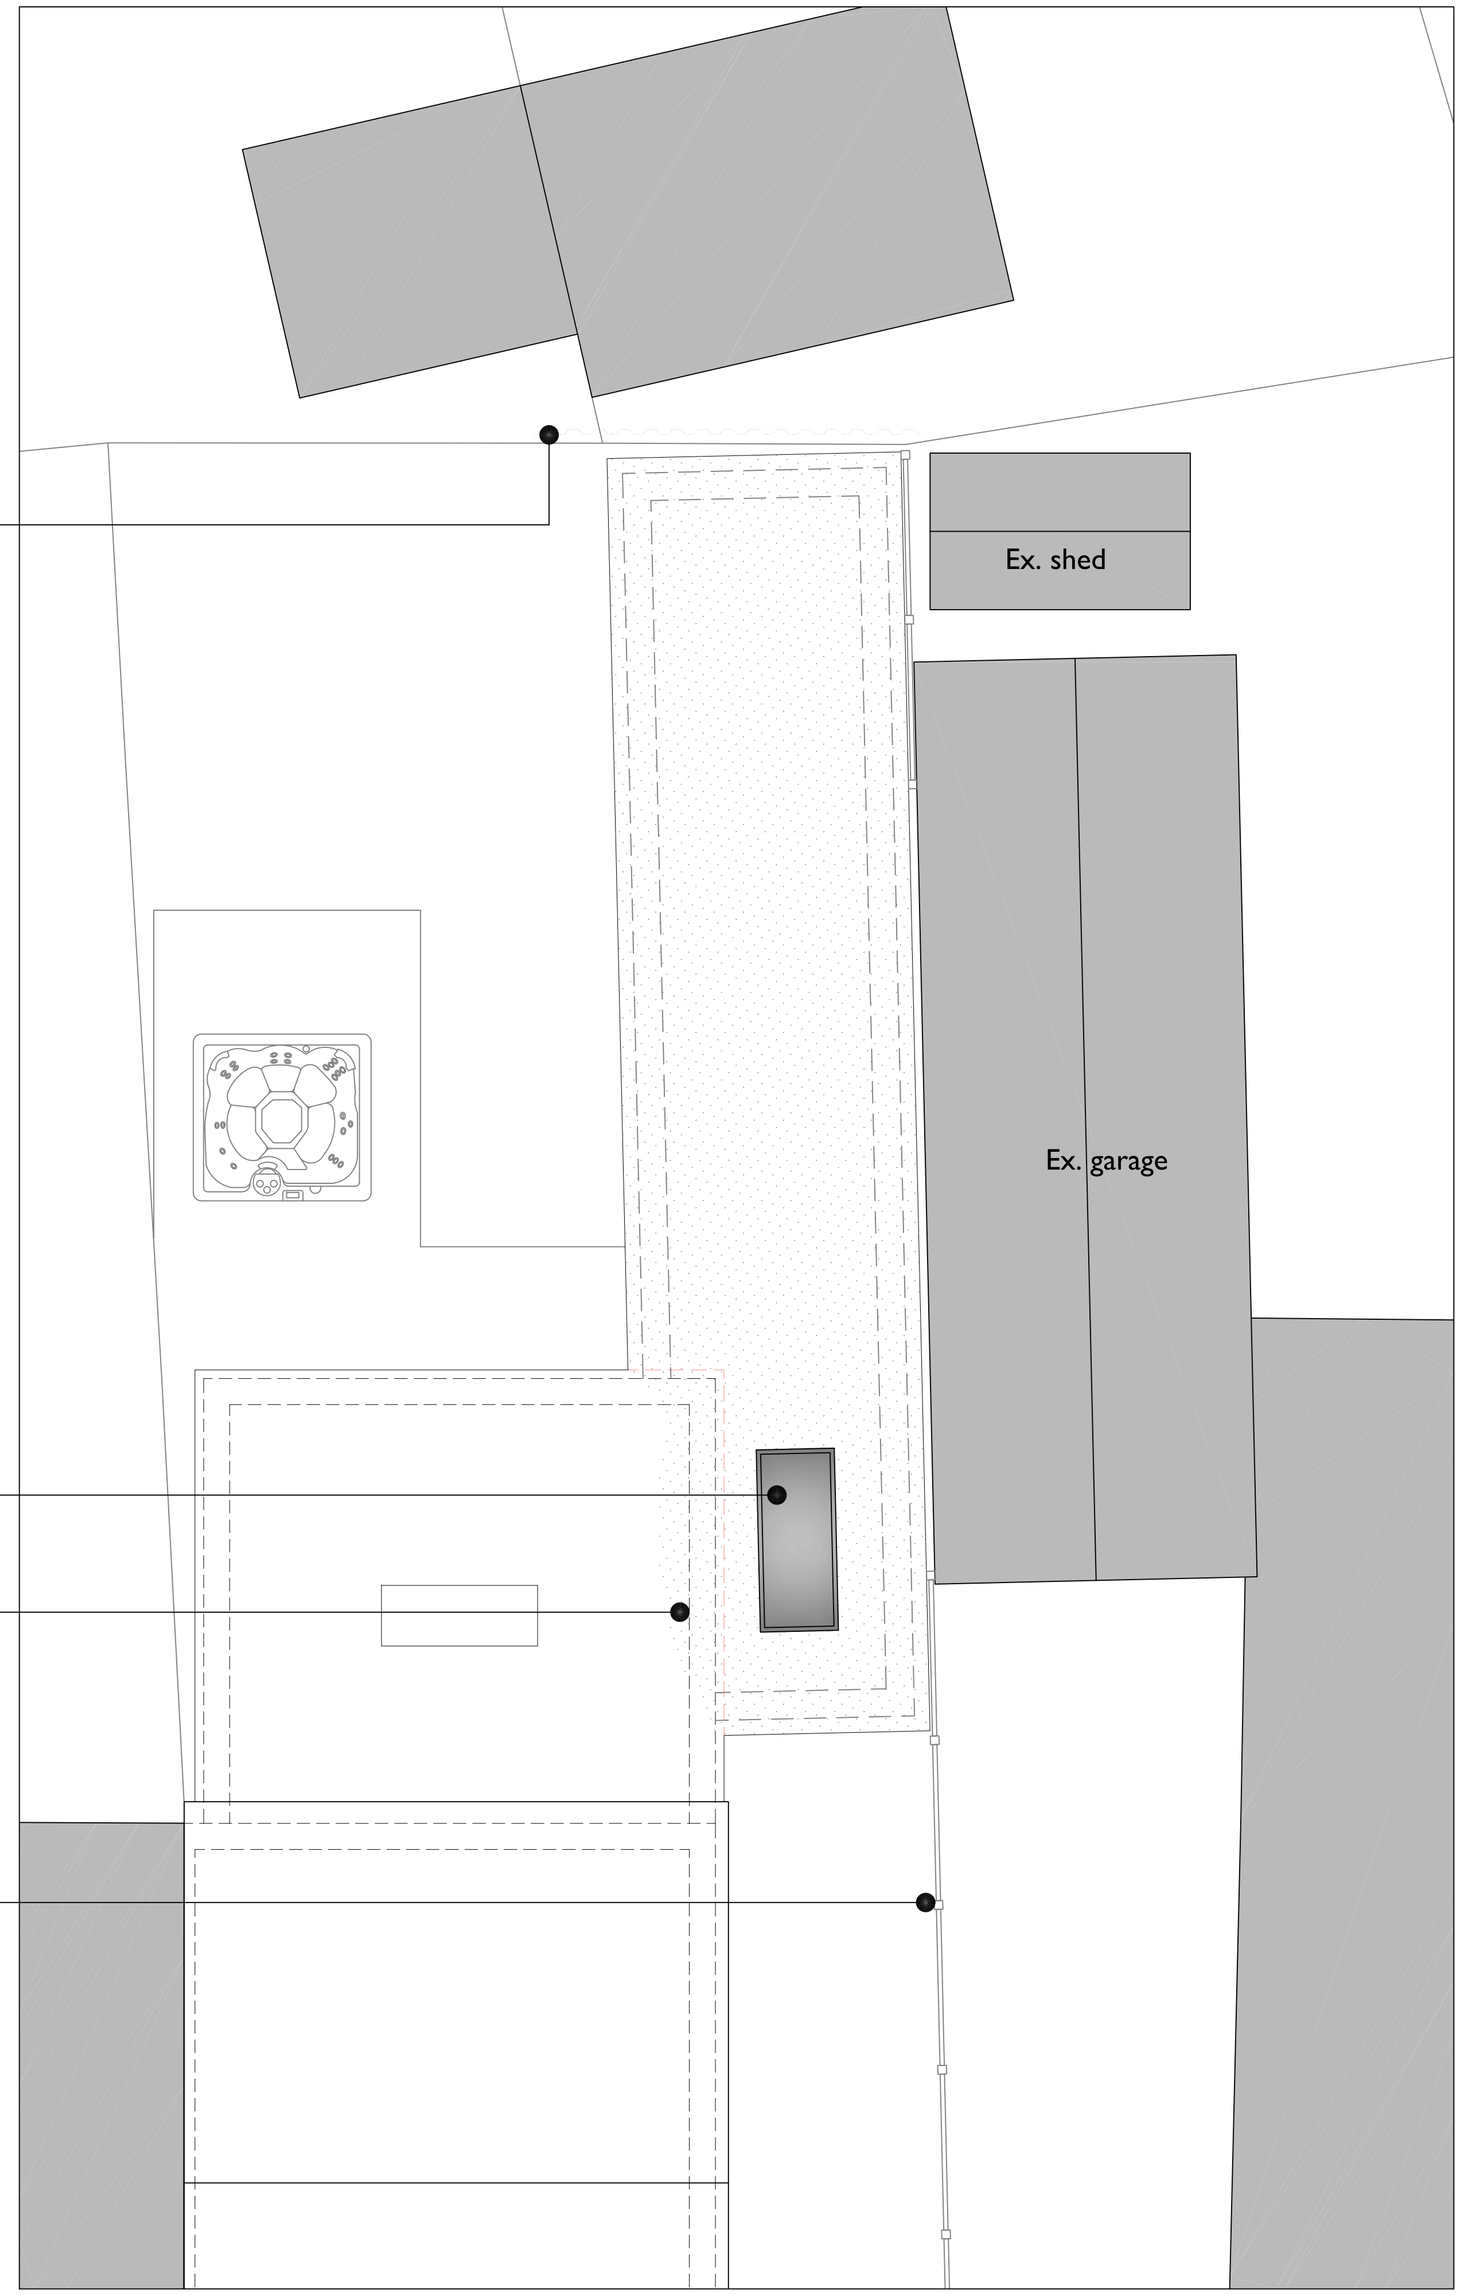

site plan extract
scale 1:50

SKY architecture, design & consulting
e: james@skyarchitecture.co.uk
t: 07743644720
w: www.skyarchitecture.co.uk

Client: Mr. Paul Parkinson	Drawing Title: Proposed Site and Location Plans	Job Number: 26021	Date: November 2026	Paper Size: A1	Revision
Site Address: 10 Harwood Drive, Bury, BL8 2ED		Drawing Number: 101	Stage: Planning	Scale: 1:50 / 200 / 1250	

The Copyright of this drawing belongs to SKY Design & Consulting Ltd. and shall not be used or reproduced in any form without its express permission | Do not scale from this drawing - Work to figured dimensions only. All dimensions to be checked on site prior to the execution of any work | For the avoidance of doubt all dimensions are measured to wall structure and not the finishes unless otherwise stated | Where any discrepancy is found to exist within or between drawings and/or documents it should be reported to the architect immediately | SKY Design & Consulting Ltd. will not be liable for any use of drawings and documents for any purpose other than for which the same were prepared by or on behalf of SKY Design & Consulting Ltd. Company number: 12444824