


site plan
scale 1:200

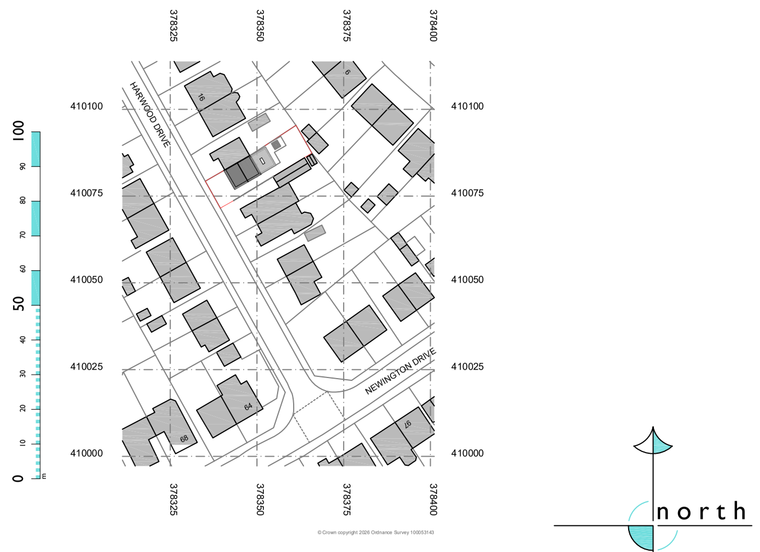


location plan
scale 1:1250

Existing 2.2m high corrugated sheet boundary treatment within neighbouring garden

Dashed grey lines denote location of previously demolished garage structure

Existing 1.8m high timber boundary fence

Existing 1.5m high timber boundary fence

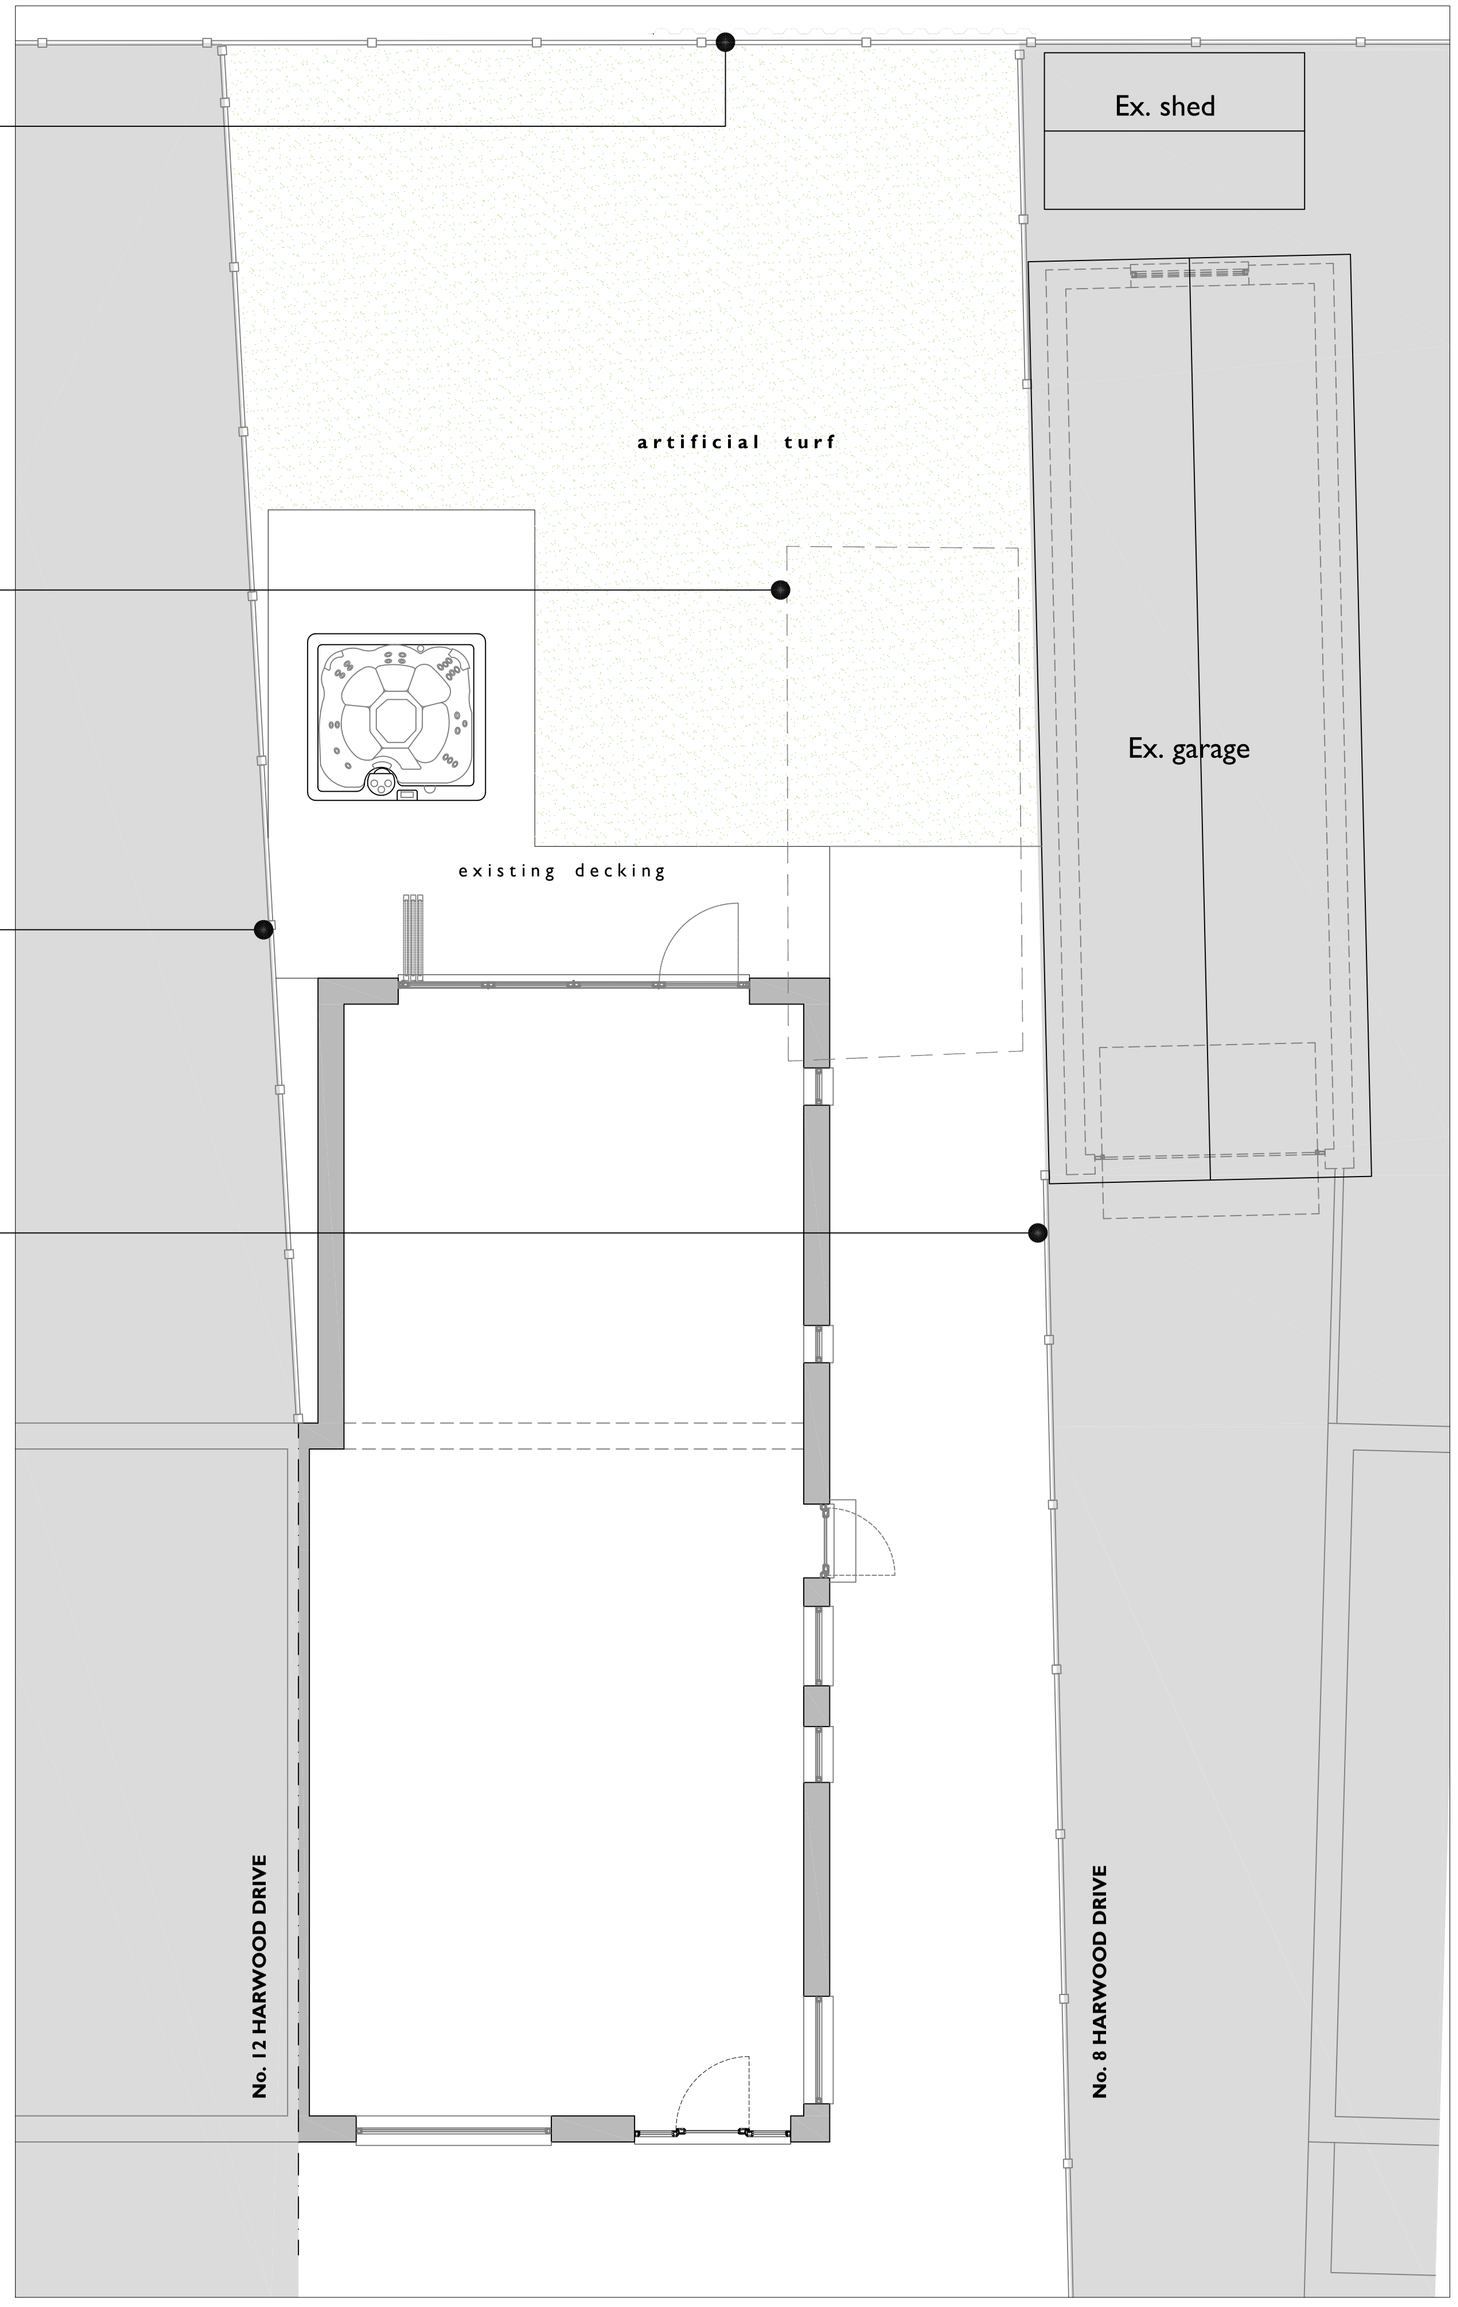

site plan extract
scale 1:50

SKY architecture, design & consulting
e: james@skyarchitecture.co.uk
t: 07743644720
w: www.skyarchitecture.co.uk

Client: Mr. Paul Parkinson	Drawing Title: Existing Site, Location and Floor Plans	Job Number: 26021	Date: September 2026	Paper Size: A1	Revision
Site Address: 10 Harwood Drive, Bury, BL8 2ED		Drawing Number: 001	Stage: Existing	Scale: 1:50 / 200 / 1250	

The Copyright of this drawing belongs to SKY Design & Consulting Ltd. and shall not be used or reproduced in any form without its express permission | Do not scale from this drawing - Work to figured dimensions only. All dimensions to be checked on site prior to the execution of any work | For the avoidance of doubt all dimensions are measured to wall structure and not the finishes unless otherwise stated | Where any discrepancy is found to exist within or between drawings and/or documents it should be reported to the architect immediately | SKY Design & Consulting Ltd. will not be liable for any use of drawings and documents for any purpose other than for which the same were prepared by or on behalf of SKY Design & Consulting Ltd. Company number: 12444824