

**facing material legend**

- denotes white rendered finish to match existing
- denotes brickwork facade

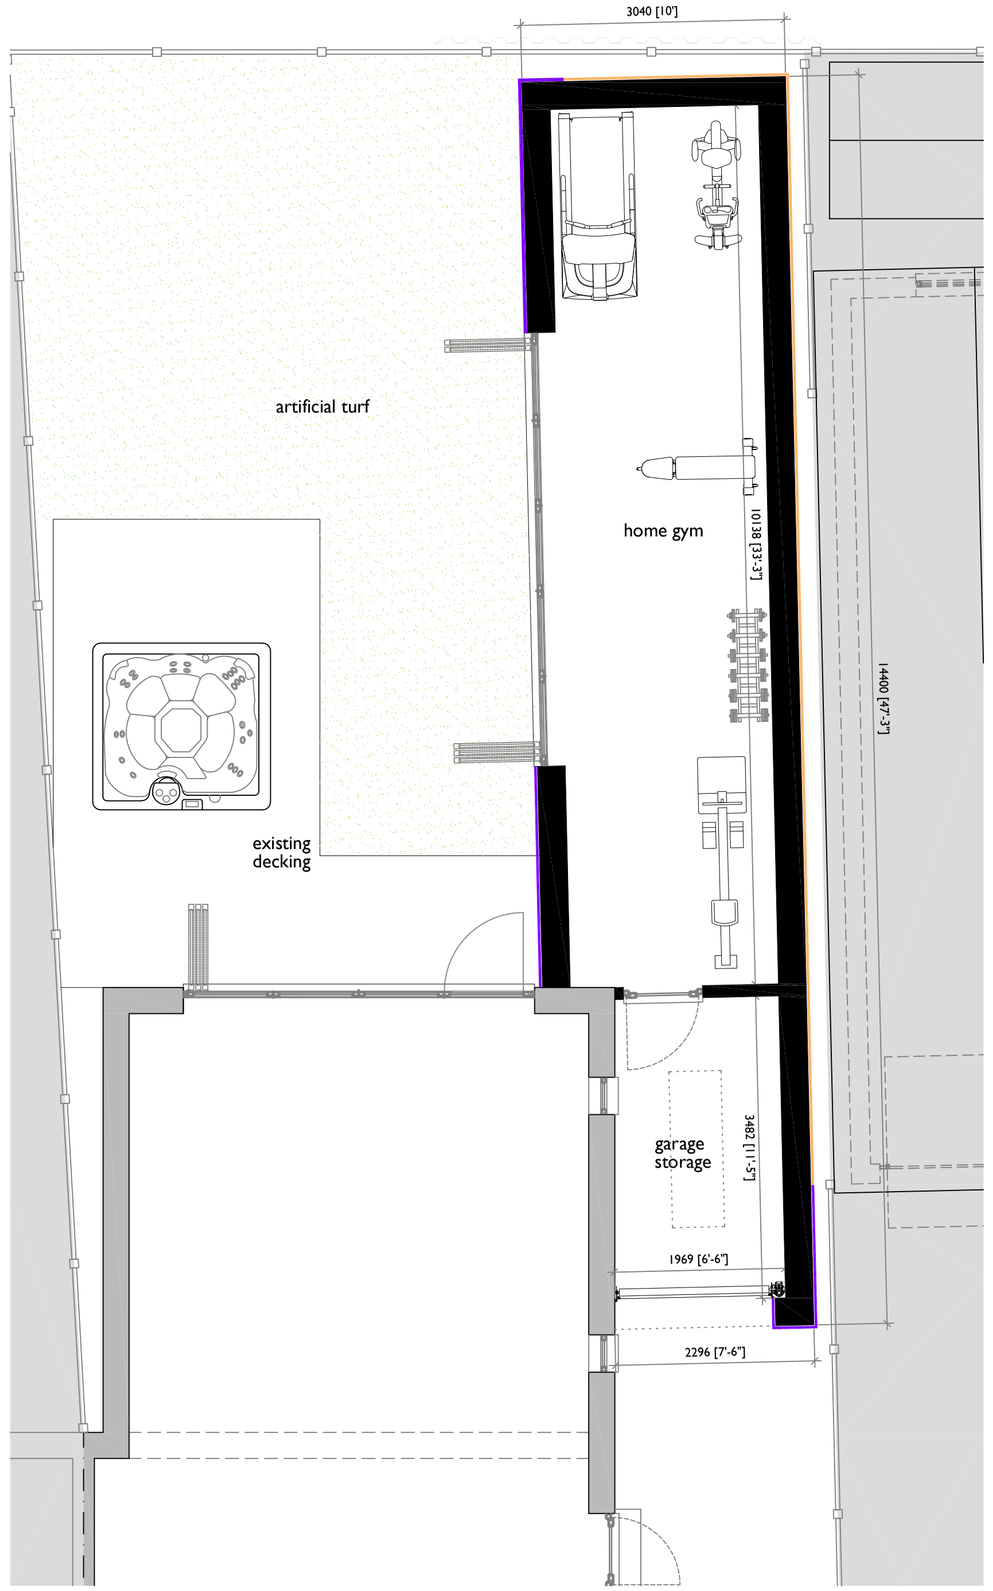


floor plan

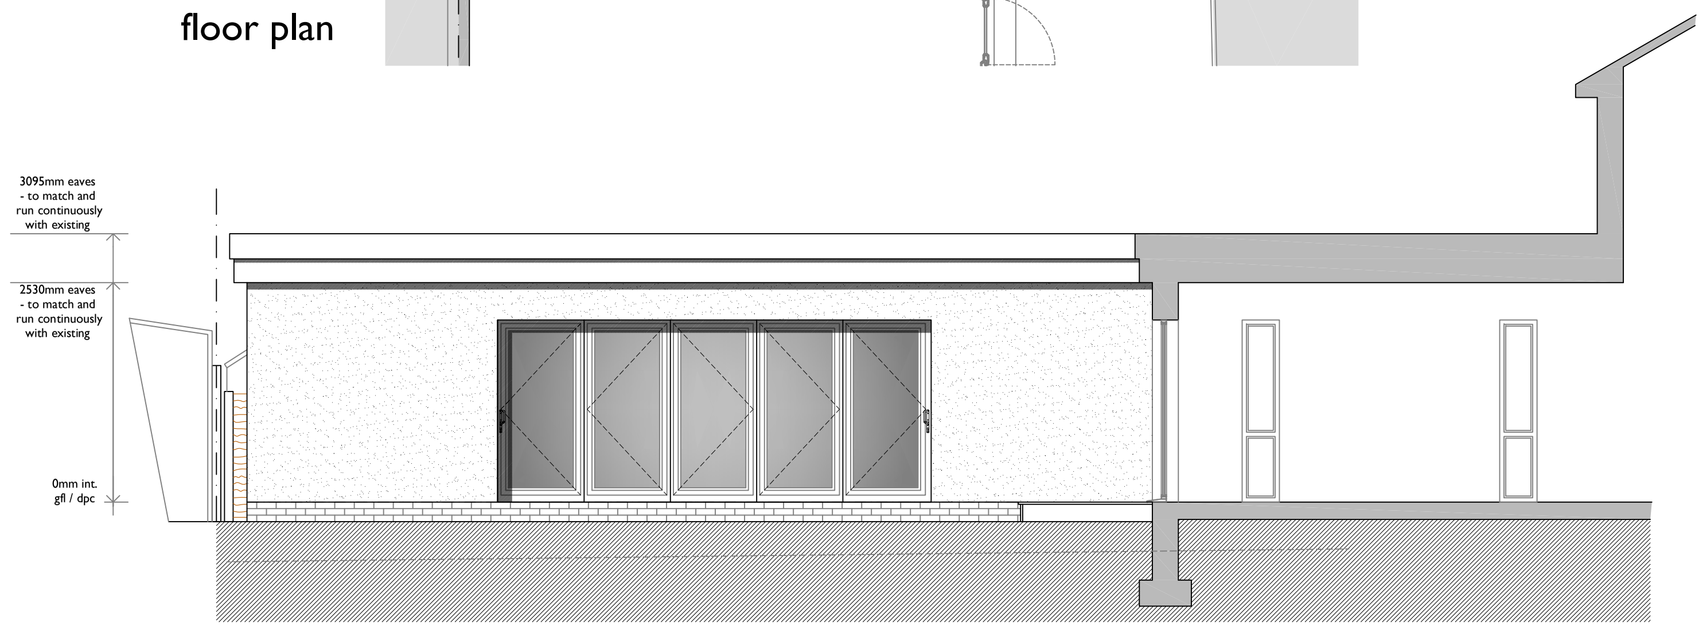


sectional side elevation
(south facing)




front elevation / street scene
(west facing)




rear elevation
(east facing)

SKY architecture, design & consulting
e: james@skyarchitecture.co.uk
t: 07743644720
w: www.skyarchitecture.co.uk

| Client | Drawing Title | Job Number | Date | Paper Size | Revision |
|---|---|---|---|---|---|
| Mr. Paul Parkinson | Proposed Floor Plan and Elevations | 26021 | November 2026 | A1 | |
| **Site Address** | | **Drawing Number** | **Stage** | **Scale** | |
| 10 Harwood Drive, Bury, BL8 2ED | | 102 | Planning | 1:50 | |

The Copyright of this drawing belongs to SKY Design & Consulting Ltd. and shall not be used or reproduced in any form without its express permission | Do not scale from this drawing - Work to figured dimensions only. All dimensions to be checked on site prior to the execution of any work | For the avoidance of doubt all dimensions are measured to wall structure and not the finishes unless otherwise stated | Where any discrepancy is found to exist within or between drawings and/or documents it should be reported to the architect immediately | SKY Design & Consulting Ltd. will not be liable for any use of drawings and documents for any purpose other than for which the same were prepared by or on behalf of SKY Design & Consulting Ltd. Company number: 12444824