
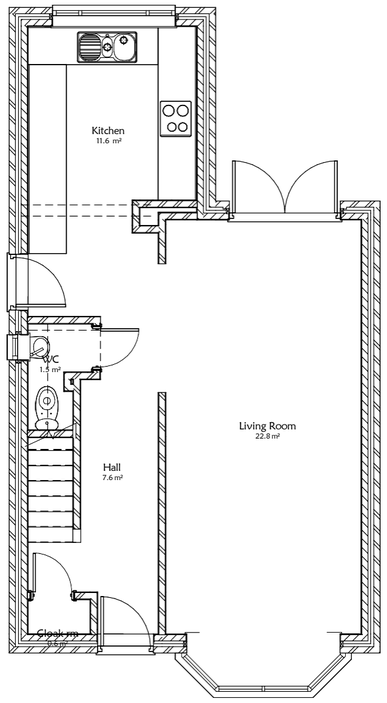


Ground Floor
1 : 50

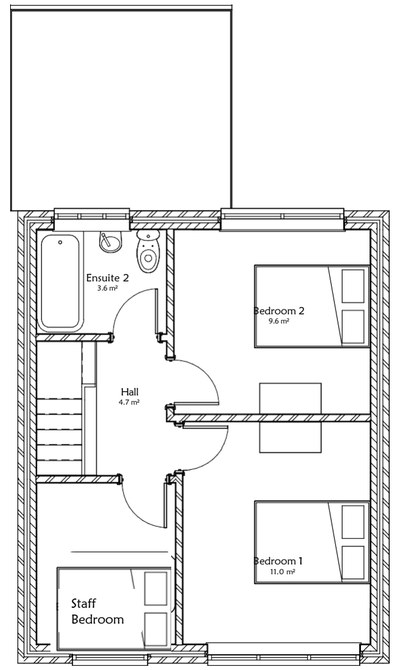

First Floor
1 : 50

©
DO NOT SCALE. Use figured dimensions only. Contractor is to check all dimensions before commencement of works. This drawing is copyright. This data to be used as x-ref file only - not as live data. This drawing must only be used for the purpose for which it is supplied.

NOTES:

North

Revision Number	Date	Description of Revision	Chkd	Appr

SEED Architects
Experience | Design Ethos | Passion
Parsonage Chambers, 3 Parsoange, Manchester M3 2HW - 0161 832 5750

status
Building Regs

job title
25 Heahfield Road

Location


drawing title
Proposed Floor Plans

author RH
date 26/09/2023
checker RH
date 26/09/2023
scale 1 : 50
paper size A1


1m 5m

Project no.

Type	See drawing no.	Rev.
	A1 01	

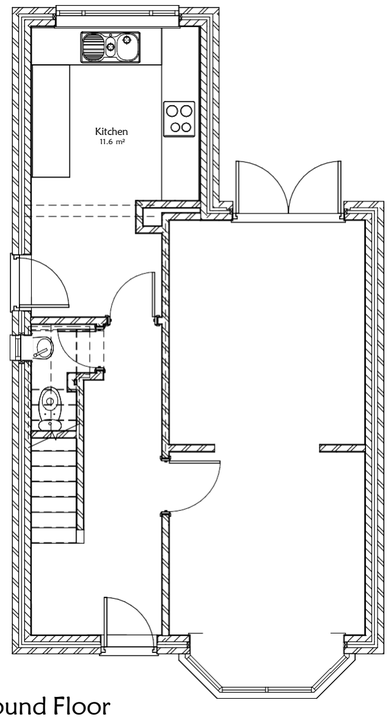

Ground Floor
1 : 50

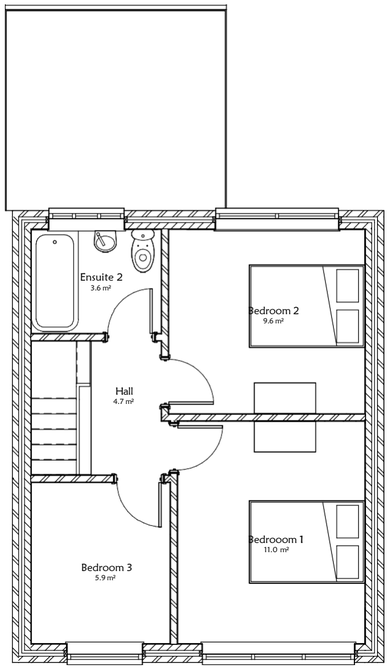

2 First Floor
1 : 50

©
DO NOT SCALE. Use figured dimensions only, Contractor is to check all dimensions before commencement of works. This drawing is copyright. This data to be used as x-ref file only - not as live data. This drawing must only be used for the purpose for which it is supplied.

NOTES:

North

Revision Number	Date	Description of Revision	Chkd	Appr

SEED Architects
Experience | Design Ethos | Passion
Parsonage Chambers, 3 Parsoange, Manchester M3 2HW - 0161 832 5750

status
Planning

job title
25 Heahfield Road

Location

drawing title
Existing Floor Plans

author	date	
RH	26/09/2023	
checker	**date**	
RH	26/09/2023	
scale 1 : 50		**paper size** A1

Project no.	Type	Seed drawing no.	Rev.
A57		A102	

1m 5m