
© Crown Copyright and database rights 2025. OS AC0000813445

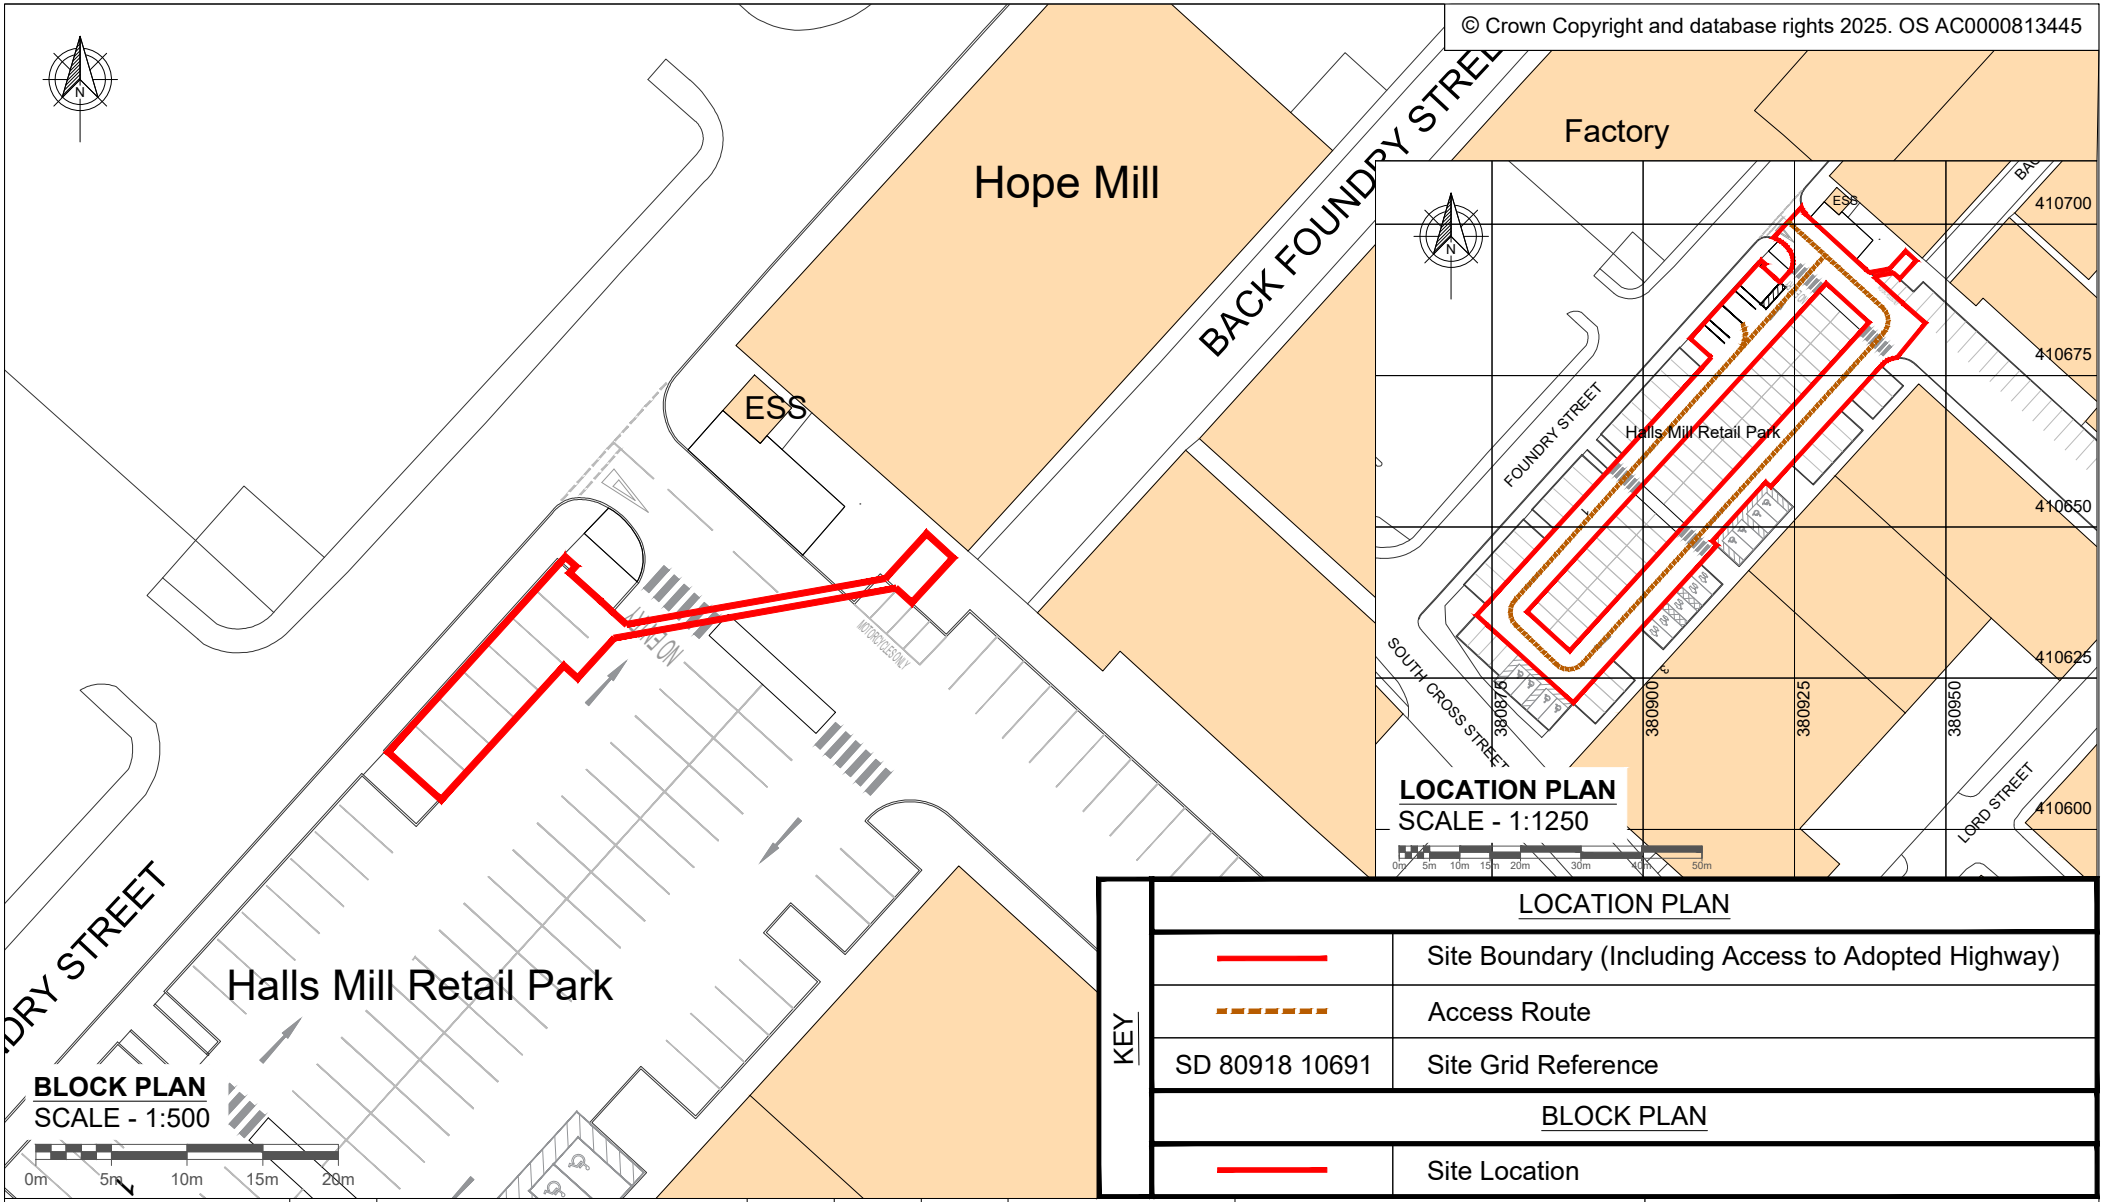

KEY	LOCATION PLAN
	Site Boundary (Including Access to Adopted Highway)
	Access Route
SD 80918 10691	Site Grid Reference
	BLOCK PLAN
	Site Location

COMMENTS	REV.	DESCRIPTION	REV. BY	APP.	DATE
	A	Issued for comment	DB	JM	11/03/25

ADDRESS

Halls Mill Retail Park,
Foundry St,
Bury,
BL9 7AZ

PROJECT NAME
LONDON METRIC PROPERTY PLC - HALLSMILL RETAIL PARK

DRAWING TITLE
LOCATION AND BLOCK PLAN

DRAWING NO.
10640 - 0027_02

SCALE (@A4): AS SHOWN
DRAWN BY: DB

INSTAVOLT

InstaVolt Ltd, 6 Cedarwood,
Crockford Lane, Chineham Park,
Hampshire, RG24 8WD
© InstaVolt Ltd. 2025

REV. A