


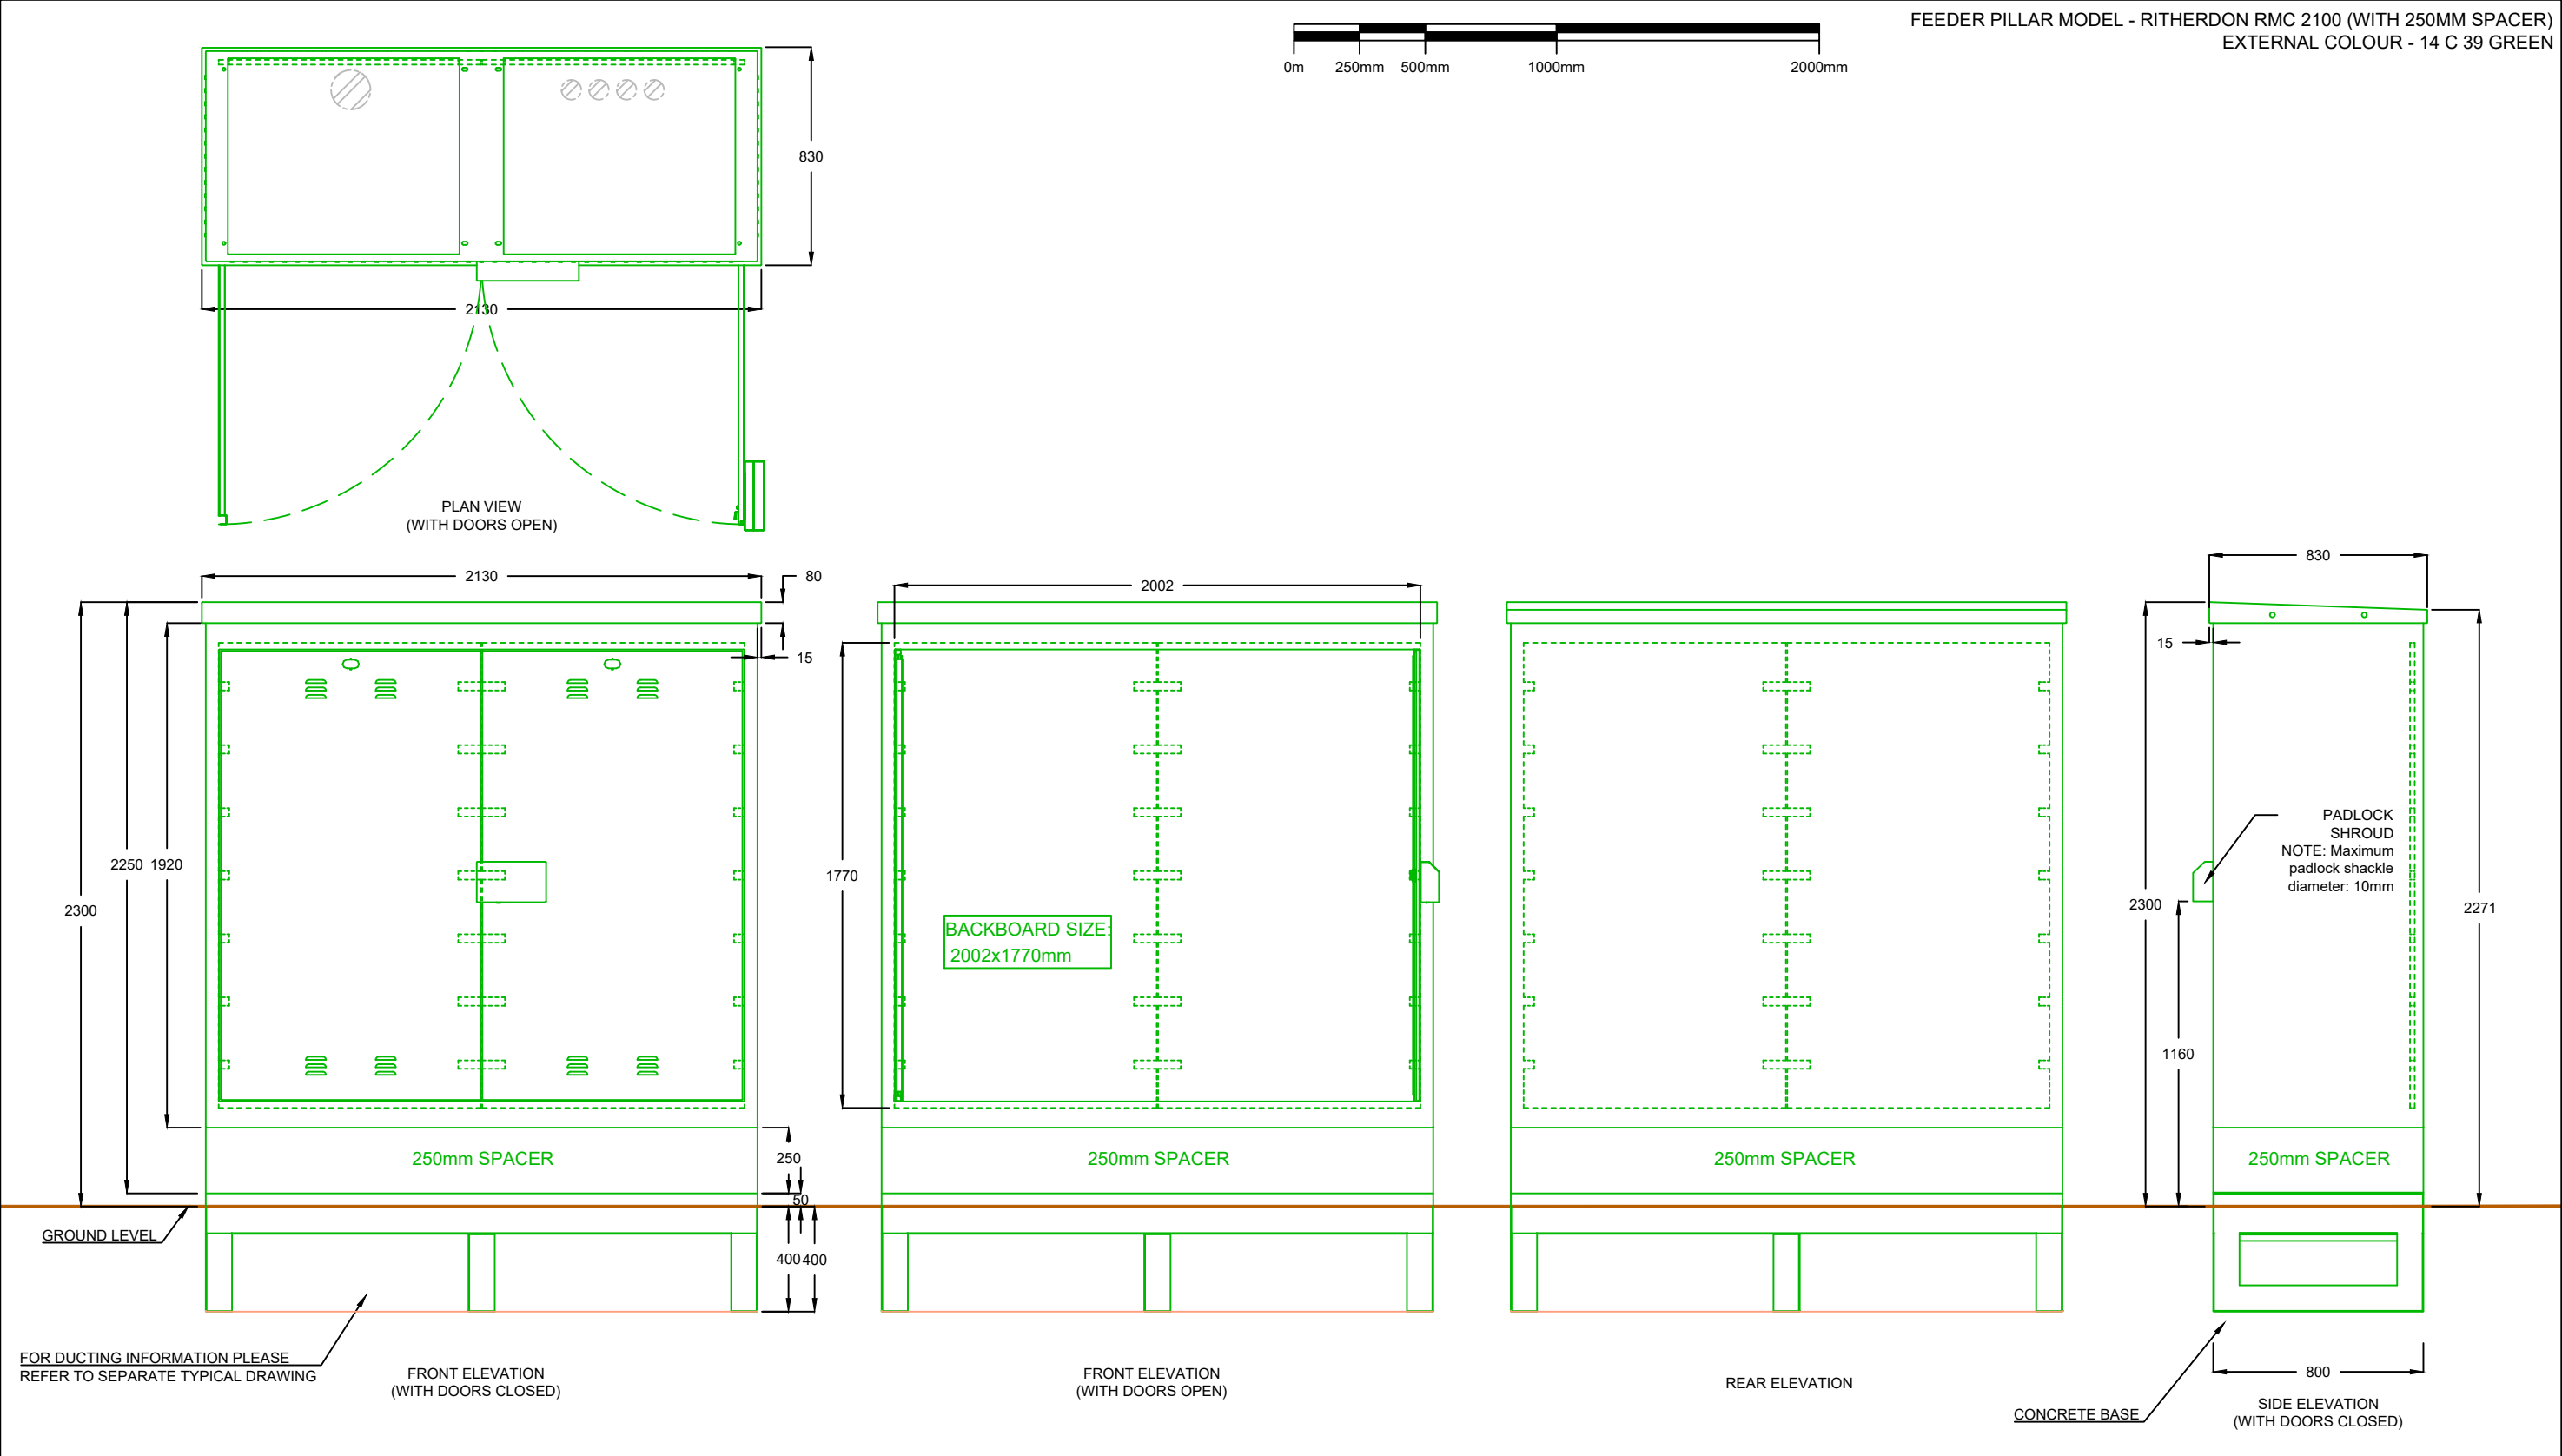

COMMENTS		REV.	DESCRIPTION	REV. BY	APP.	DATE	ADDRESS	PROJECT NAME	INSTAVOLT InstaVolt Ltd, 6 Cedarwood, Crockford Lane, Chineham Park, Hampshire, RG24 8WD © InstaVolt Ltd. 2020	REV. B
NOTE: FOR FURTHER DETAILS PLEASE REFER TO MANUFACTURERS SPECIFICATIONS		A	Issued for comment	LW	RK	22/04/22		EQUIPMENT ELEVATIONS		
		B	Ducting info removed	RK	SF	01/05/24		DRAWING TITLE		
								FEEDER PILLAR - RMC2100 (WITH SPACER)		
								DRAWING NO.		
SCALE (@A3) 1:25	DRAWN BY LW							001_27		