




1 Front - Proposed
1 : 100



2 Left Side - Proposed
1 : 100

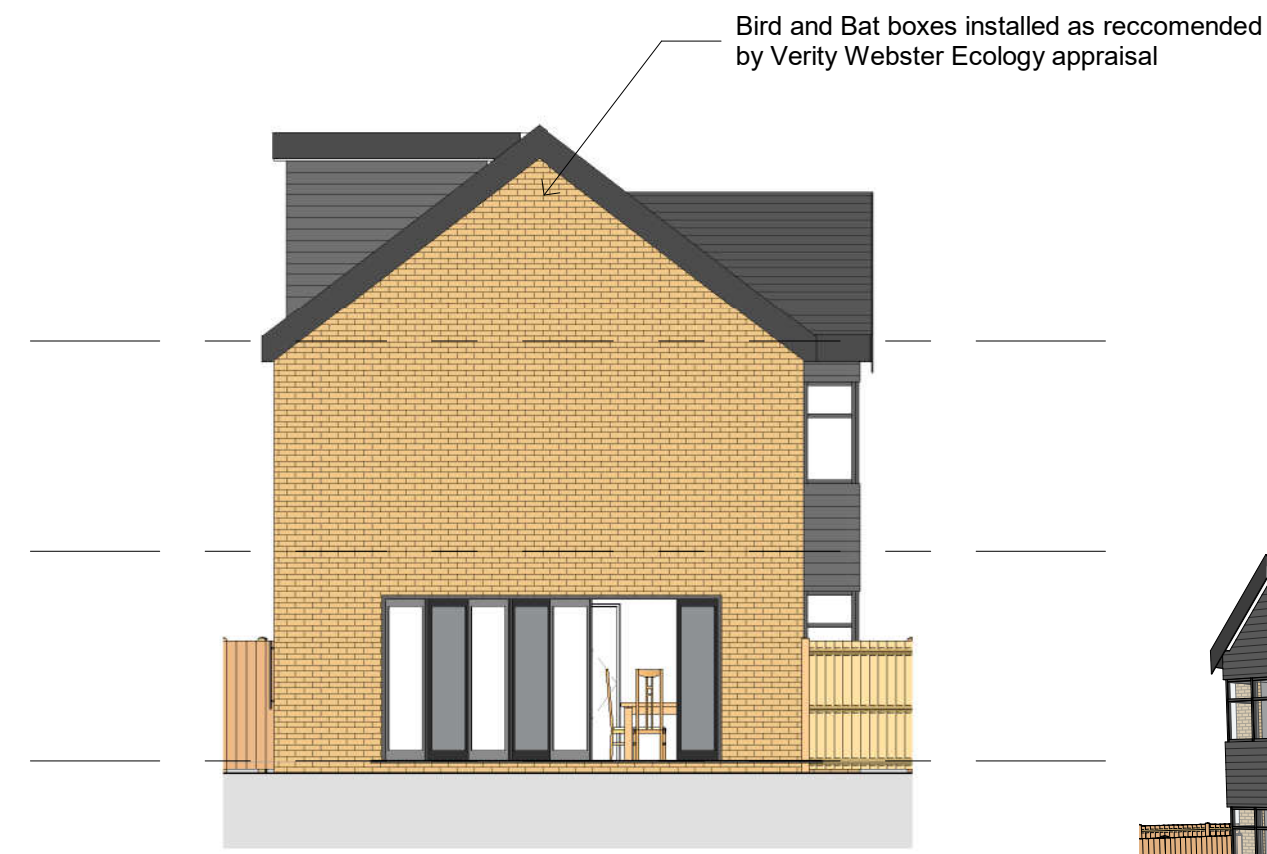


6 3D View 2





3 Rear - Proposed
1 : 100



4 Right Side - Proposed
1 : 100

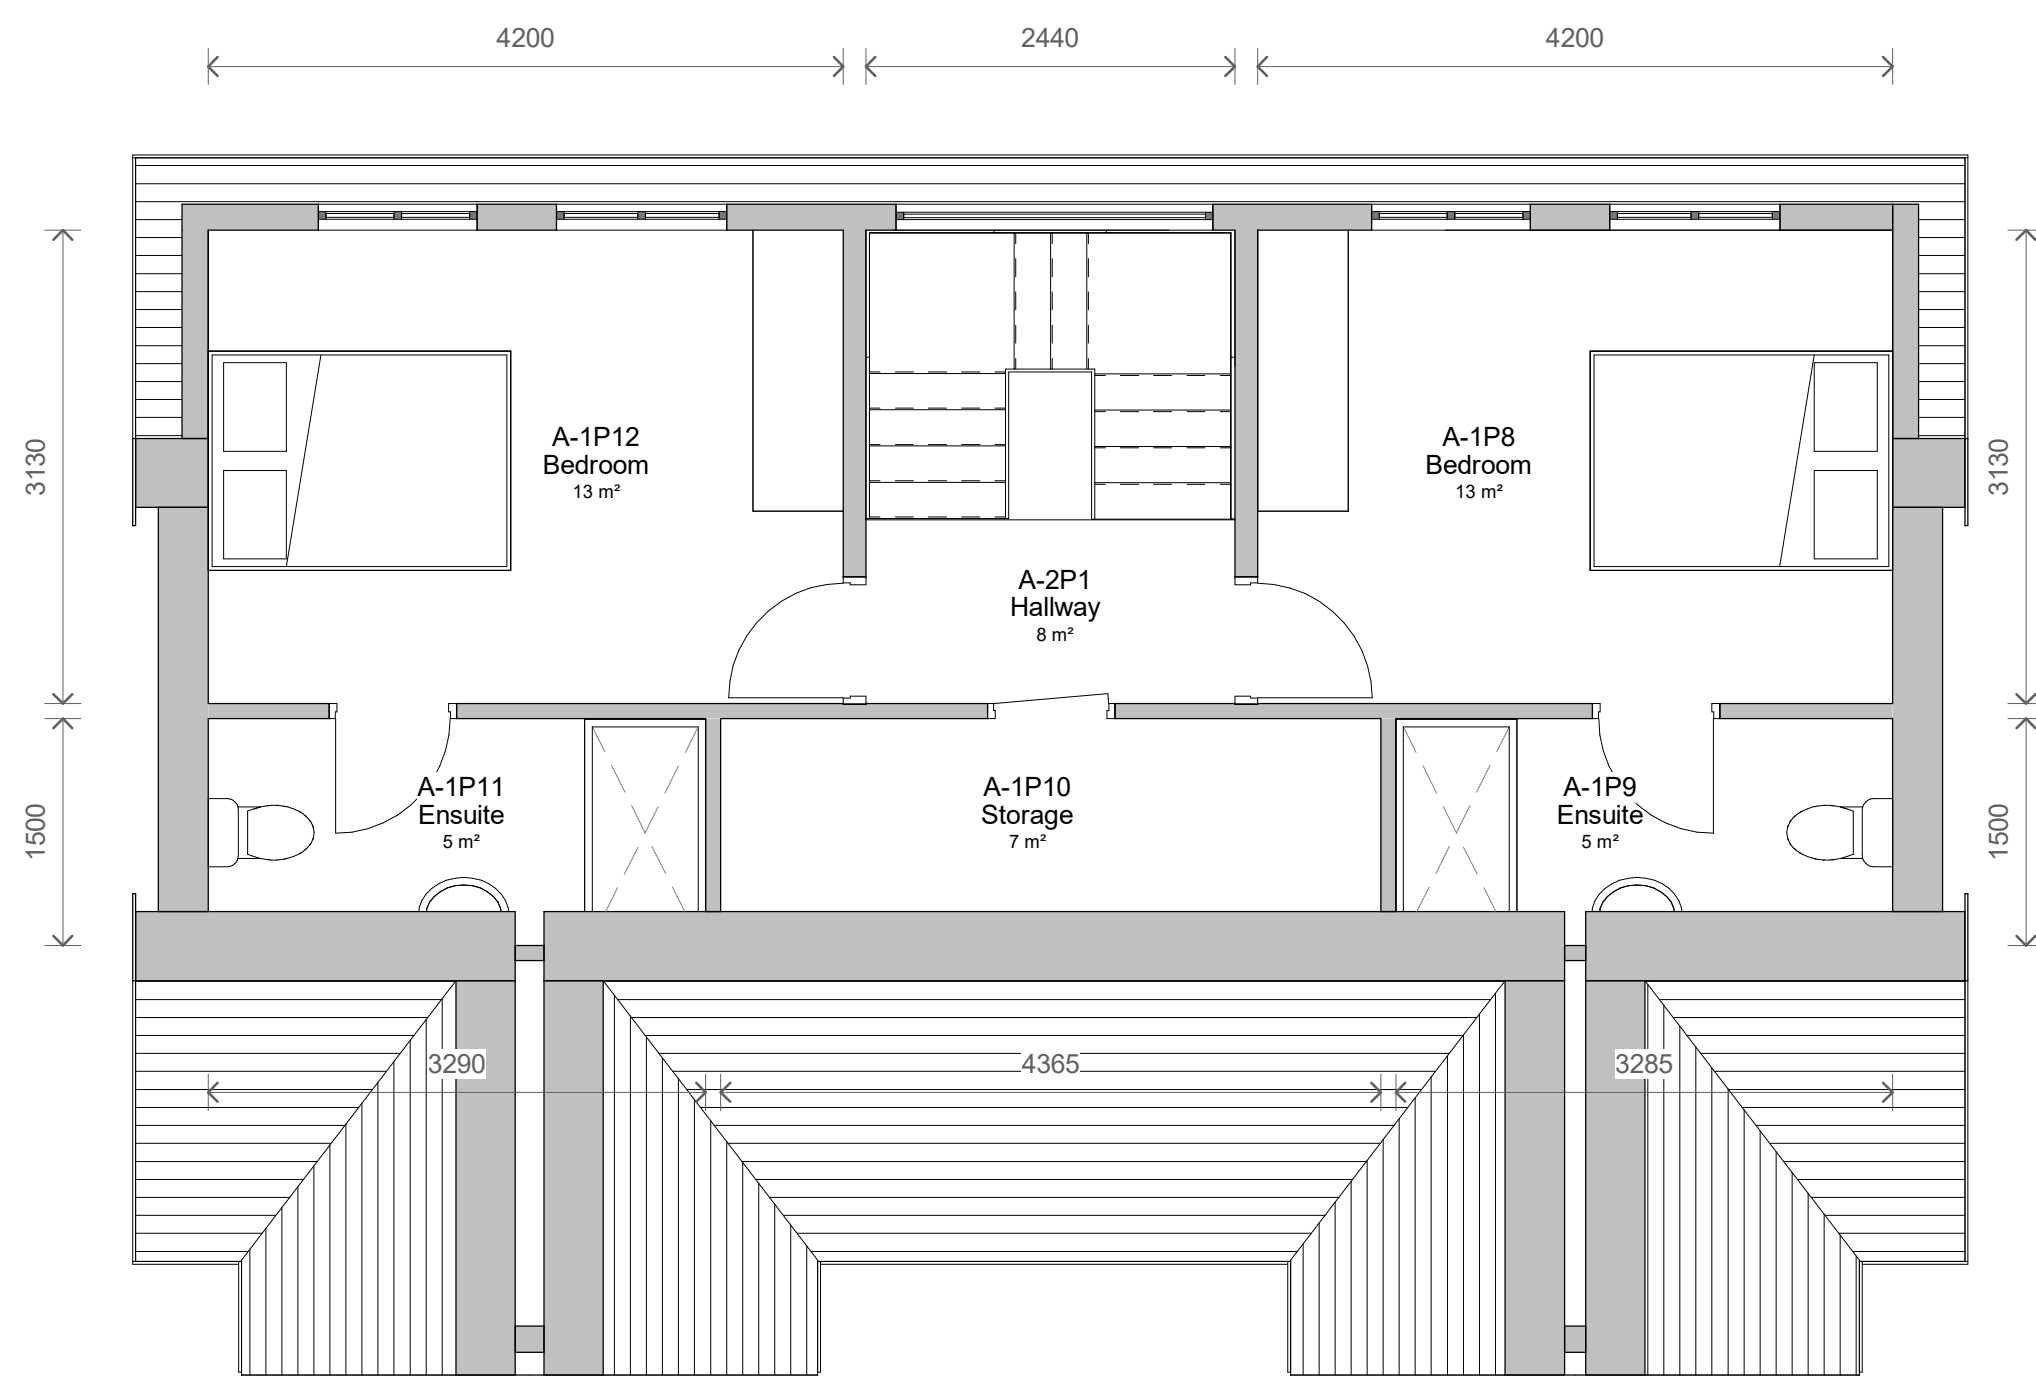

5 Level 2 - Proposed
1 : 50

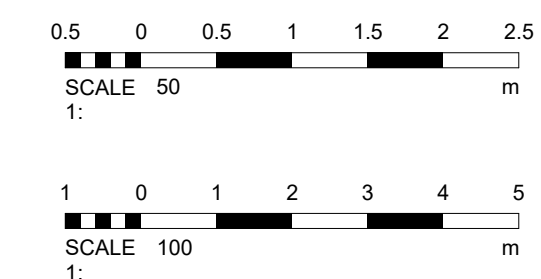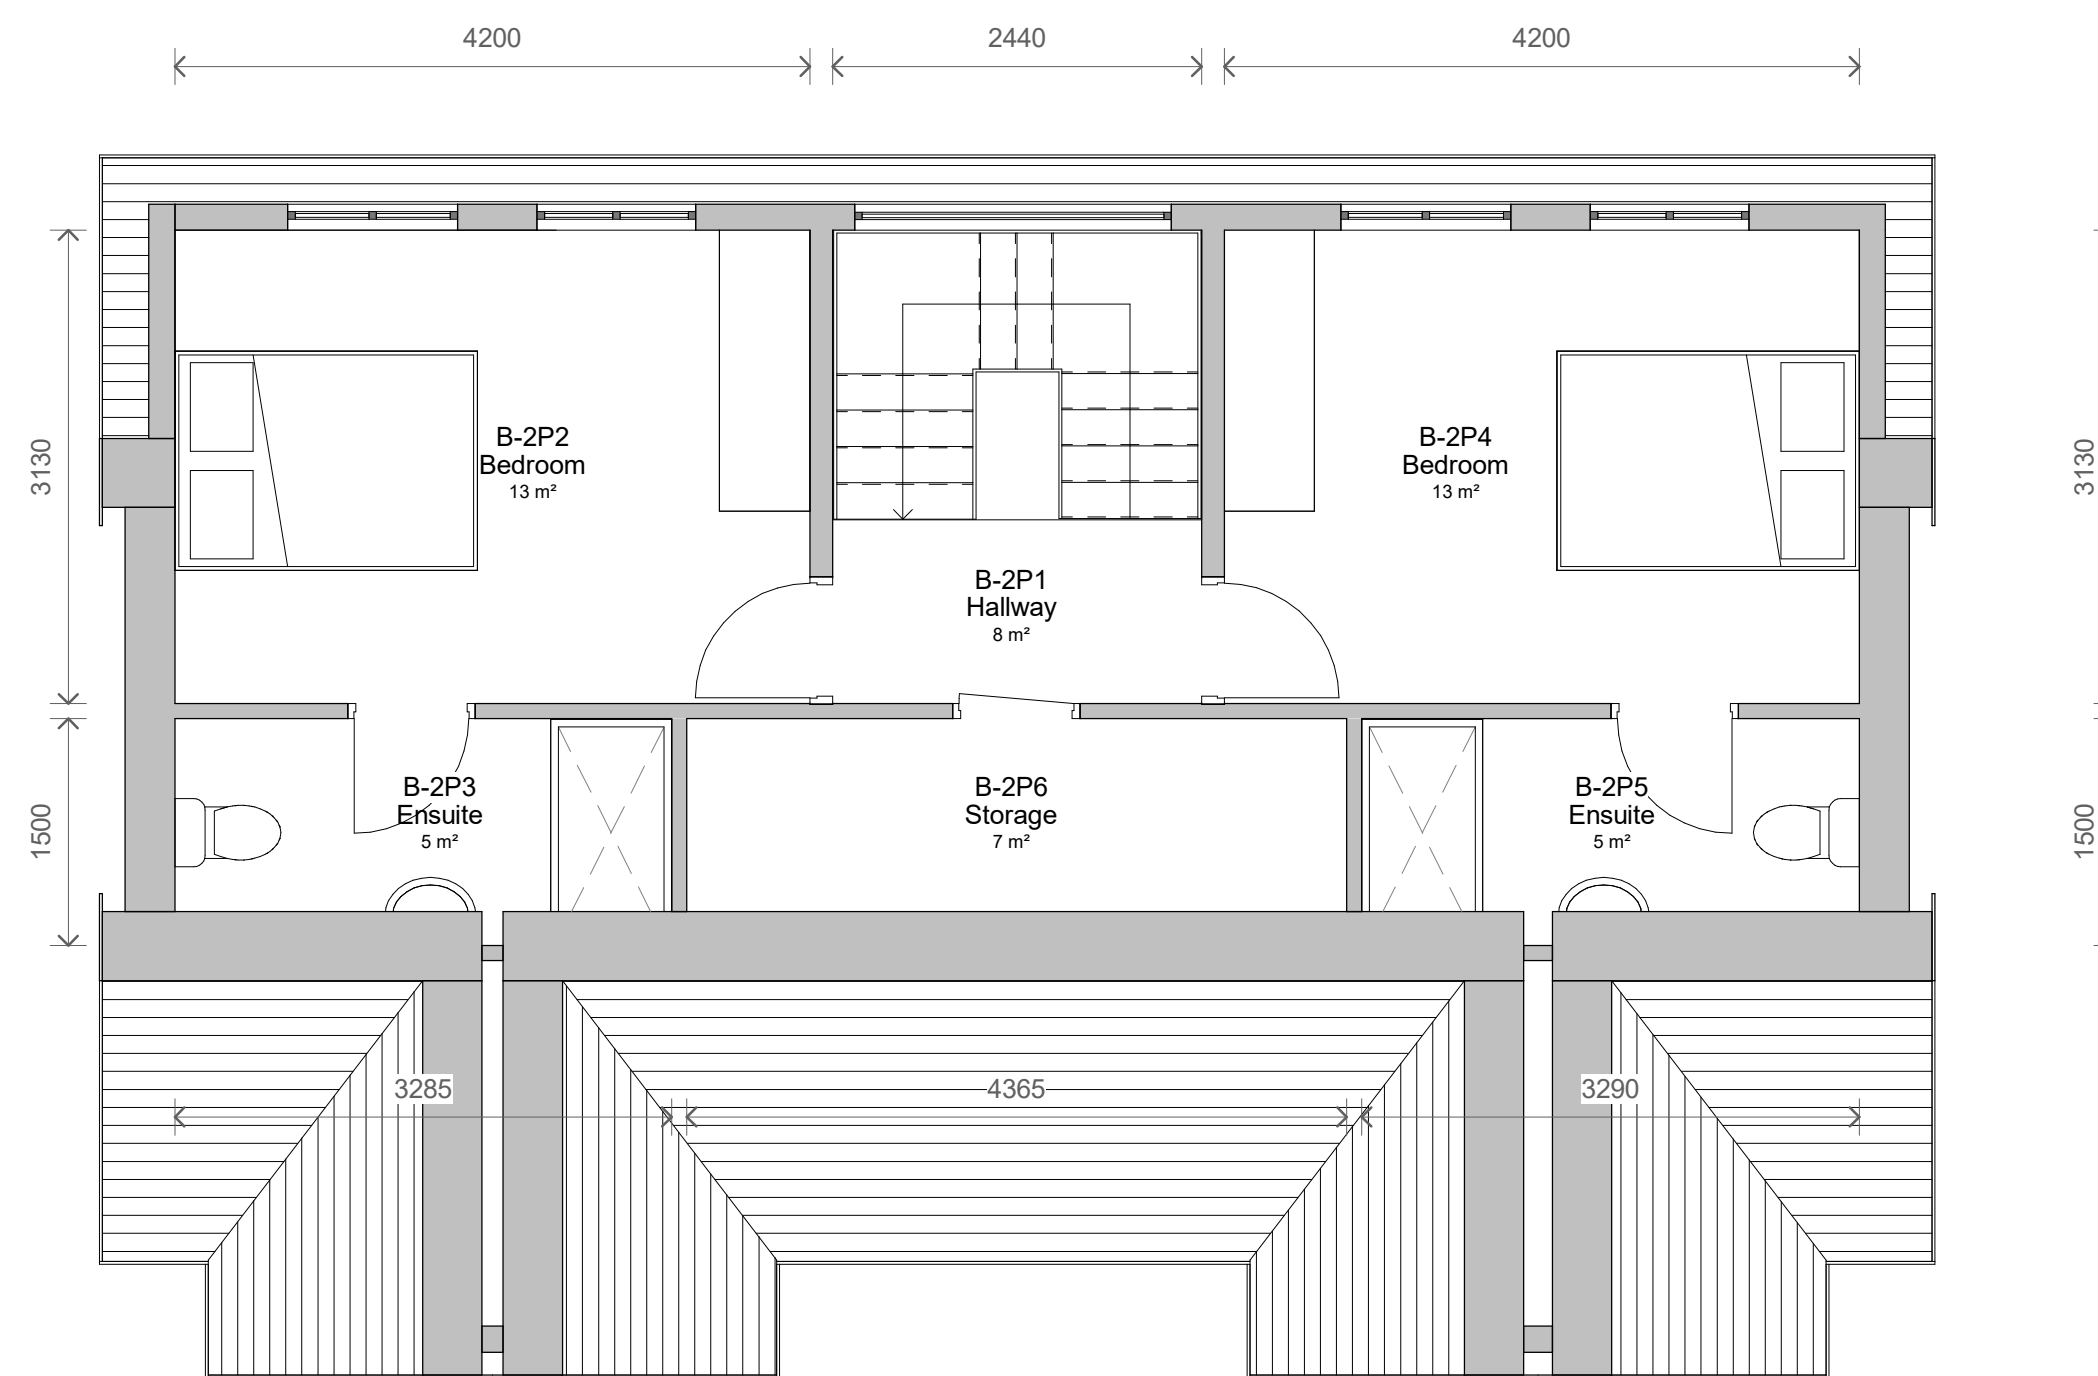

2	Bird/bat boxes	25/05/2023
1	Revised Design	14/02/2023
No.	Description	Date

PROJECT			Meadway, Bury			
TITLE			Proposed Plans and Elevations			
CLIENT			SAC Property Developments Ltd			
STATUS			DESIGN			
DRAWN BY	DATE	SCALE (@ A1)				
SG	12/07/2022	As indicated				
PROJECT NUMBER		DRAWING NUMBER		REV		
GSS22015.3		003		2		
GOLD SKETCH						
S T U D I O S						
www.goldsketch.co.uk info@goldsketch.co.uk 0161 792 9595						
NOTES						
© COPYRIGHT ALL RIGHTS RESERVED. THIS DRAWING MUST NOT BE REPRODUCED WITHOUT PRIOR WRITTEN COMMENT. DRAWING TO BE USED FOR THE STATUS INDICATED ONLY. ALL DIMENSIONS AND OTHER INFORMATION, BE CHECKED AND CONFIRMED ON SITE. ANY DISCREPANCIES TO BE REPORTED TO THE ARCHITECT PRIOR TO THE COMMENCEMENT OF ANY WORK. ALL WORK AND MATERIALS TO BE IN ACCORDANCE WITH CURRENT BUILDING REGULATIONS, RELEVANT CODES OF PRACTICE AND BRITISH STANDARDS. ALL DIMENSIONS ON THIS DRAWING ARE IN MILLIMETERS UNLESS OTHERWISE STATED.						