



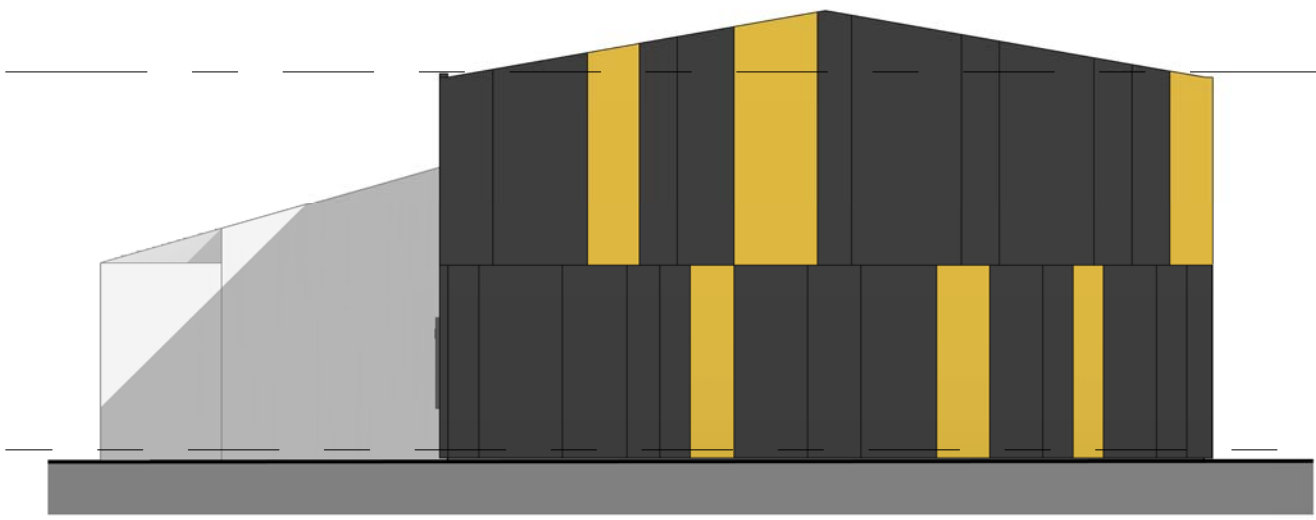


1. Elevation 6 - a2
1 : 100

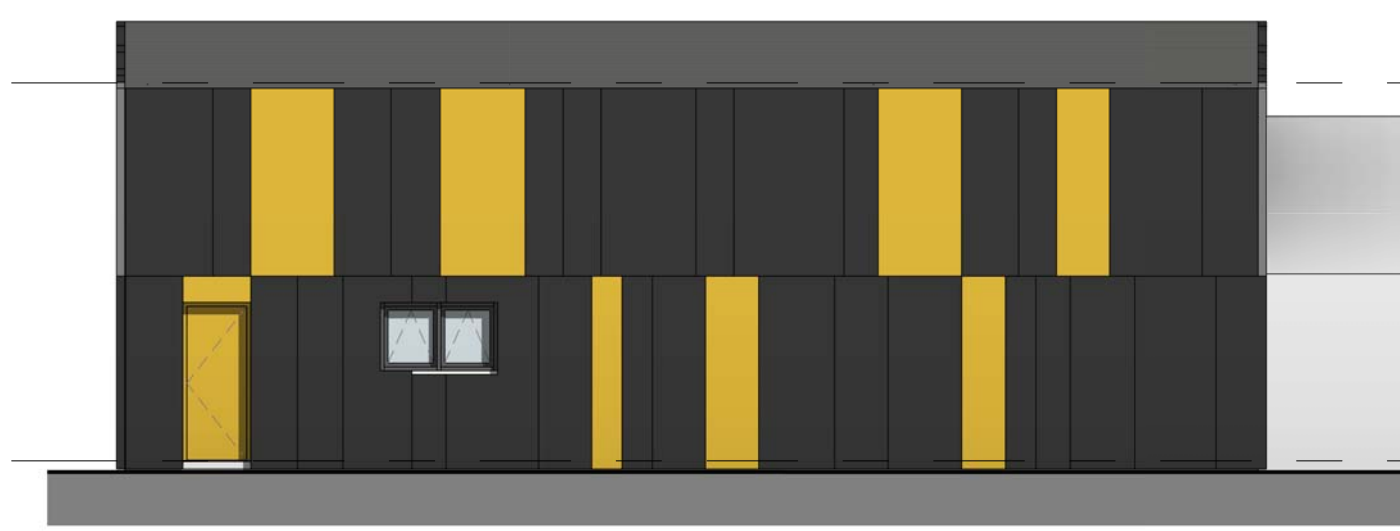


2. Elevation 7 - a2
1 : 100




3. Elevation 8 - a2
1 : 100

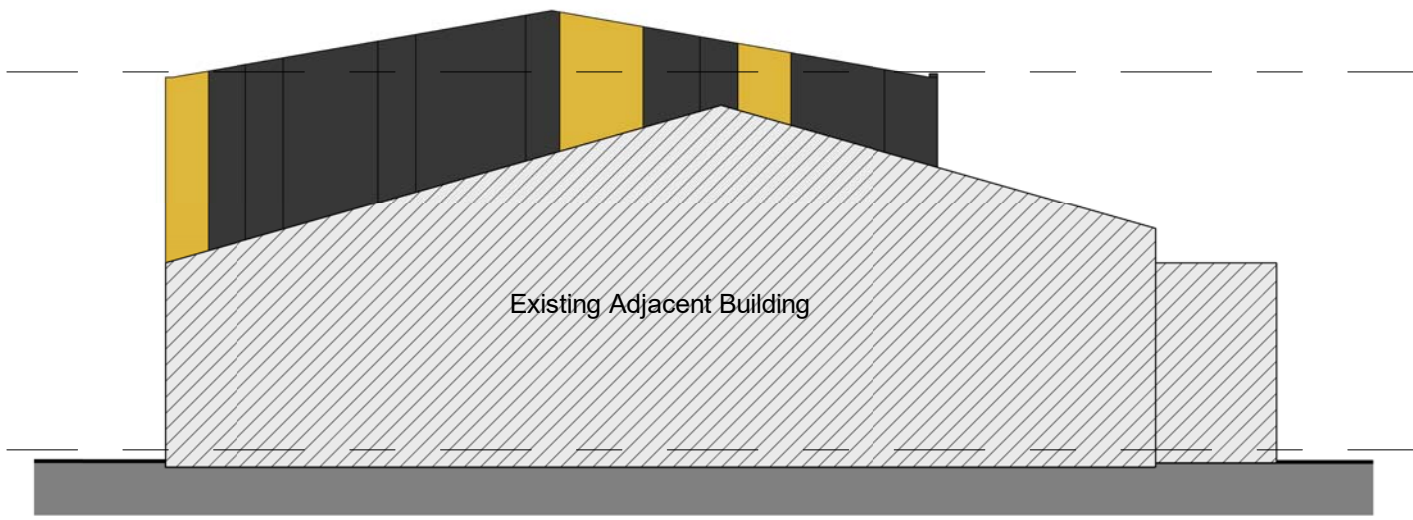

4. Elevation 9 - a2
1 : 100

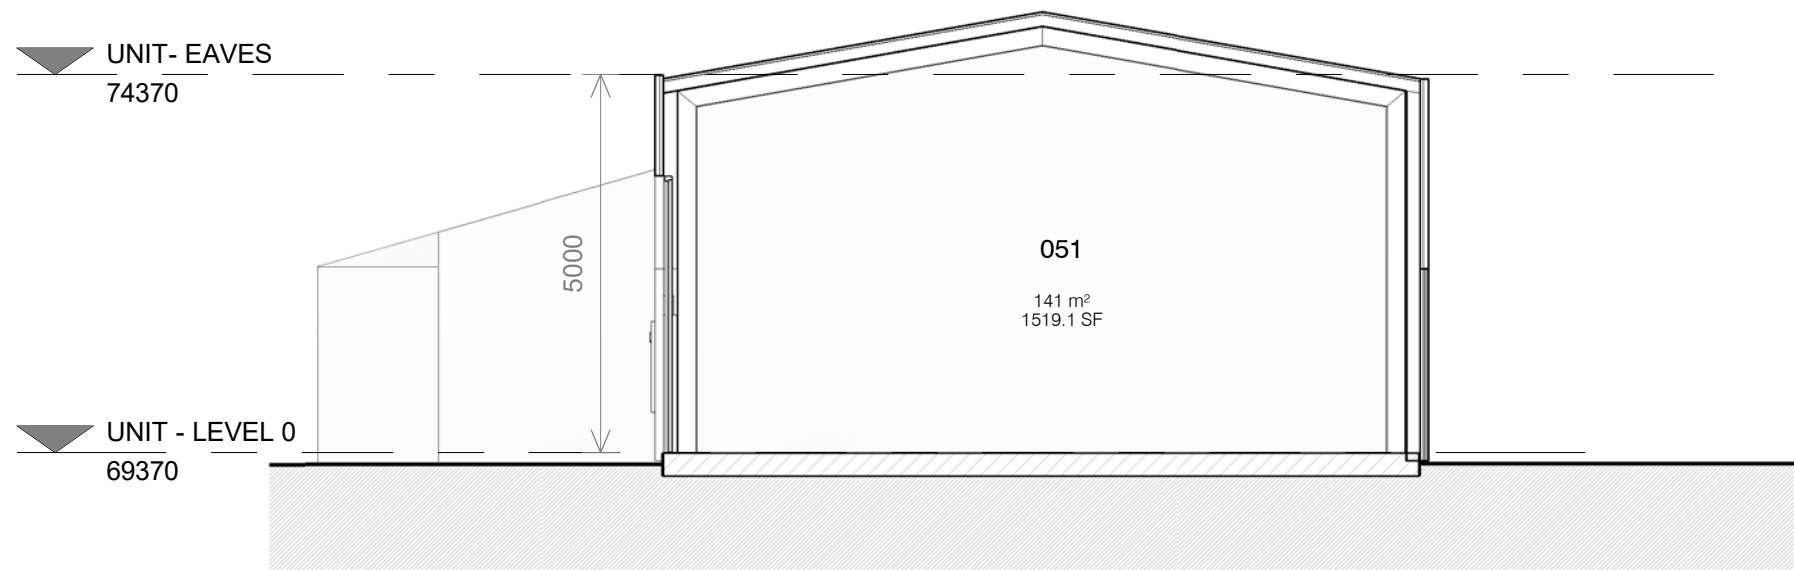

5. Section 1
1 : 100

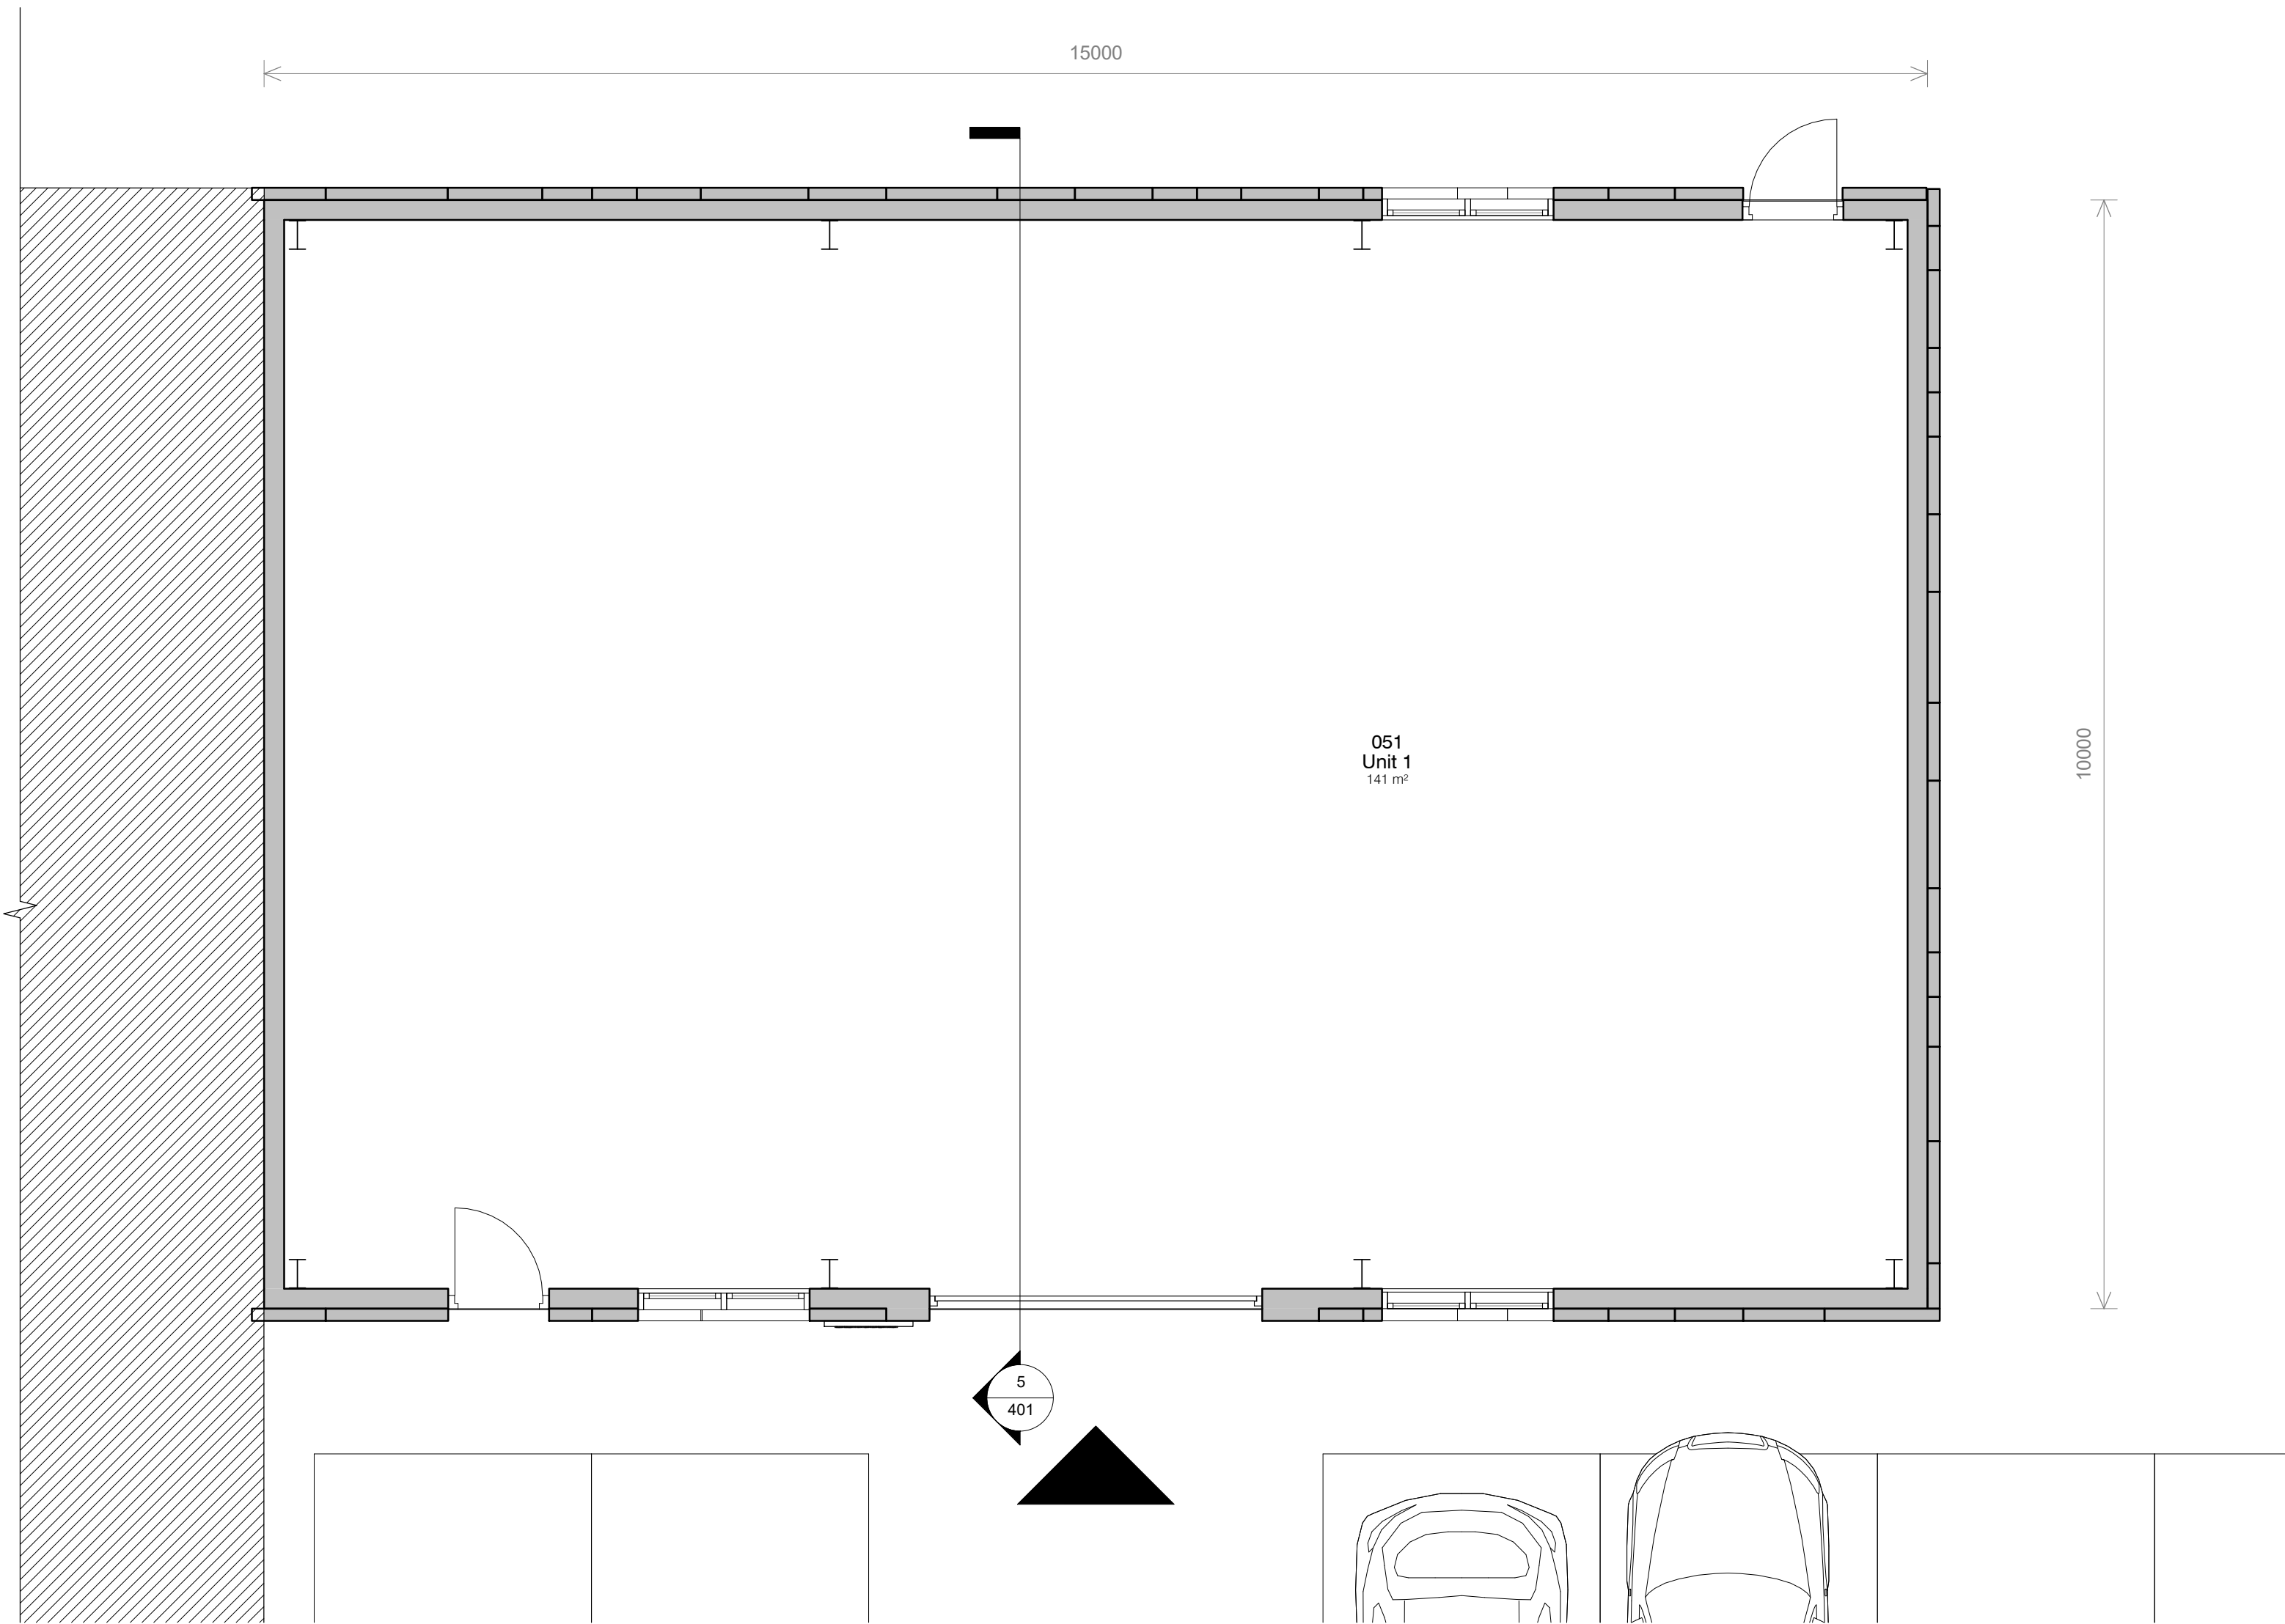

6. Level 0 - GA Proposed Unit Plan
1 : 50



7. 3D Perspective View



Precedent image - Facade



Metallic Hook-on Cassette
Facade System in portrait
orientation. Kingspan HK-
Design aluminium cassettes in
Kingspan Gold 0001
(RAL1027) or similar approved
by the Architect/Client.




Metallic Hook-on Cassette
Facade System in portrait
orientation. Kingspan HK-
Design aluminium cassettes in
Kingspan Grey 0004
(RAL7072) or similar approved
by the Architect/Client.



Pre-coloured Aluminium/UPVC
framed double glazed
windows

8. Facade Materials
1 : 10

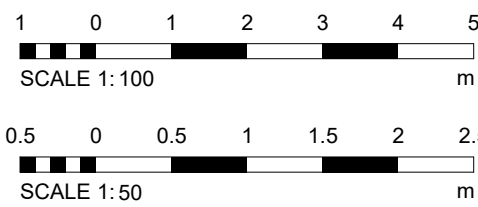

REV	DESCRIPTION	DATE	BY
1	As indicated	02/11/12	SA
2	As indicated	02/11/12	SA
