

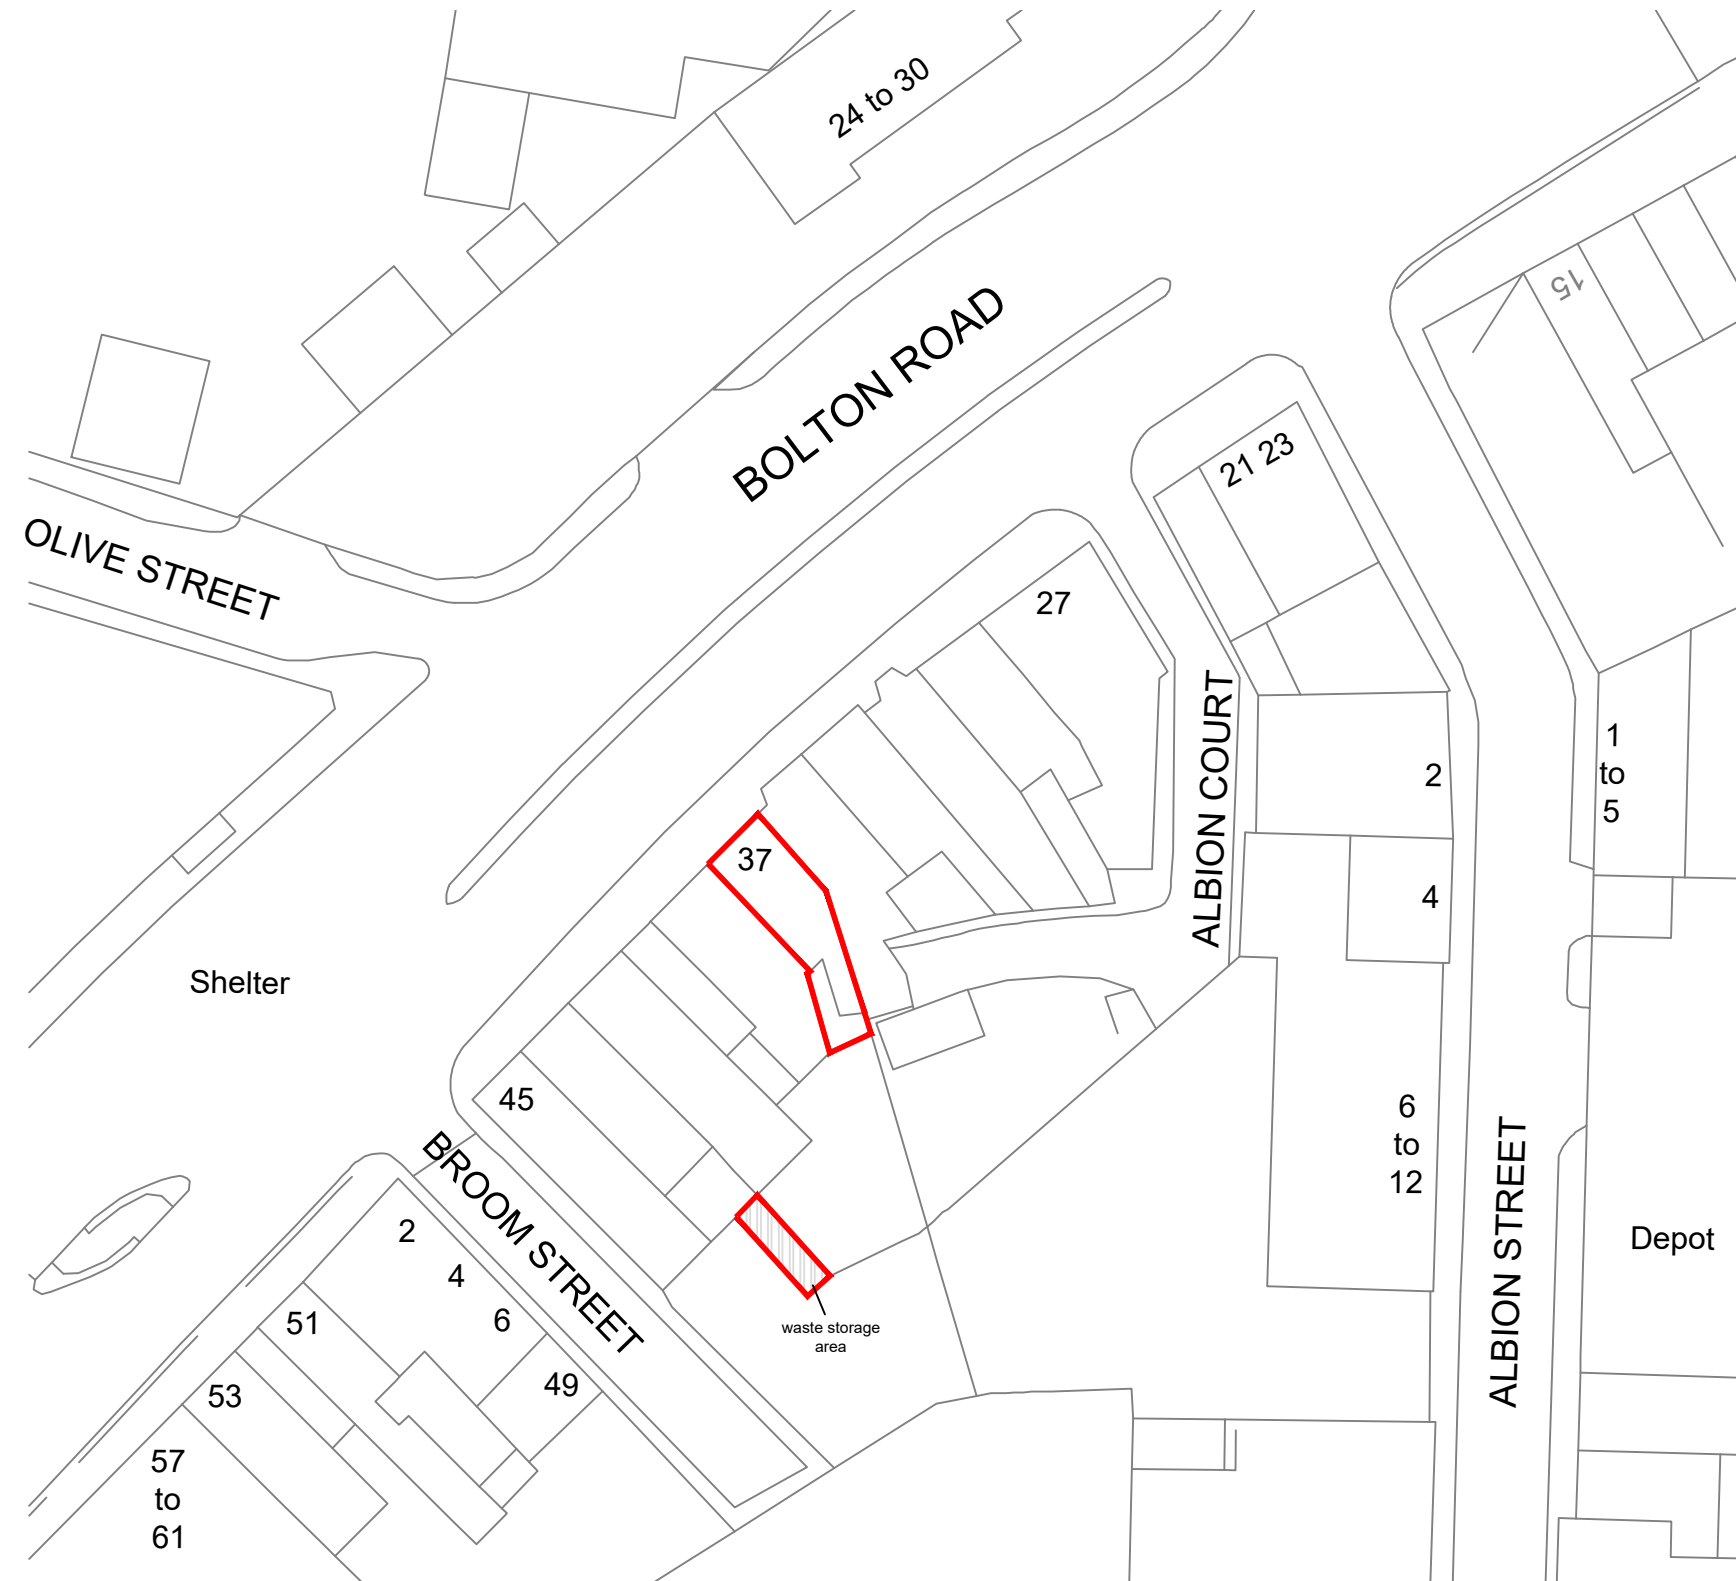


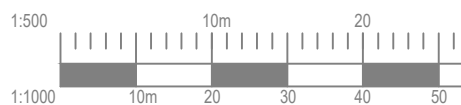

Block Plan
1:500

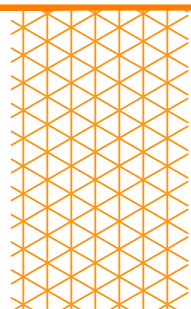

Revision	Description	Date	Initials
A	Waste storage area indicated	13/12/21	LG
B	Red edge indicated to bin store area	18/01/22	LG

Do not scale from this drawing. All dimensions, levels and such like are to be checked on site by the Contractor prior to preparation of shop drawings / commencement of work on site.

This drawing is to be read in conjunction with all relevant Consultant's and / or Specialist's drawings / documents, and any discrepancies or variations are to be notified to Jones Melling before the affected work commences.

This drawing and the copyrights and patents therein are the property of Jones Melling and may not be used or reproduced without consent.

Client HPD Estates		Project Measured Survey	
Address 37 Bolton Road, Bury, Lancashire		Purpose of Issue Planning	
Scale 1:500 @ A3		Checked By JH	Date 01/11/21
Job No. 21.4835	Drawn By LG	Drawing No. Block	Revision B

**JONES
MELLING**

Offices in:
Preston (Main Office) T:01772 301 982
Chester T:01244 637 741
London T:02071 110 961
Windermere T:01539 761 302
Email: info@jonesmelling.co.uk
Web: www.jonesmelling.co.uk