

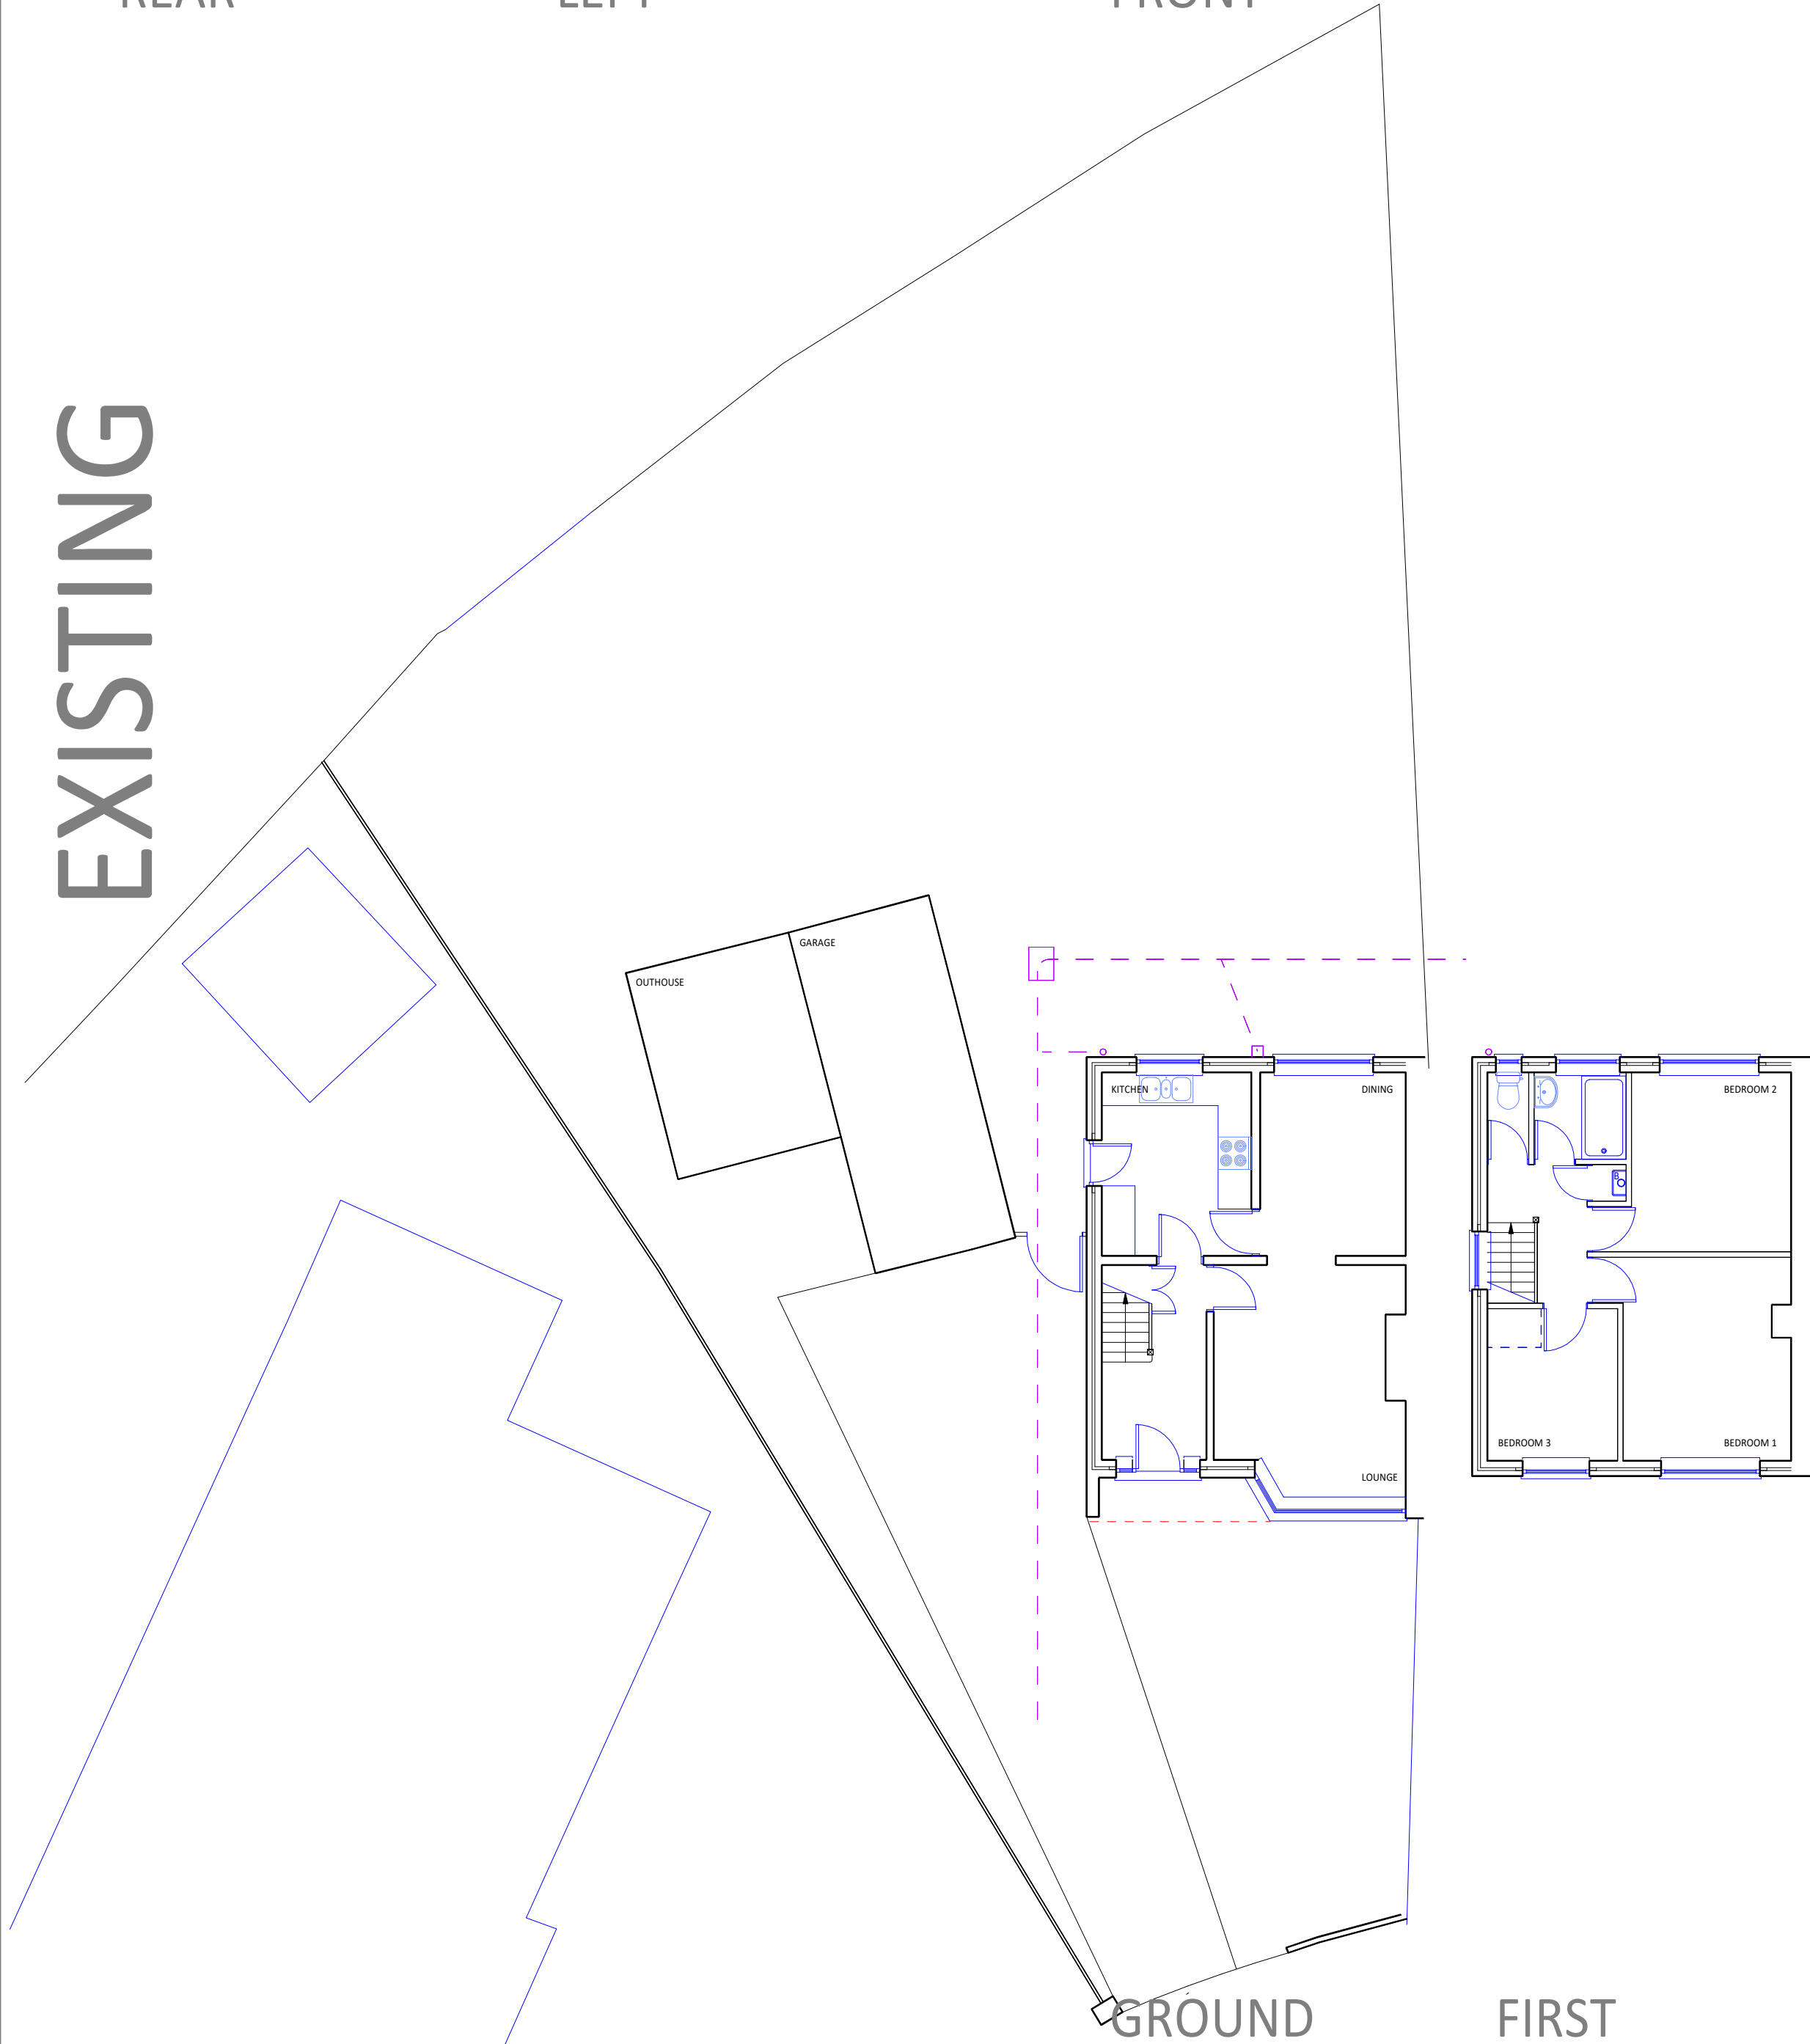
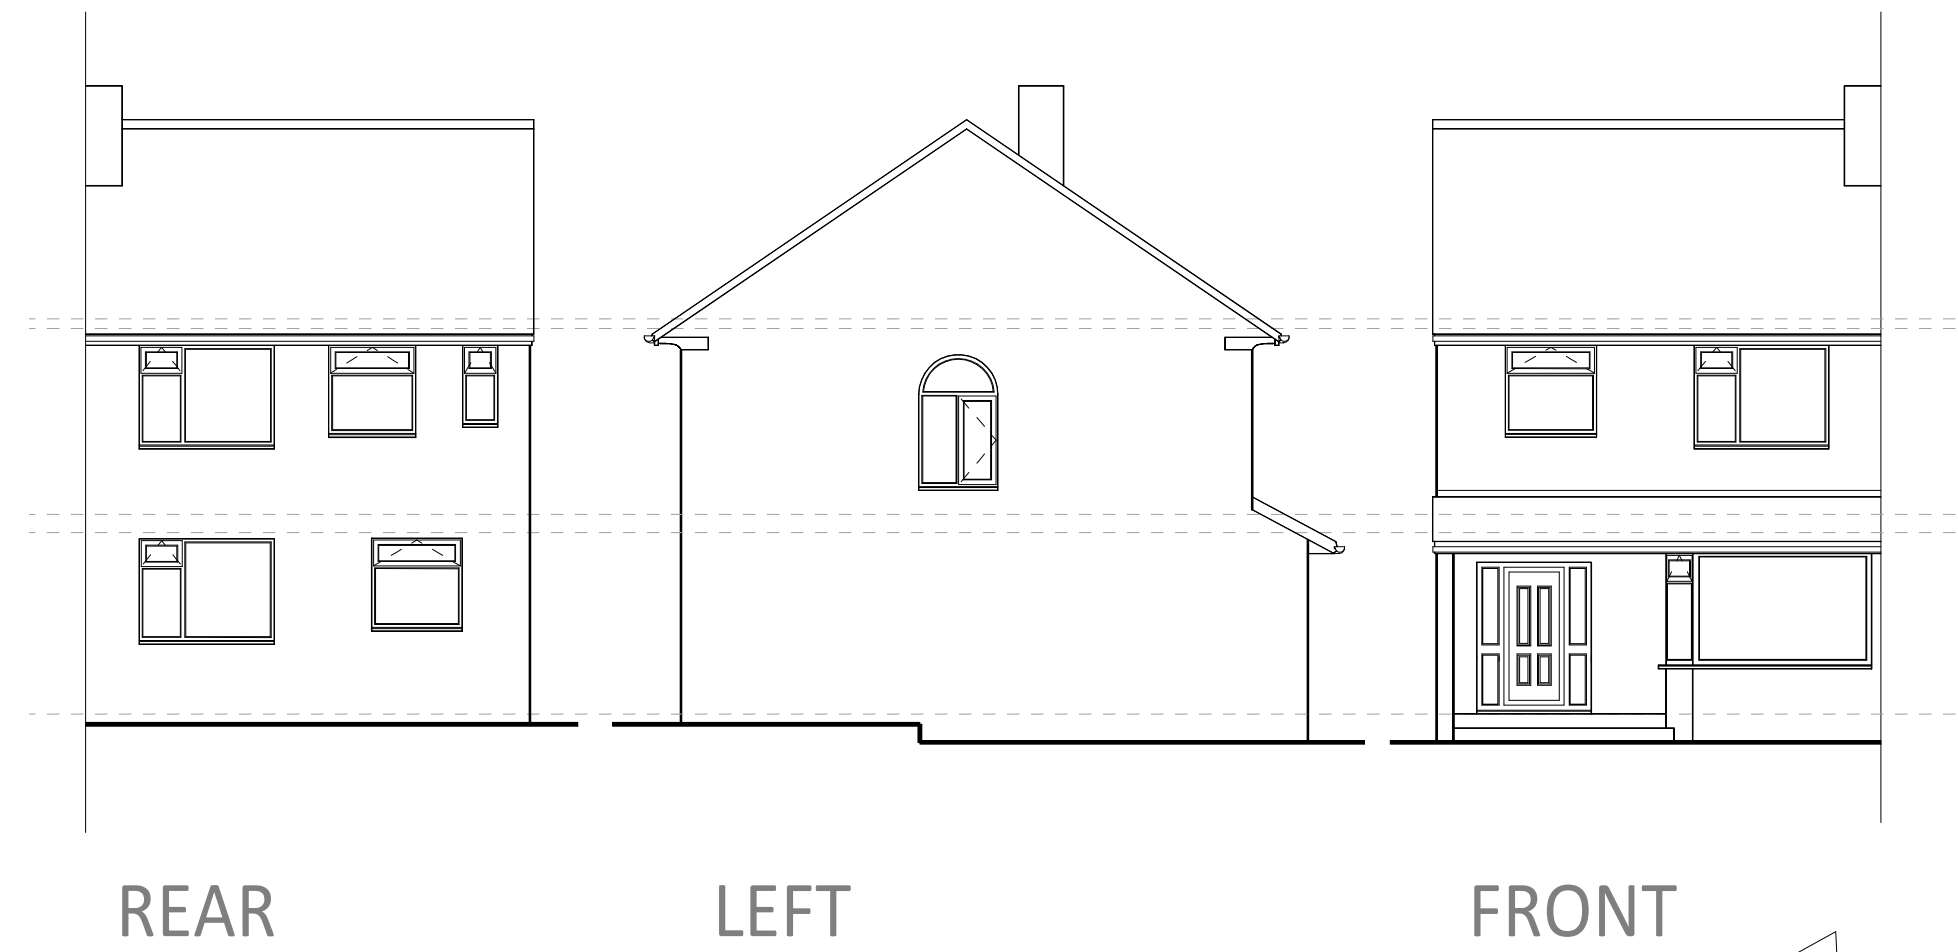
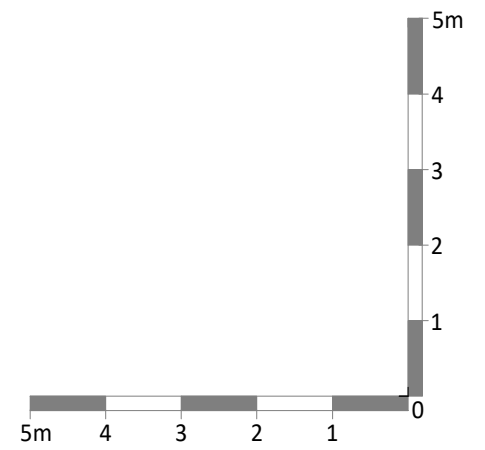


EXISTING

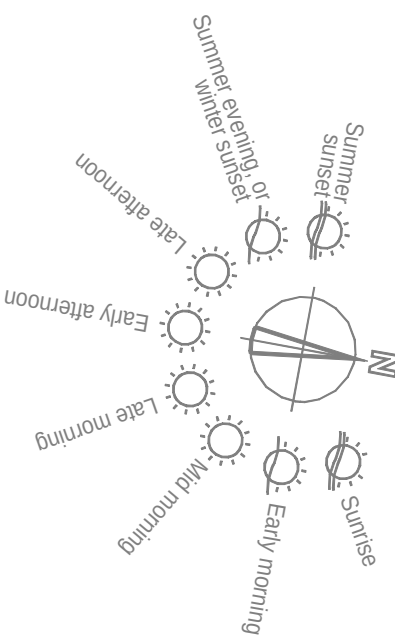

PROPOSED

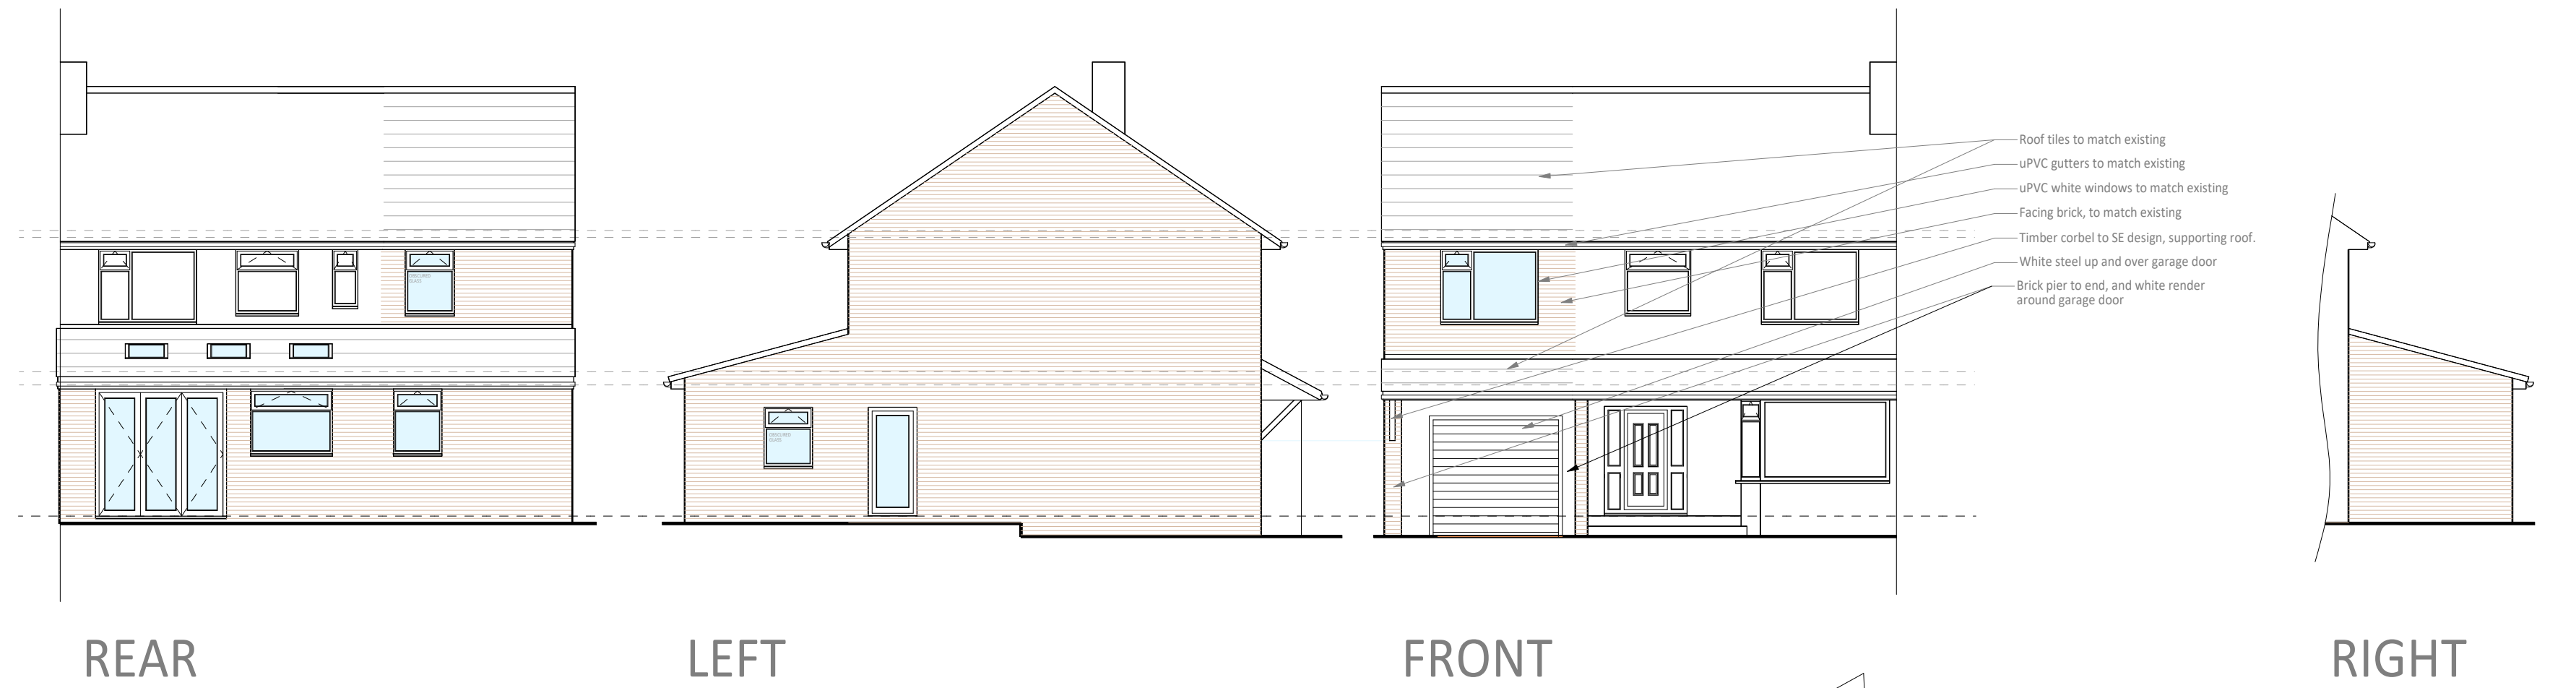

PROJECT: 25 Woodbank Drive Brandleshome Bury BL8 1DR	
CLIENT: Daniel Masrden	

TITLE: Existing and Proposed Plans and Elevations		
© 2026 Building Sense Limited		
DRAWN: MKN	CHECKED: MKN	DATE: 15/05/26
SCALE: 1:100 @ A1	DRAWING NO. 25094-01	REV: D

REV	DESCRIPTION	DATE	INITIAL

Do not scale. All dimensions and levels must be verified on site and discrepancies reported to Building Sense Limited, prior to commencing works or preparing site drawings. Any conflicting information must be reported for clarification. If in doubt, ask.	
STAGE: PLANNING	

Building Sense
Chartered Surveyors

T: 0161 215 1229
E: mark.newman@buildingsense.co.uk
W: buildingsense.co.uk