




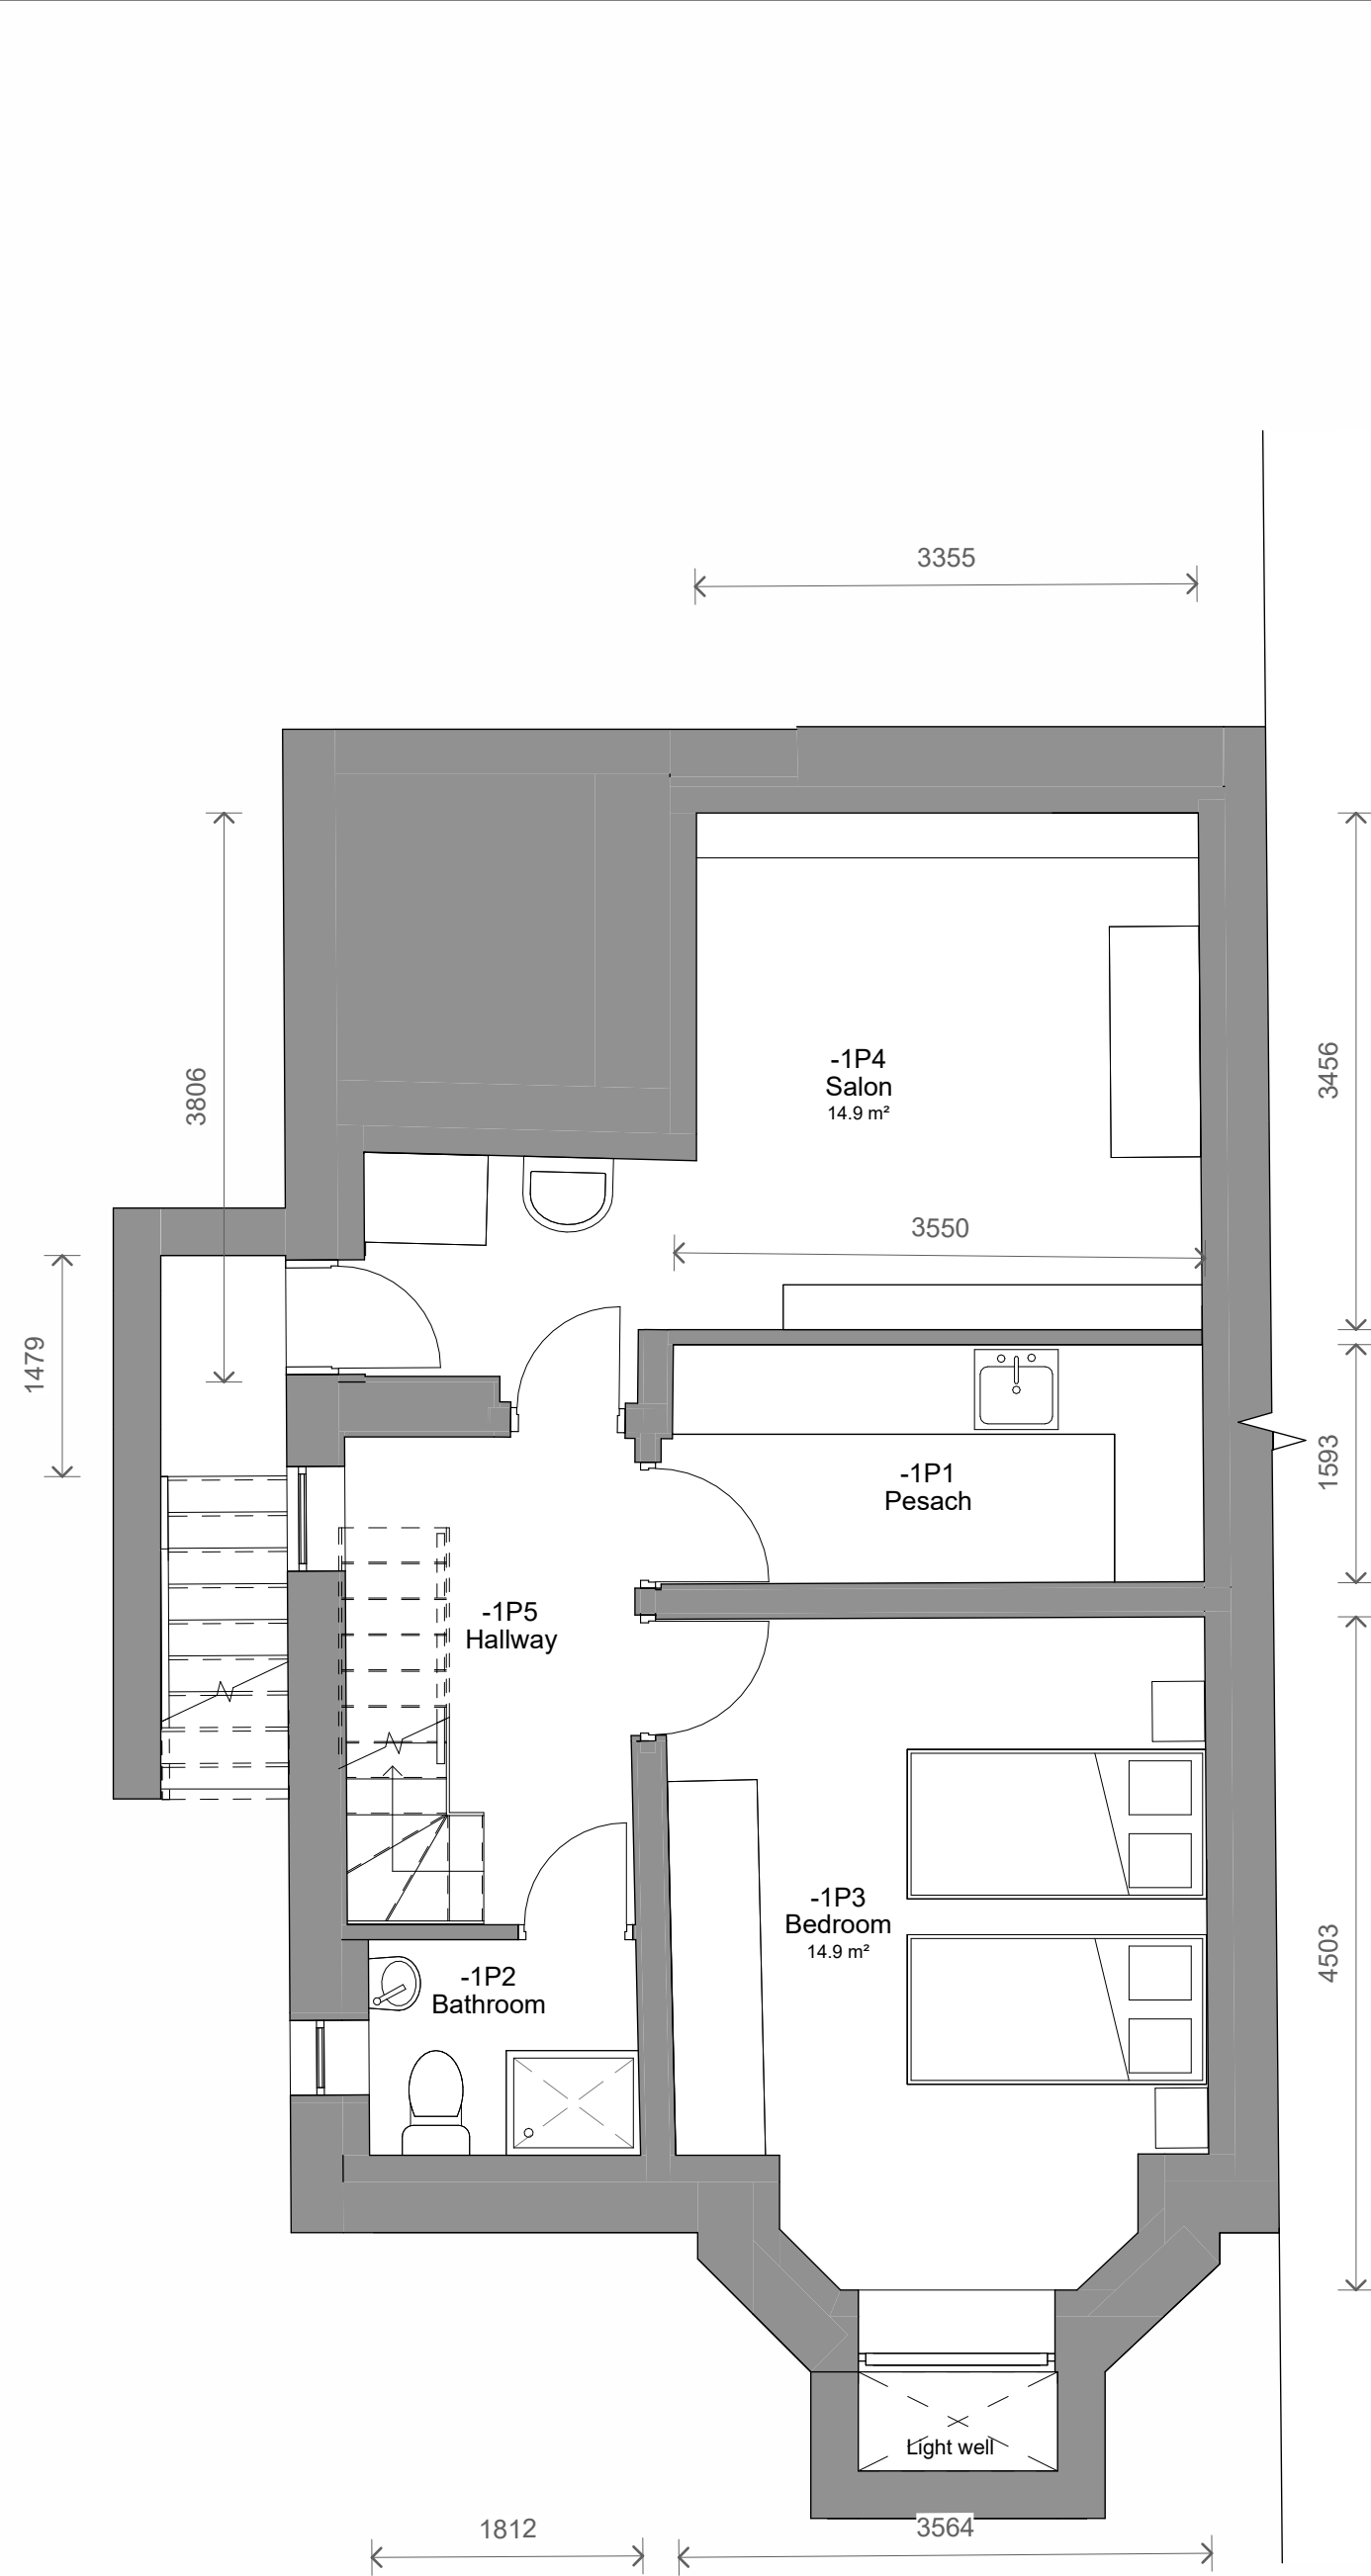


1 Level B1 - Proposed
1 : 50

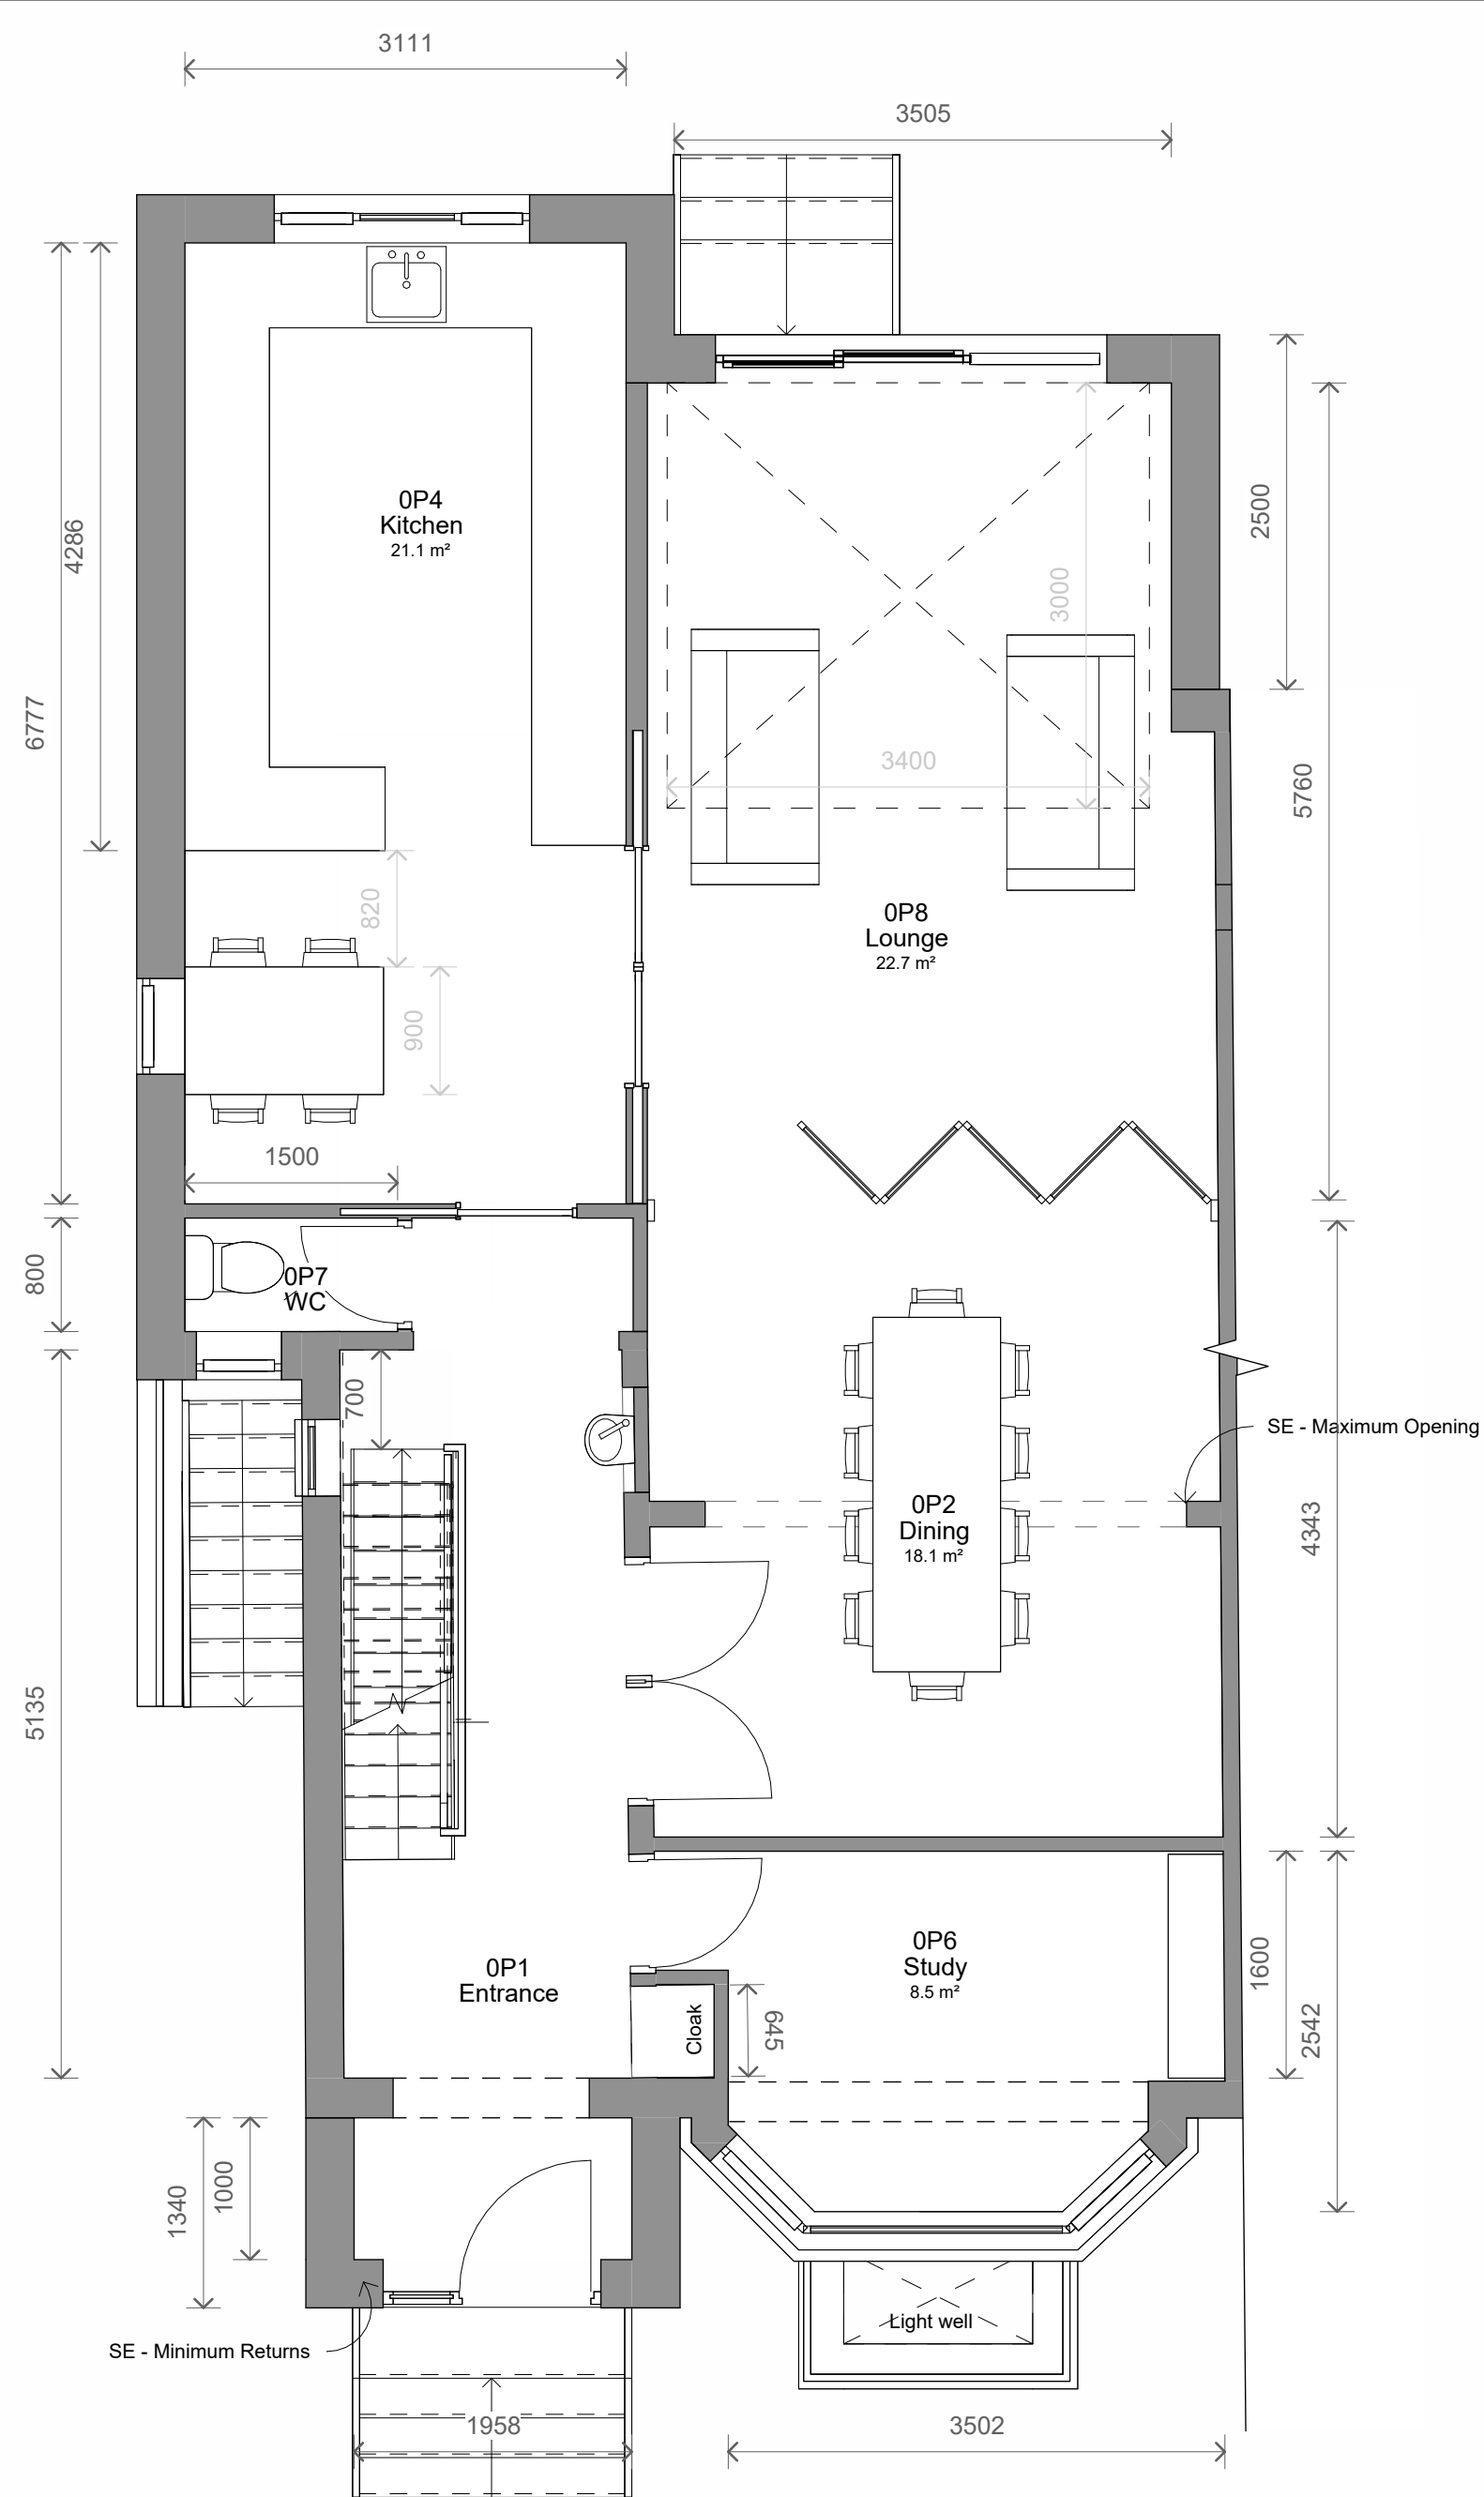


2 Level 0 - Proposed
1 : 50

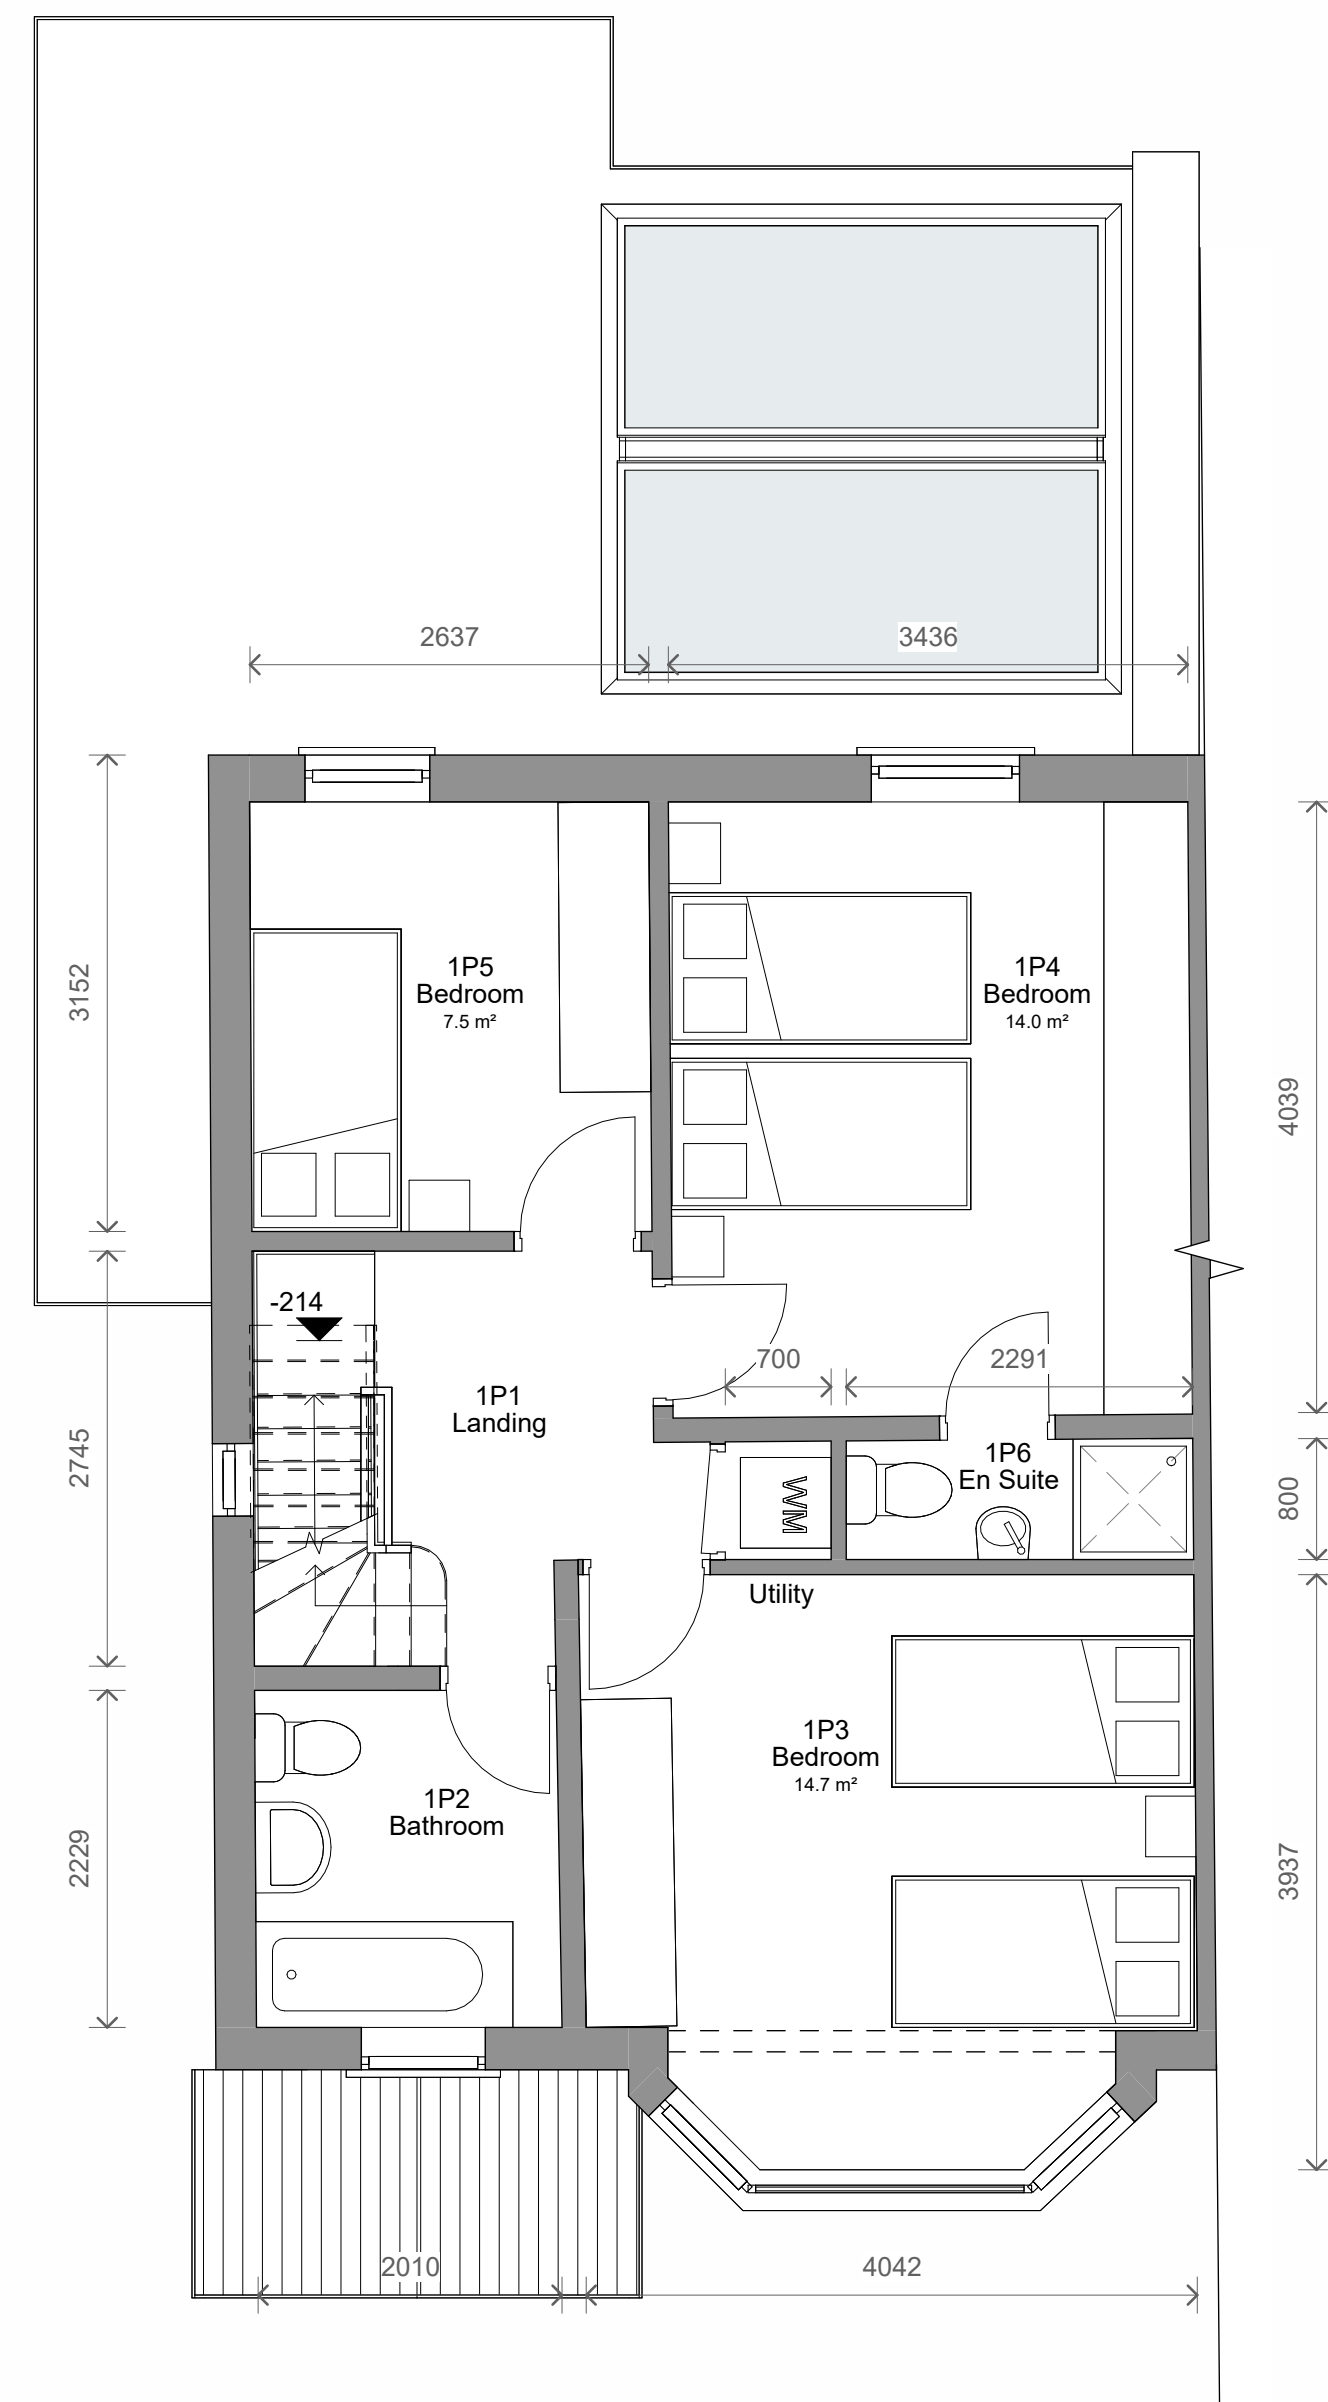

3 Level 1 - Proposed
1 : 50

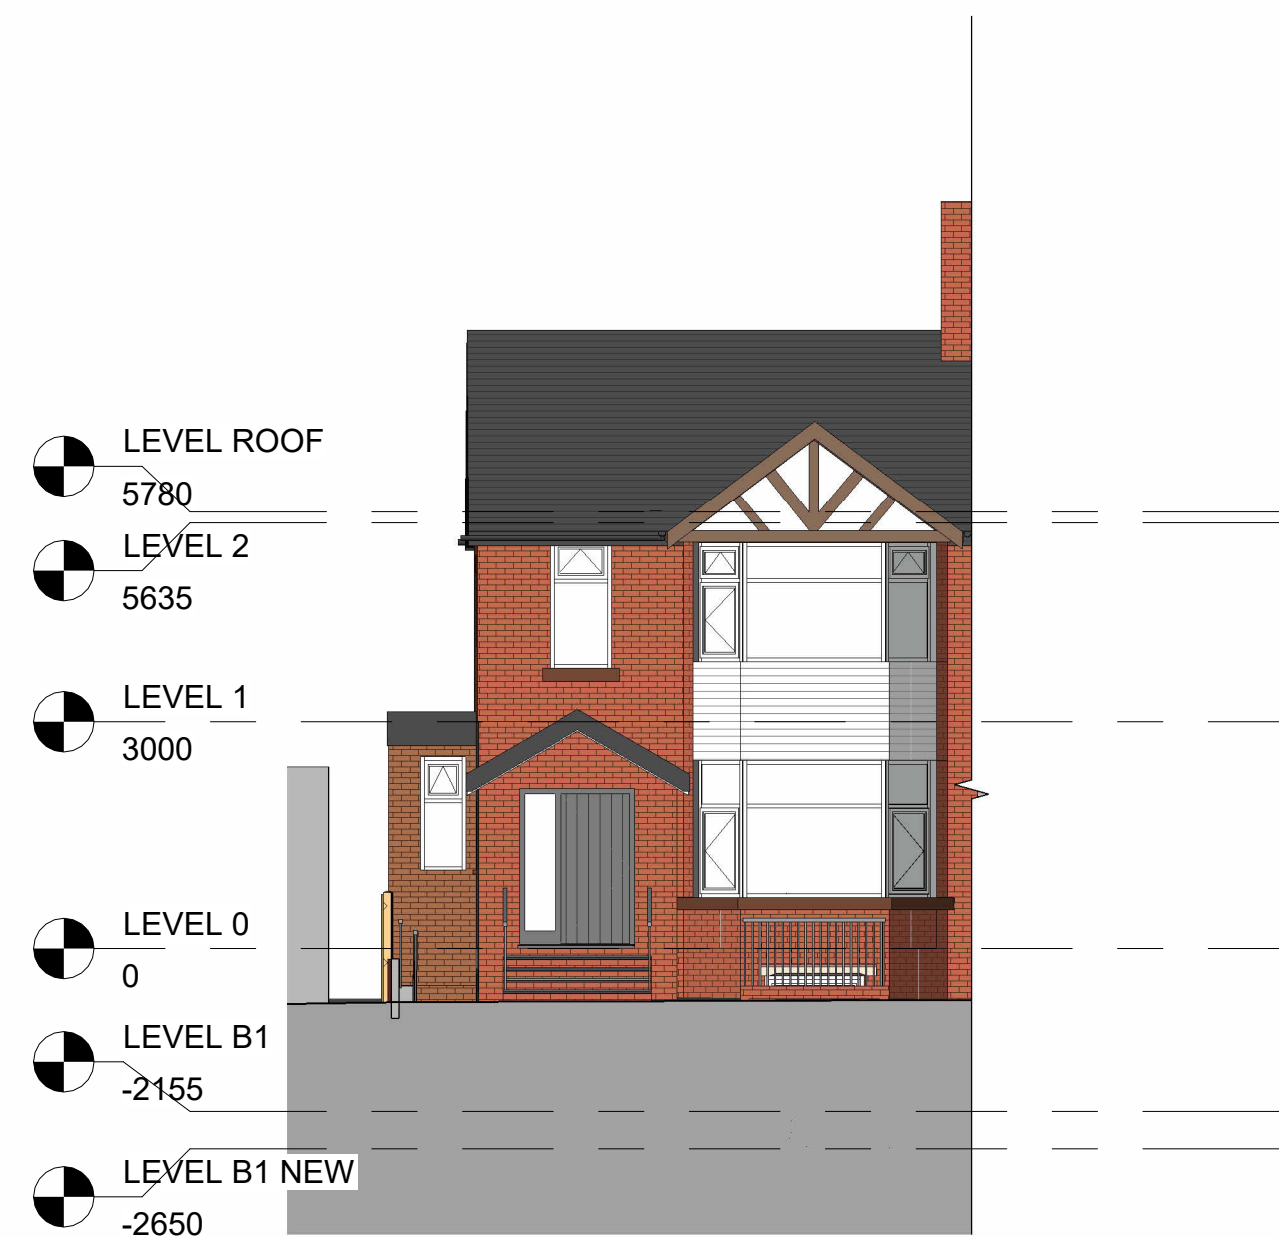


5 Front - Proposed
1 : 100

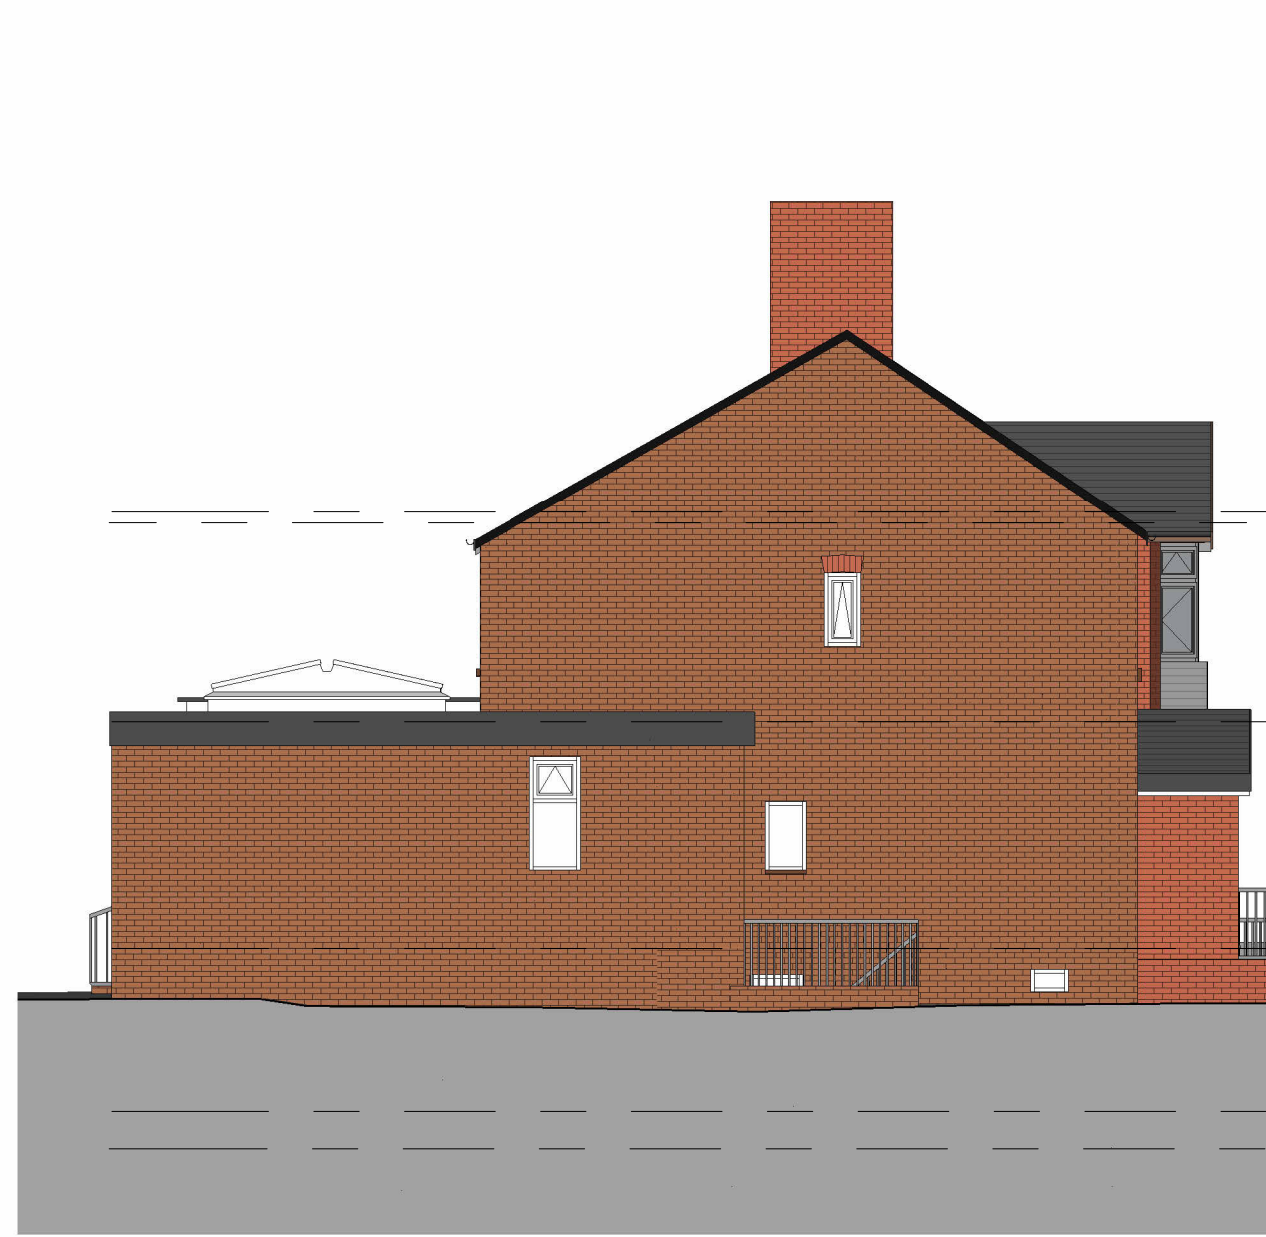


6 Left Side - Proposed
1 : 100



7 Rear - Proposed
1 : 100

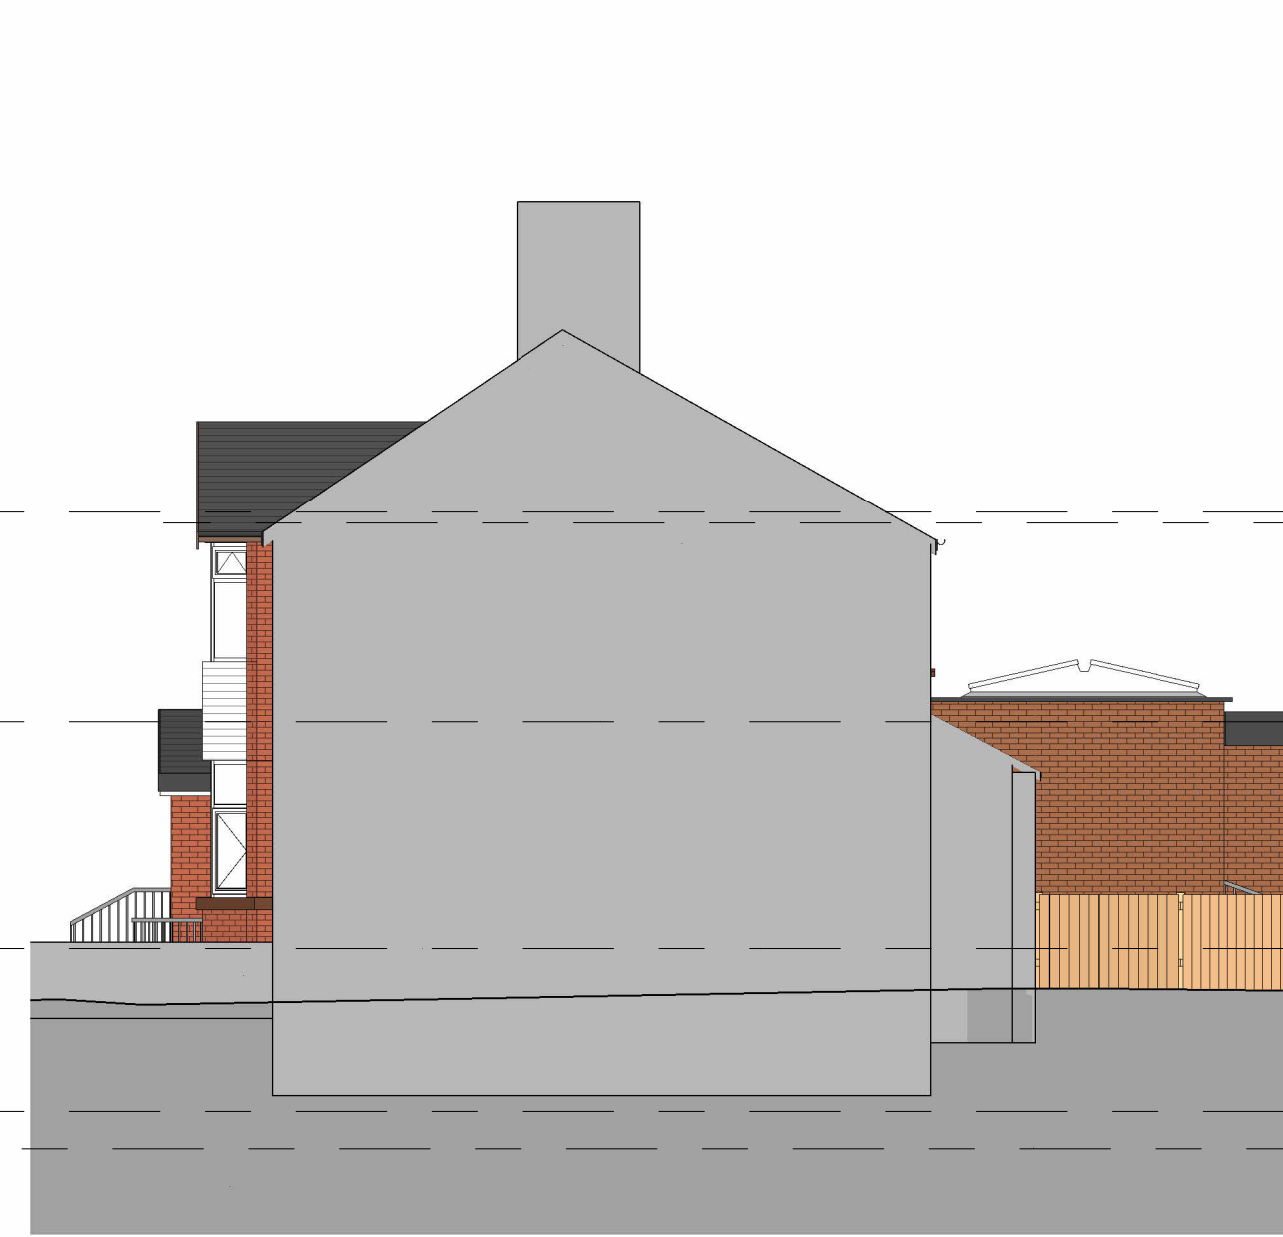

8 Right Side - Proposed
1 : 100

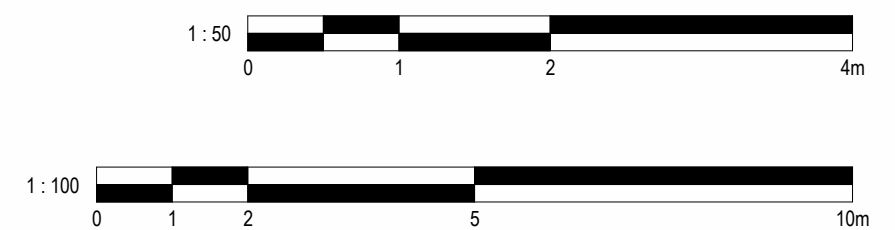

3	Client Email	18/06/2026	CB
2	Client Meeting	16/06/2026	CB
1	Client Email	10/06/2026	CB
No.	Description	Date	Initial

PROJECT			20 Princess Avenue
TITLE			Proposed Plans and Elevations
STATUS			DESIGN
DRAWN BY	DATE	SCALE (@ A1)	
CB	08/06/2026	As indicated	
PROJECT NUMBER	DRAWING NUMBER	REV	
GSS26085.1	0P1	3	
GOLD SKETCH			
s t u d i o s			
www.goldsketch.co.uk		info@goldsketch.co.uk 0161 792 9595	
NOTES			
©COPYRIGHT- ALL RIGHTS RESERVED. THIS DRAWING AND ANY CONTENTS HEREIN ARE THE PROPERTY OF GOLD SKETCH AND SHALL REMAIN THE PROPERTY OF GOLD SKETCH. NO PART OF THIS DRAWING OR ANY CONTENTS HEREIN MAY BE REPRODUCED OR TRANSMITTED IN ANY FORM OR BY ANY MEANS, ELECTRONIC OR MECHANICAL, INCLUDING PHOTOCOPYING, RECORDING, OR BY ANY INFORMATION STORAGE AND RETRIEVAL SYSTEM, WITHOUT THE WRITTEN PERMISSION OF GOLD SKETCH. ANY UNAUTHORIZED REPRODUCTION OR TRANSMISSION OF THIS DRAWING OR ANY CONTENTS HEREIN MAY BE SUBJECT TO LEGAL ACTION. ALL DIMENSIONS ARE IN METERS UNLESS OTHERWISE STATED.			